
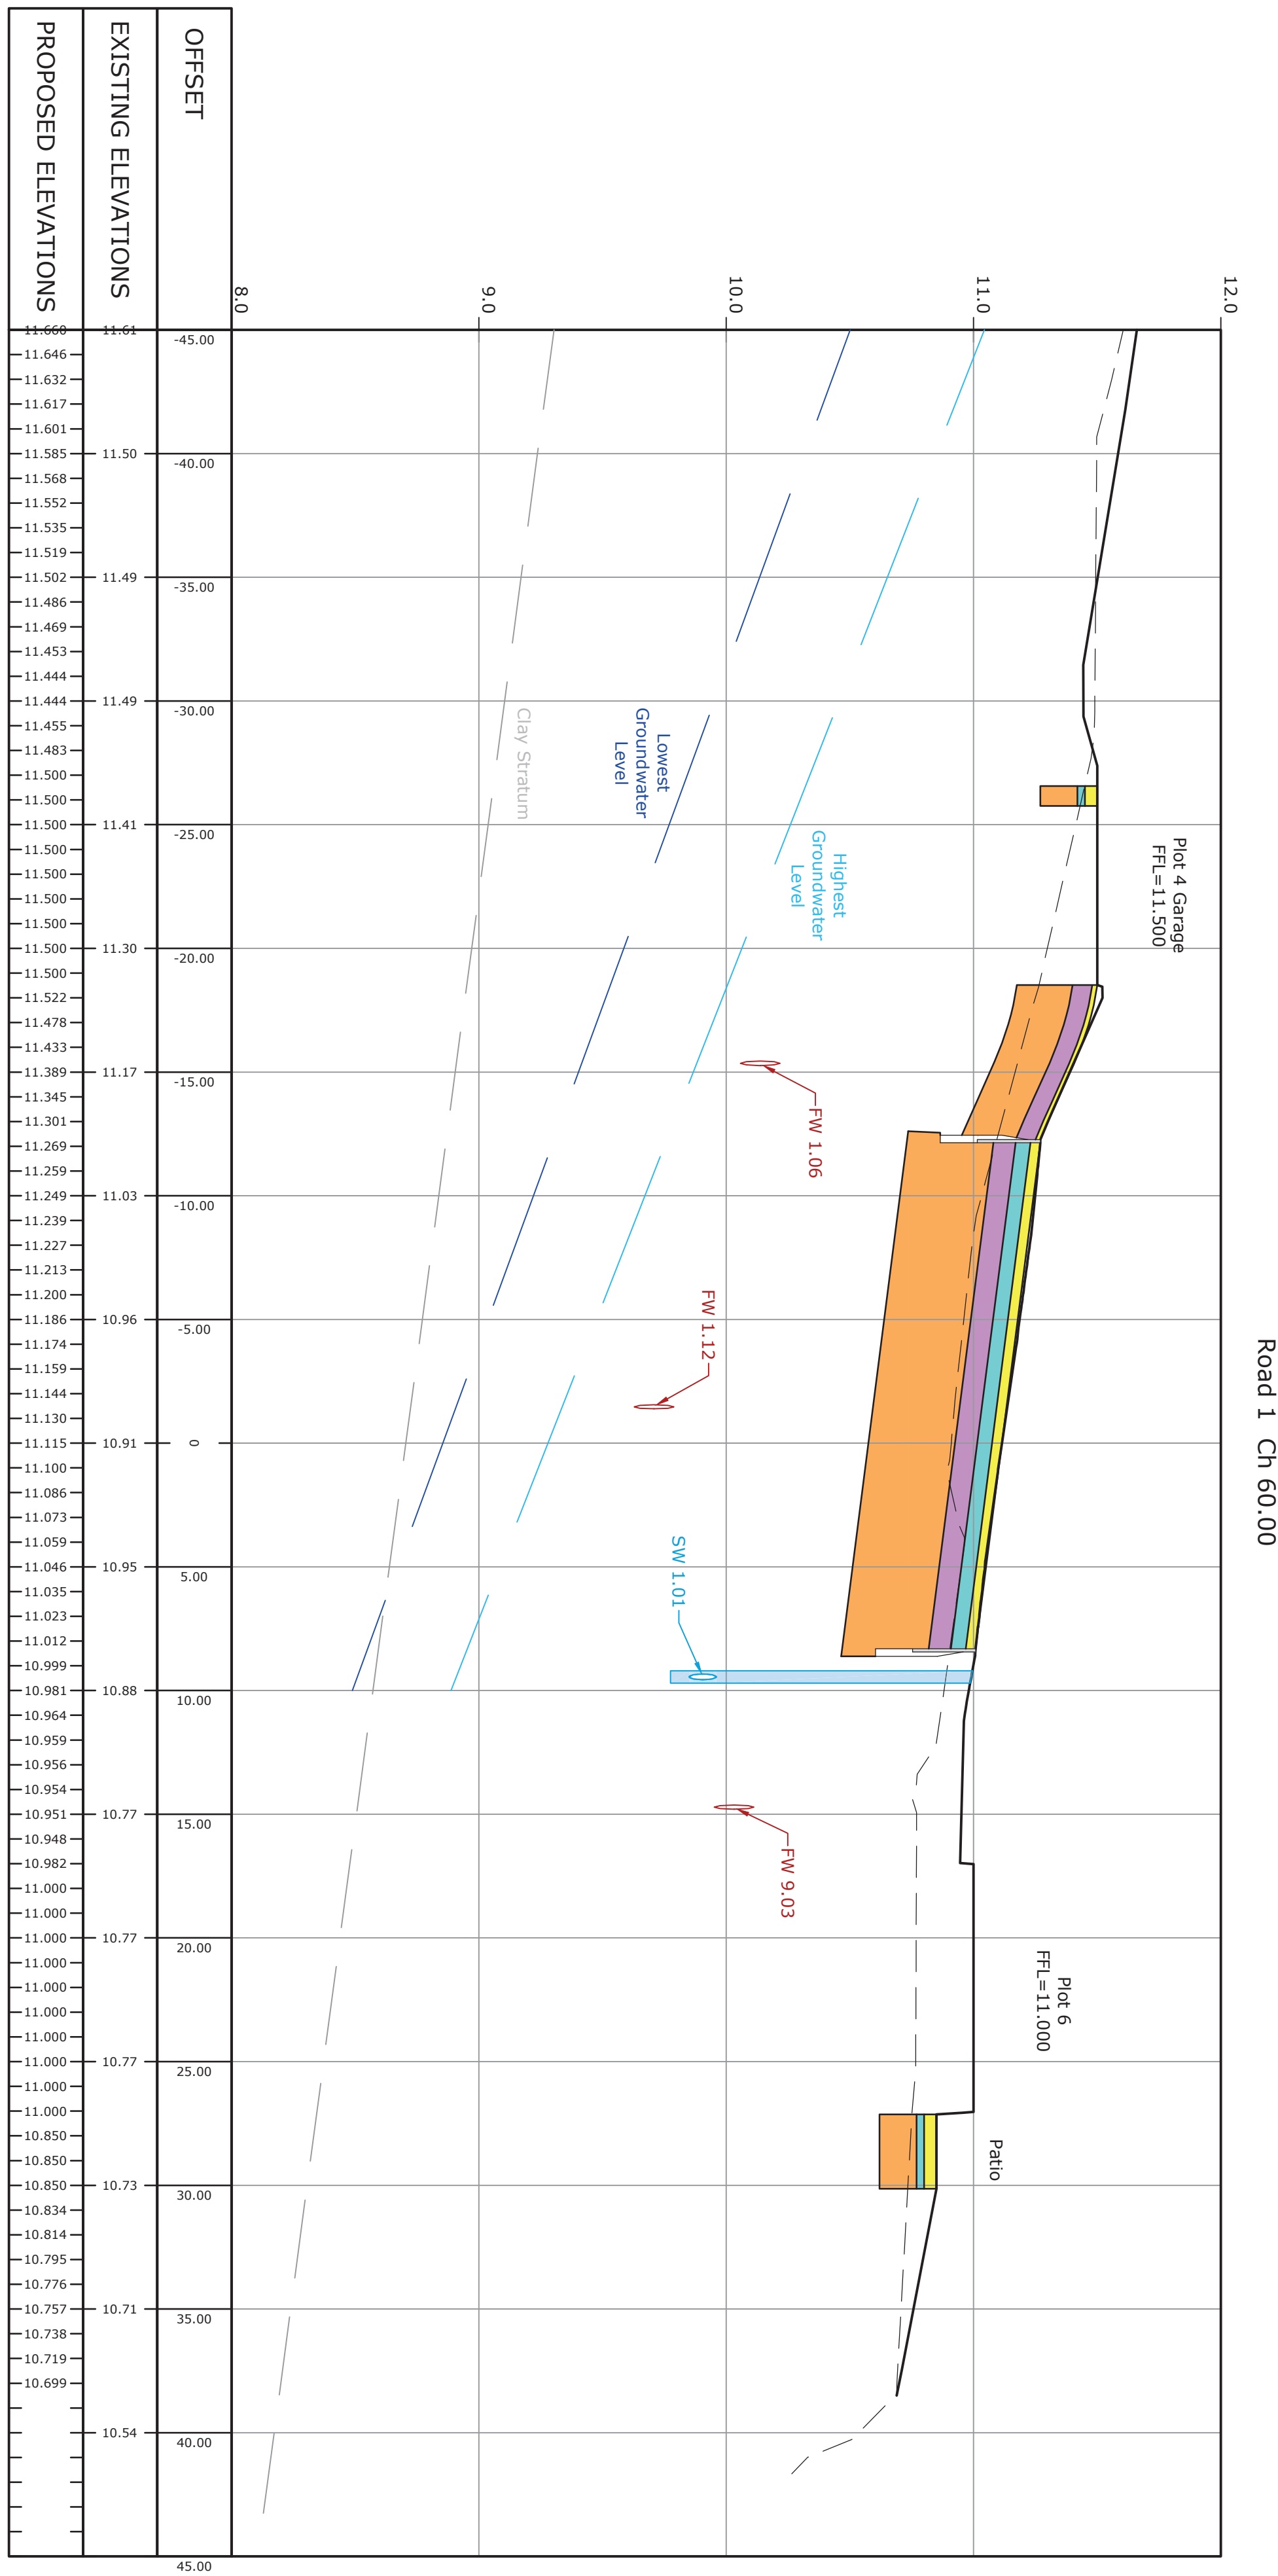


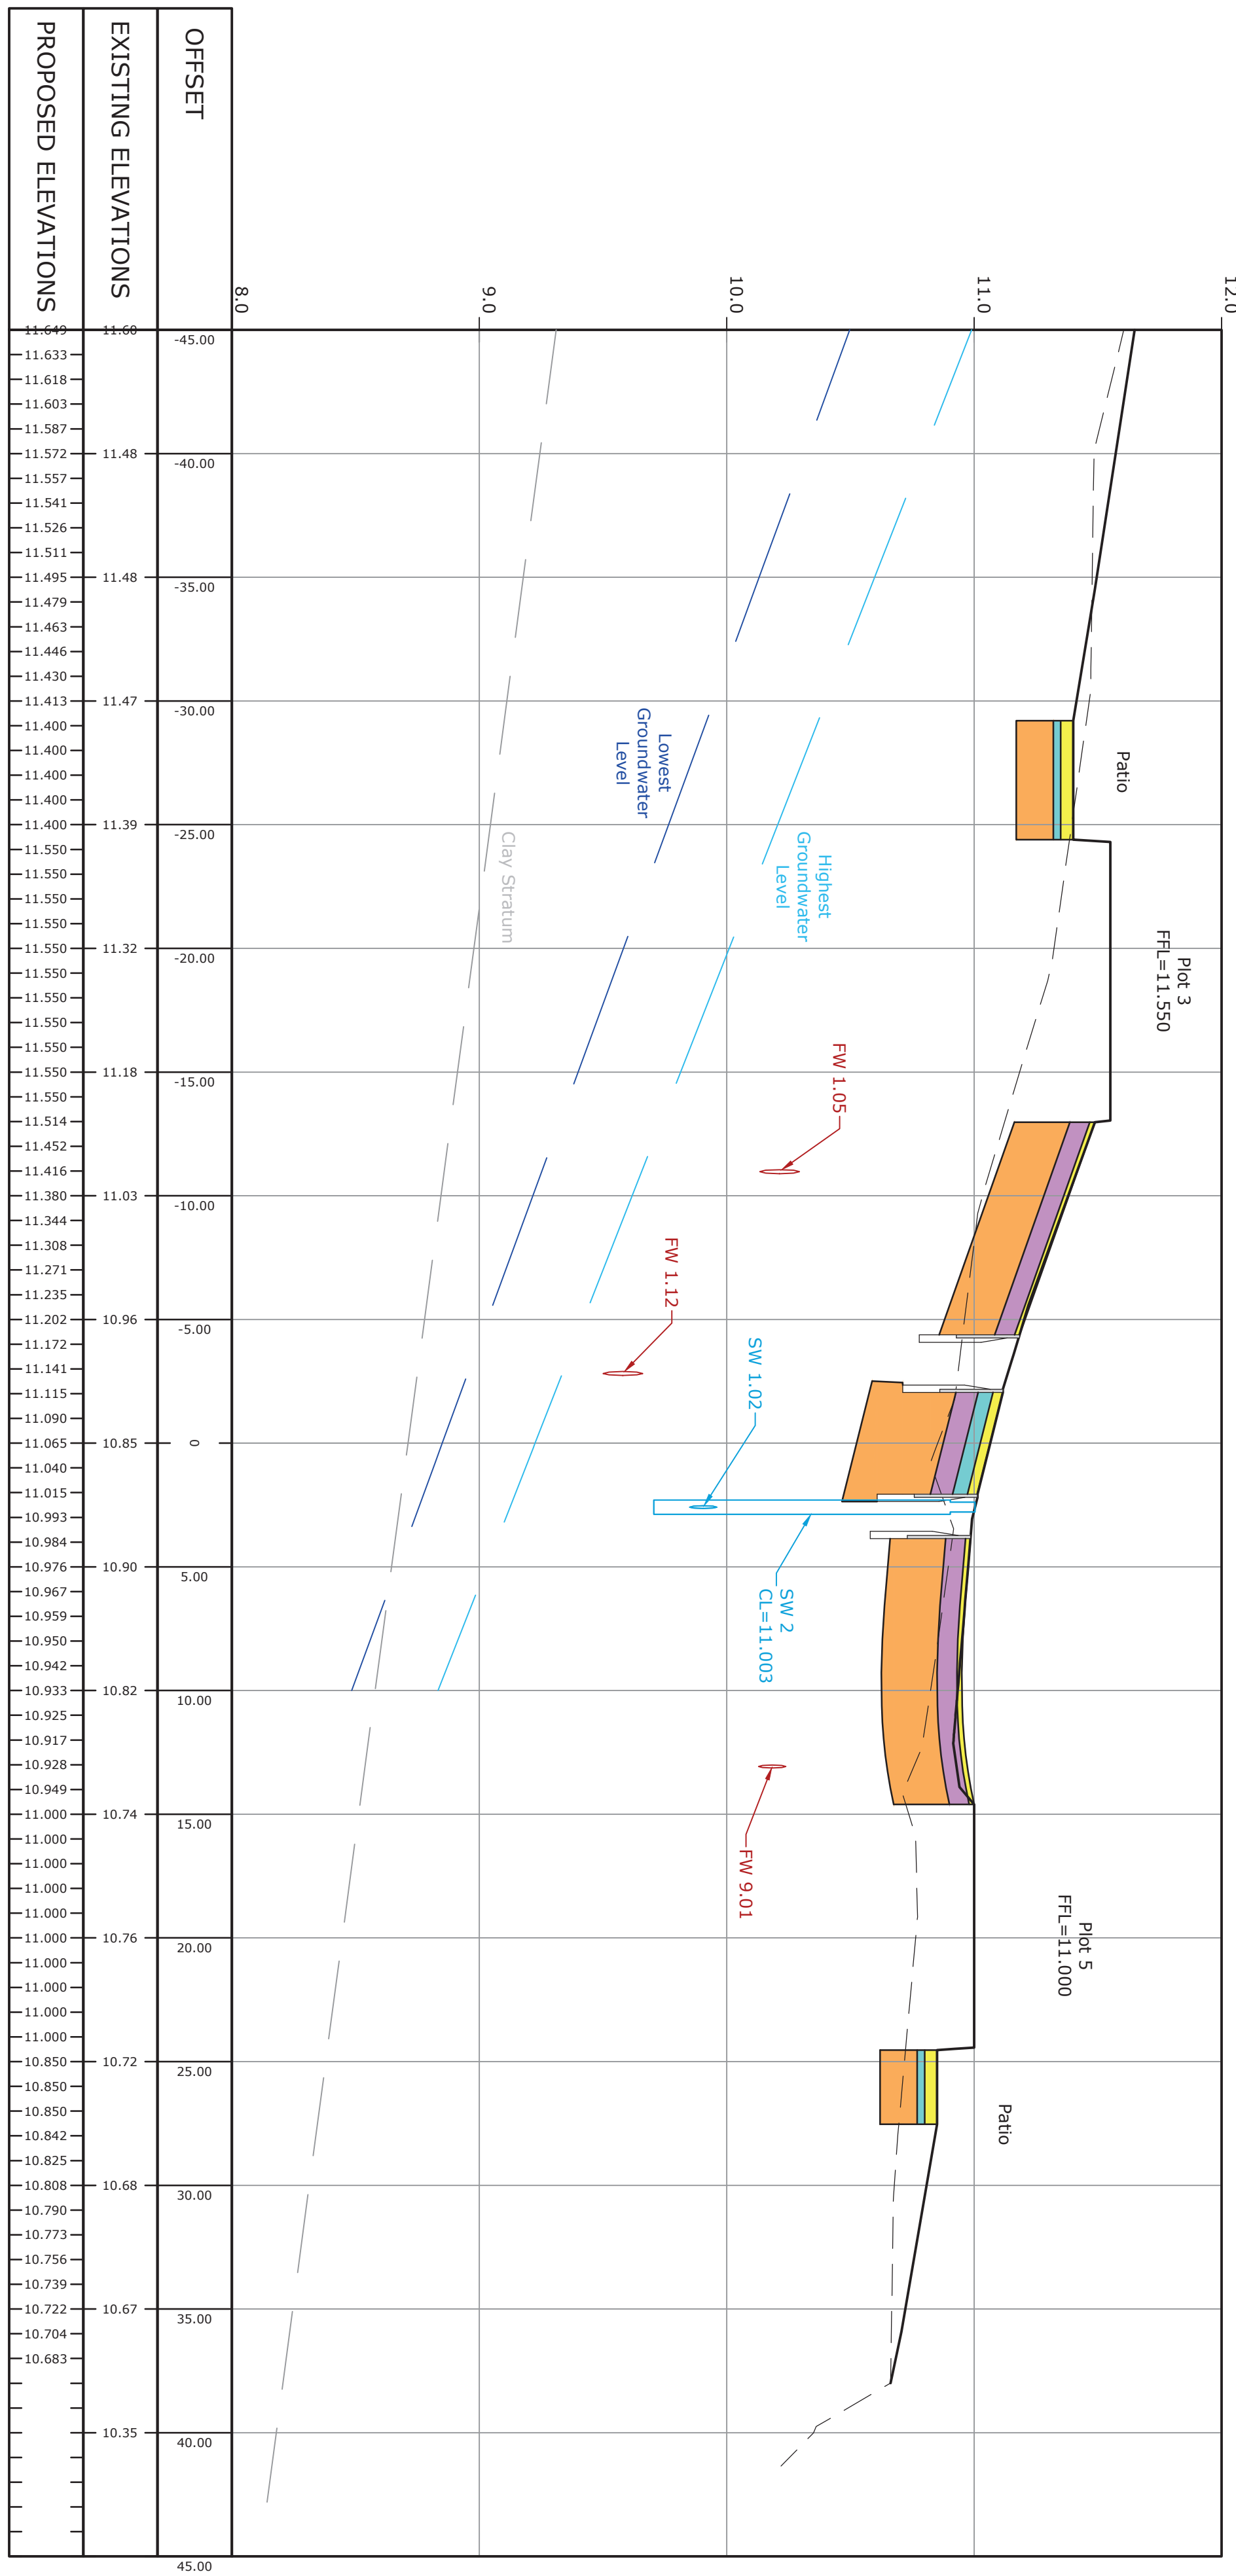

KEY:

- Existing Ground Level
- Proposed Ground Level
- Surface Course
- Binder Course
- Base
- Sub-base
- Capping
- Topsoil
- Filter Drain

Rev	A	B
Amendment	Revised to Client comments	Minor amendments
Drawn	RS	RS
Checked	KBL	KBL
Approved	KBL	KBL
Date	19/07/19	10/09/19

LANMOR Consulting
Civil Engineers & Transport Planning
Thorosod House, 14 Tolworth Close, Sutton, Surrey, KT6 7EW
Telephone: 0208 339 7899 Fax: 0208 239 7898
e-mail: info@lanmor.co.uk
www.lanmor.co.uk

CountyOak Homes Ltd

Dappers Lane
Angmering
Setting Out Layout
Road Cross Sections

DRAWN	RS	CHECKED	KBL	APPROVED	KBL
DATE	Jul-19	DATE	Jul-19	DATE	Jul-19
SCALE	H 1:200	V 1:20	P&I No.	191183	
DWG No.	191183/320/02				
			SIZE	A1	REV
				B	