


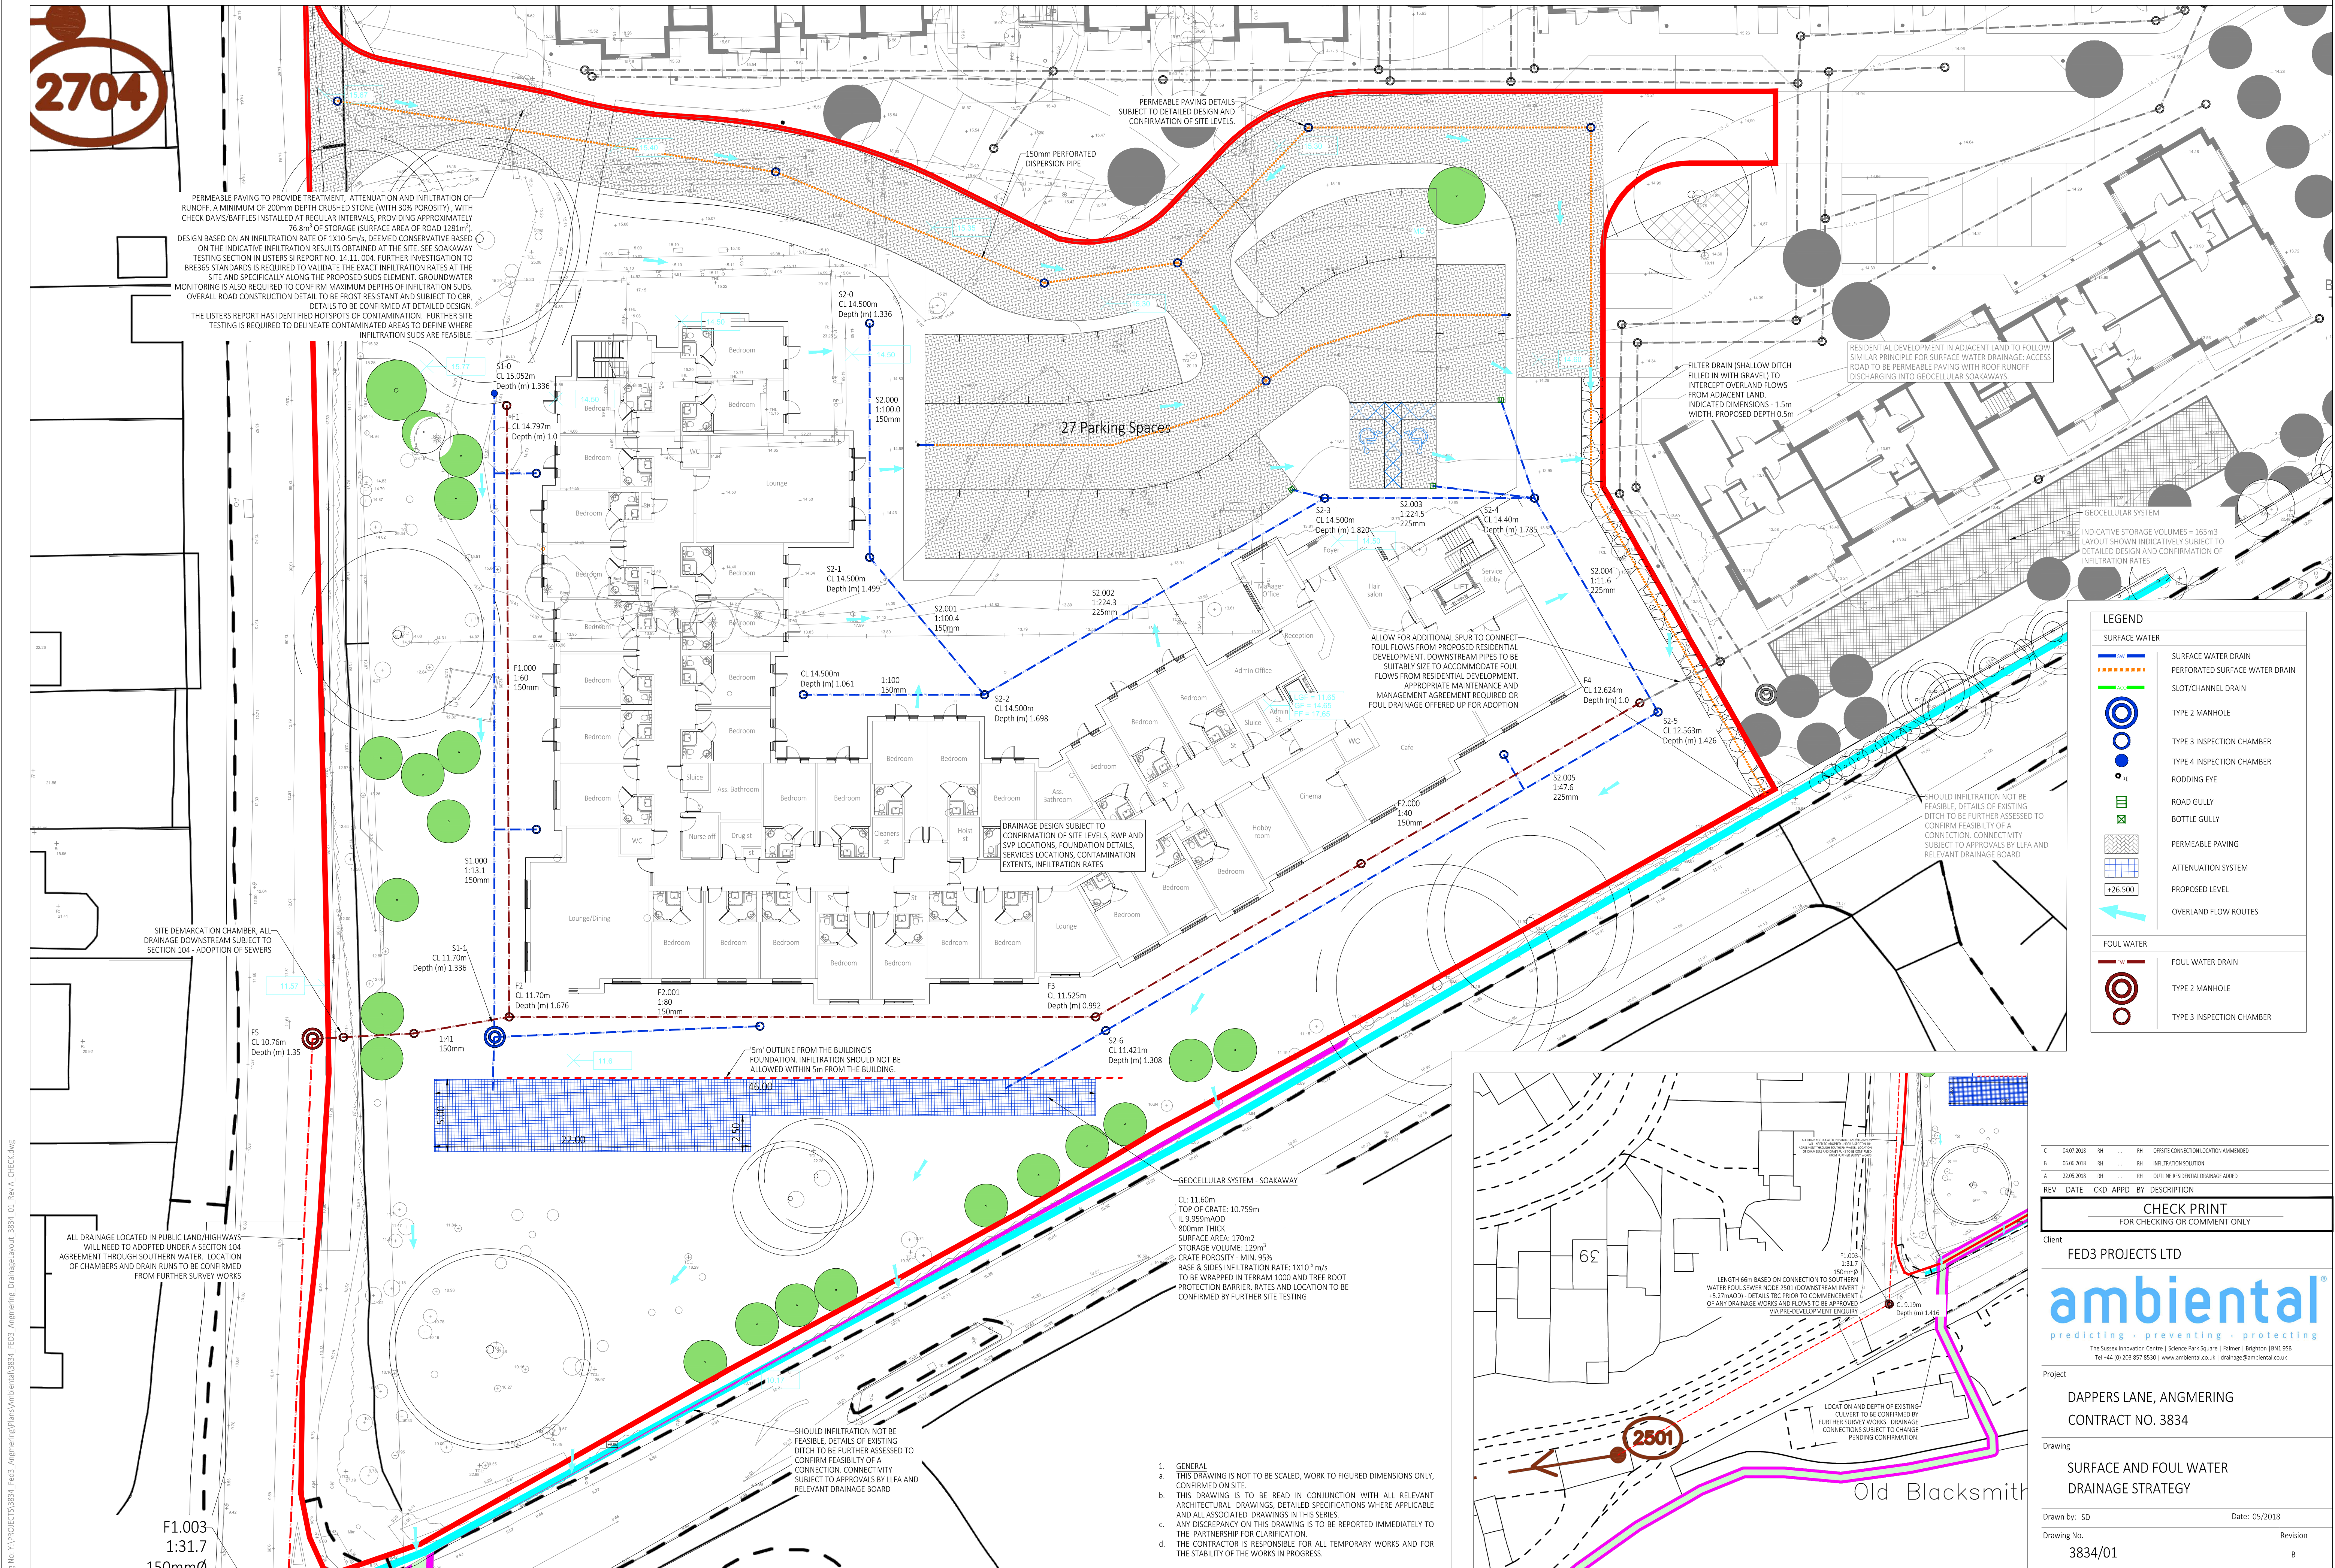

C	04.07.2018	RH	---	RH	OFFSITE CONNECTION LOCATION AMENDED
B	06.05.2018	RH	---	RH	INFILTRATION SOLUTION
A	22.05.2018	RH	---	RH	OUTLINE RESIDENTIAL DRAINAGE ADDED
REV	DATE	CKD	APPD	BY	DESCRIPTION
CHECK PRINT					
FOR CHECKING OR COMMENT ONLY					

Client
FED3 PROJECTS LTD

ambiental
predicting · preventing · protecting
The Sussex Innovation Centre | Science Park Square | Falmer | Brighton | BN1 9SB
Tel +44 (0) 203 857 8530 | www.ambiental.co.uk | drainage@ambiental.co.uk

Project
DAPPERS LANE, ANGMERING
CONTRACT NO. 3834

Drawing
SURFACE AND FOUL WATER DRAINAGE STRATEGY

Drawn by: SD Date: 05/2018

Drawing No. 3834/01 Revision 8

Drawing Scale: 1:200 @ A1
0 2m 4m 6m 8m 10m