


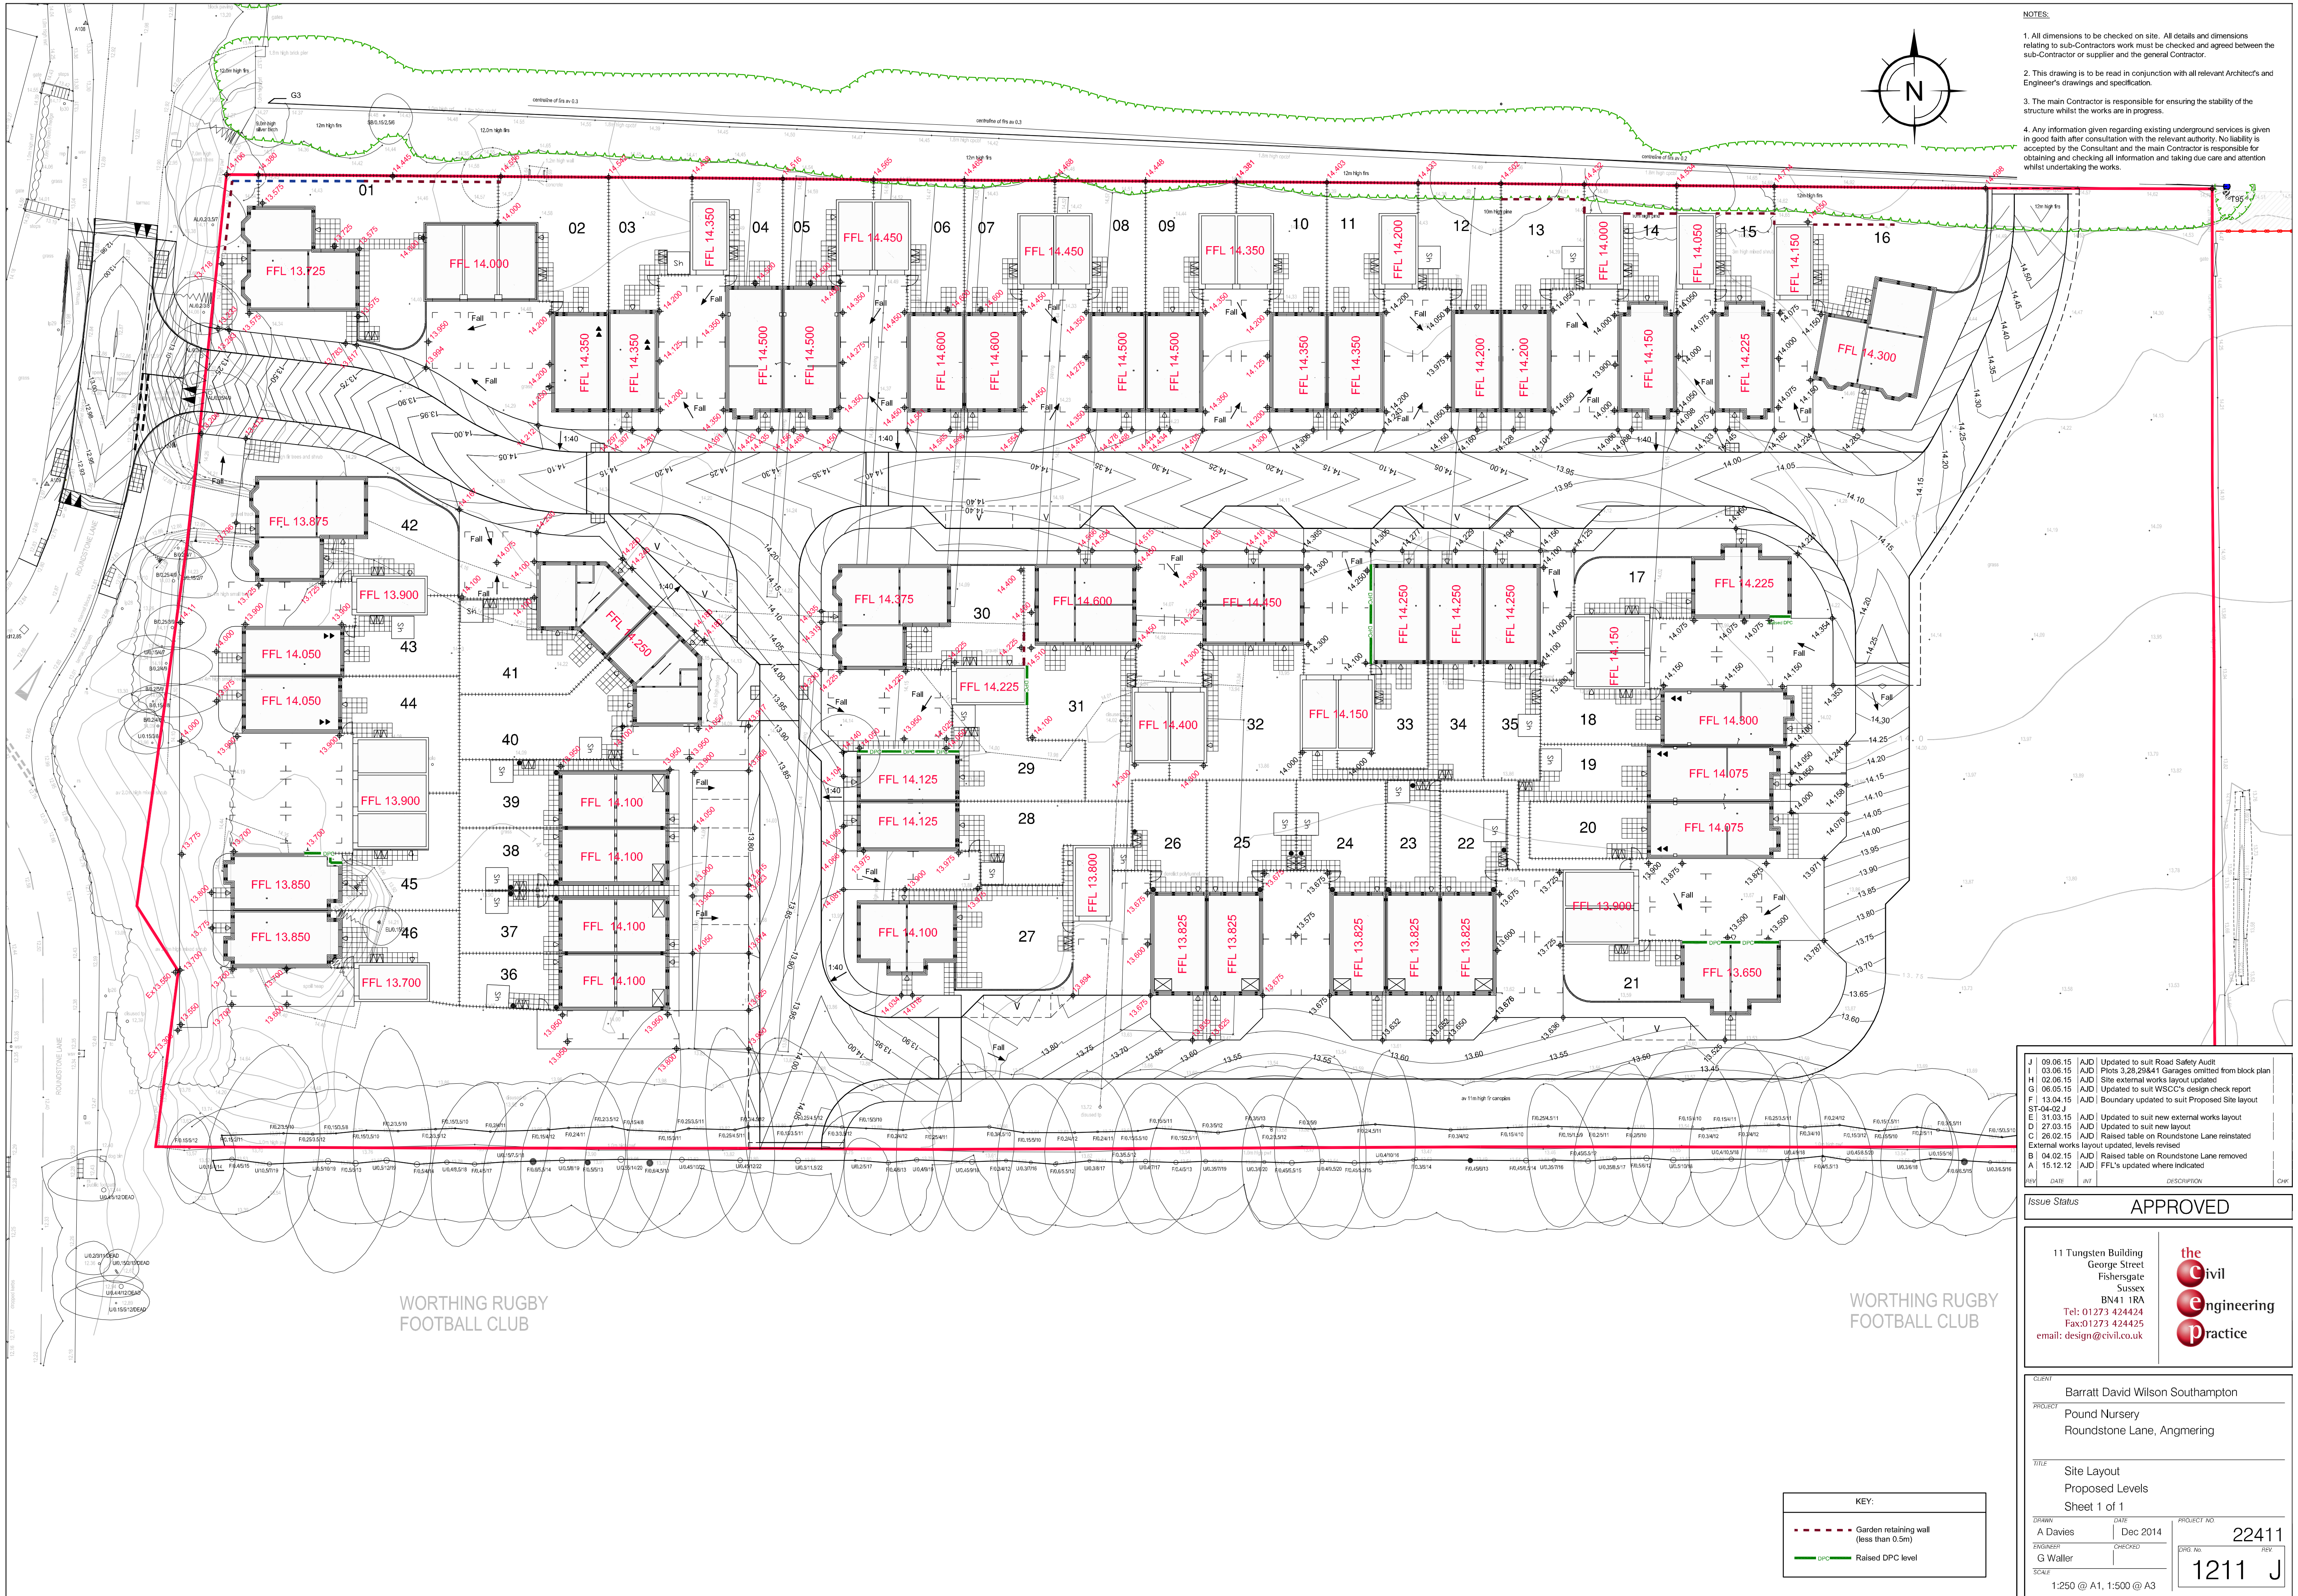

- NOTES:
1. All dimensions to be checked on site. All details and dimensions relating to sub-Contractors work must be checked and agreed between the sub-Contractor or supplier and the general Contractor.
 2. This drawing is to be read in conjunction with all relevant Architect's and Engineer's drawings and specification.
 3. The main Contractor is responsible for ensuring the stability of the structure whilst the works are in progress.
 4. Any information given regarding existing underground services is given in good faith after consultation with the relevant authority. No liability is accepted by the Consultant and the main Contractor is responsible for obtaining and checking all information and taking due care and attention whilst undertaking the works.

J	09.06.15	AJD	Updated to suit Road Safety Audit
I	03.06.15	AJD	Plots 3,28,29&41 Garages omitted from block plan
H	02.06.15	AJD	Site external works layout updated
G	06.05.15	AJD	Updated to suit WSCC's design check report
F	13.04.15	AJD	Boundary updated to suit Proposed Site layout
ST-04-02	J		
E	31.03.15	AJD	Updated to suit new external works layout
D	27.03.15	AJD	Updated to suit new layout
C	26.02.15	AJD	Raised table on Roundstone Lane reinstated
External works layout updated, levels revised			
B	04.02.15	AJD	Raised table on Roundstone Lane removed
A	15.12.12	AJD	FFL's updated where indicated
REV	DATE	INT	DESCRIPTION
			CW

Issue Status

APPROVED

11 Tunsteng Building
George Street
Fishergate
Sussex
BN41 1RA
Tel: 01273 424424
Fax: 01273 424425
email: design@civil.co.uk

the
Civil
Engineering
practice

CLIENT	Barratt David Wilson Southampton				
PROJECT	Pound Nursery Roundstone Lane, Angmering				
TITLE	Site Layout Proposed Levels Sheet 1 of 1				
DRAWN	DATE		PROJECT NO.		
A Davies	Dec 2014		22411		
ENGINEER	CHECKED		DWG. No.	REV.	
G Waller			1211		J
SCALE					
1:250 @ A1, 1:500 @ A3					