


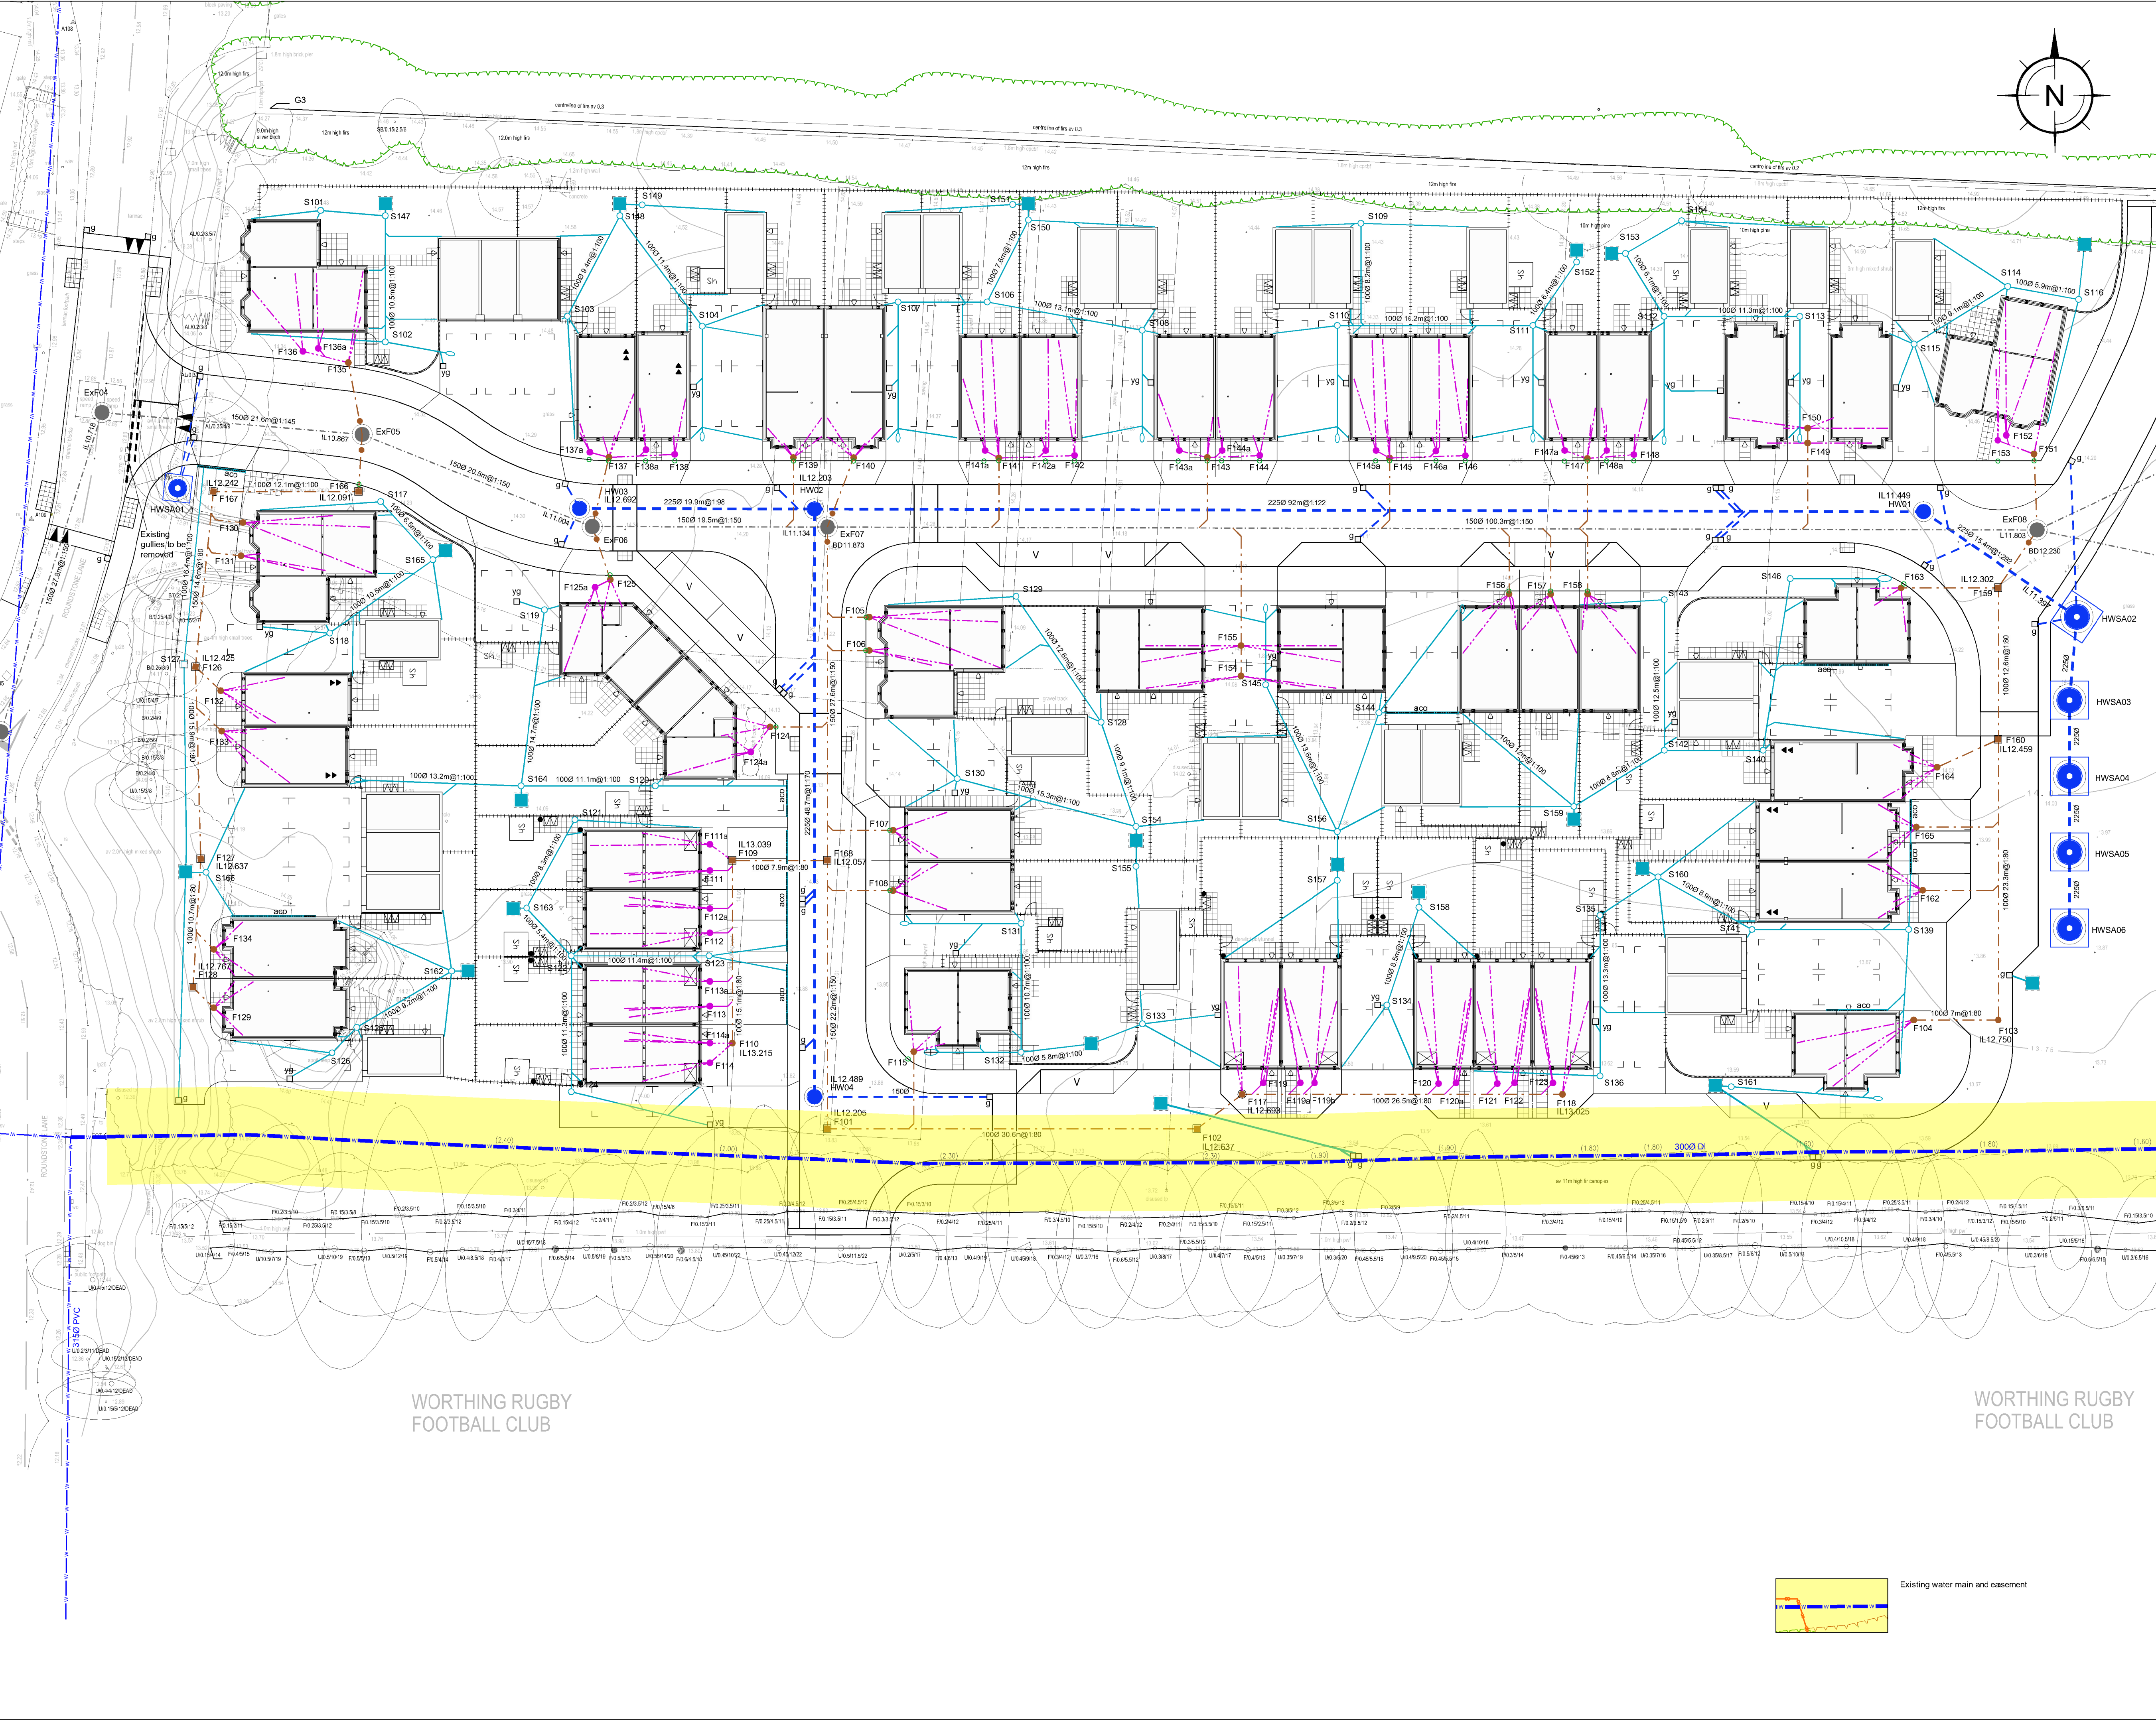

- NOTES:
1. All dimensions to be checked on site. All details and dimensions relating to sub-Contractors work must be checked and agreed between the sub-Contractor or supplier and the general Contractor.
 2. This drawing is to be read in conjunction with all relevant Architects and Engineer's drawings and specification.
 3. The main Contractor is responsible for ensuring the stability of the structure whilst the works are in progress.
 4. Any information given regarding existing underground services is given in good faith after consultation with the relevant authority. No liability is accepted by the Consultant and the main Contractor is responsible for obtaining and checking all information and taking due care and attention whilst undertaking the works.

DRAINAGE KEY:

Existing Adopted Sewers
Existing Storm
Existing drainage to be removed

Private Storm Drainage
Type 3 Inspection Chambers
Type 4 Inspection Chambers
Road Gully
Yard Gully
ACO Channel
Rodding Eye
Type 1 / Type 2 Precast Concrete Manhole
1m sq Gravel Soakaway

Highway Drainage for Adoption
Precast Concrete Manhole
Road Gully
Precast Concrete Ring Soakaway

Private Foul Drainage
Type 3 Inspection Chambers
Type 4 Inspection Chambers

Foul Sewers For Adoption
Type 3 Inspection Chambers
Type 4 Inspection Chambers
Type 1 / Type 2 Precast Concrete Manhole

Revisions:

REV	DATE	BY	DESCRIPTION
L	12.06.15	AJD	HWSA02-06 moved
K	10.06.15	AJD	HW01 and F159 moved
J	09.06.15	AJD	Updated to suit Road Safety Audit
I	03.06.15	AJD	Pic 3.28, 20441 Garages omitted from block plan
H	02.06.15	AJD	Updated to suit WSCC's design check No.2 and value engineering meeting comments
G	06.05.15	AJD	Updated to suit WSCC's design check report
F	16.04.15	AJD	Highway drainage revised
E	13.04.15	AJD	Boundary updated to suit Proposed Site layout
D	31.03.15	AJD	Updated to suit new external works layout
C	27.03.15	AJD	Updated to suit new layout
B	26.02.15	AJD	Updated to suit new layout
A	04.02.15	AJD	Soakaways updated

Issue Status: **APPROVED**

11 Tungsten Building
George Street
Fishergate
Sussex
BN41 1RA
Tel: 01273 424424
Fax: 01273 424425
email: design@civil.co.uk

the civil engineering practice

CLIENT: Barratt David Wilson Southampton

PROJECT: Pound Nursery
Roundstone Lane, Angmering

TITLE: Site Layout
Proposed Drainage
Sheet 1 of 1

DRAWN: A Davies
CHECKED: G Waller

DATE: Dec 2014

PROJECT NO: 22411

SCALE: 1:250 @ A1, 1:500 @ A3

1221 L