Disclaimer

Images and site layout are intended for illustrative purposes only and should be treated as general guidance only.

Site layout including parking arrangements, (social/ affordable housing, community buildings, play areas and public open spaces) may change to reflect changes in the planning permission for the development. Please speak to your solicitor to whom full details of any planning consents including layout plans will be available.

Site layouts and landscaping are not intended to form part of any contract or warranty unless specifically incorporated in writing into the contract.

[Westford Village is a marketing name only and may not be the designated postal address, which may be determined by The Post Office].

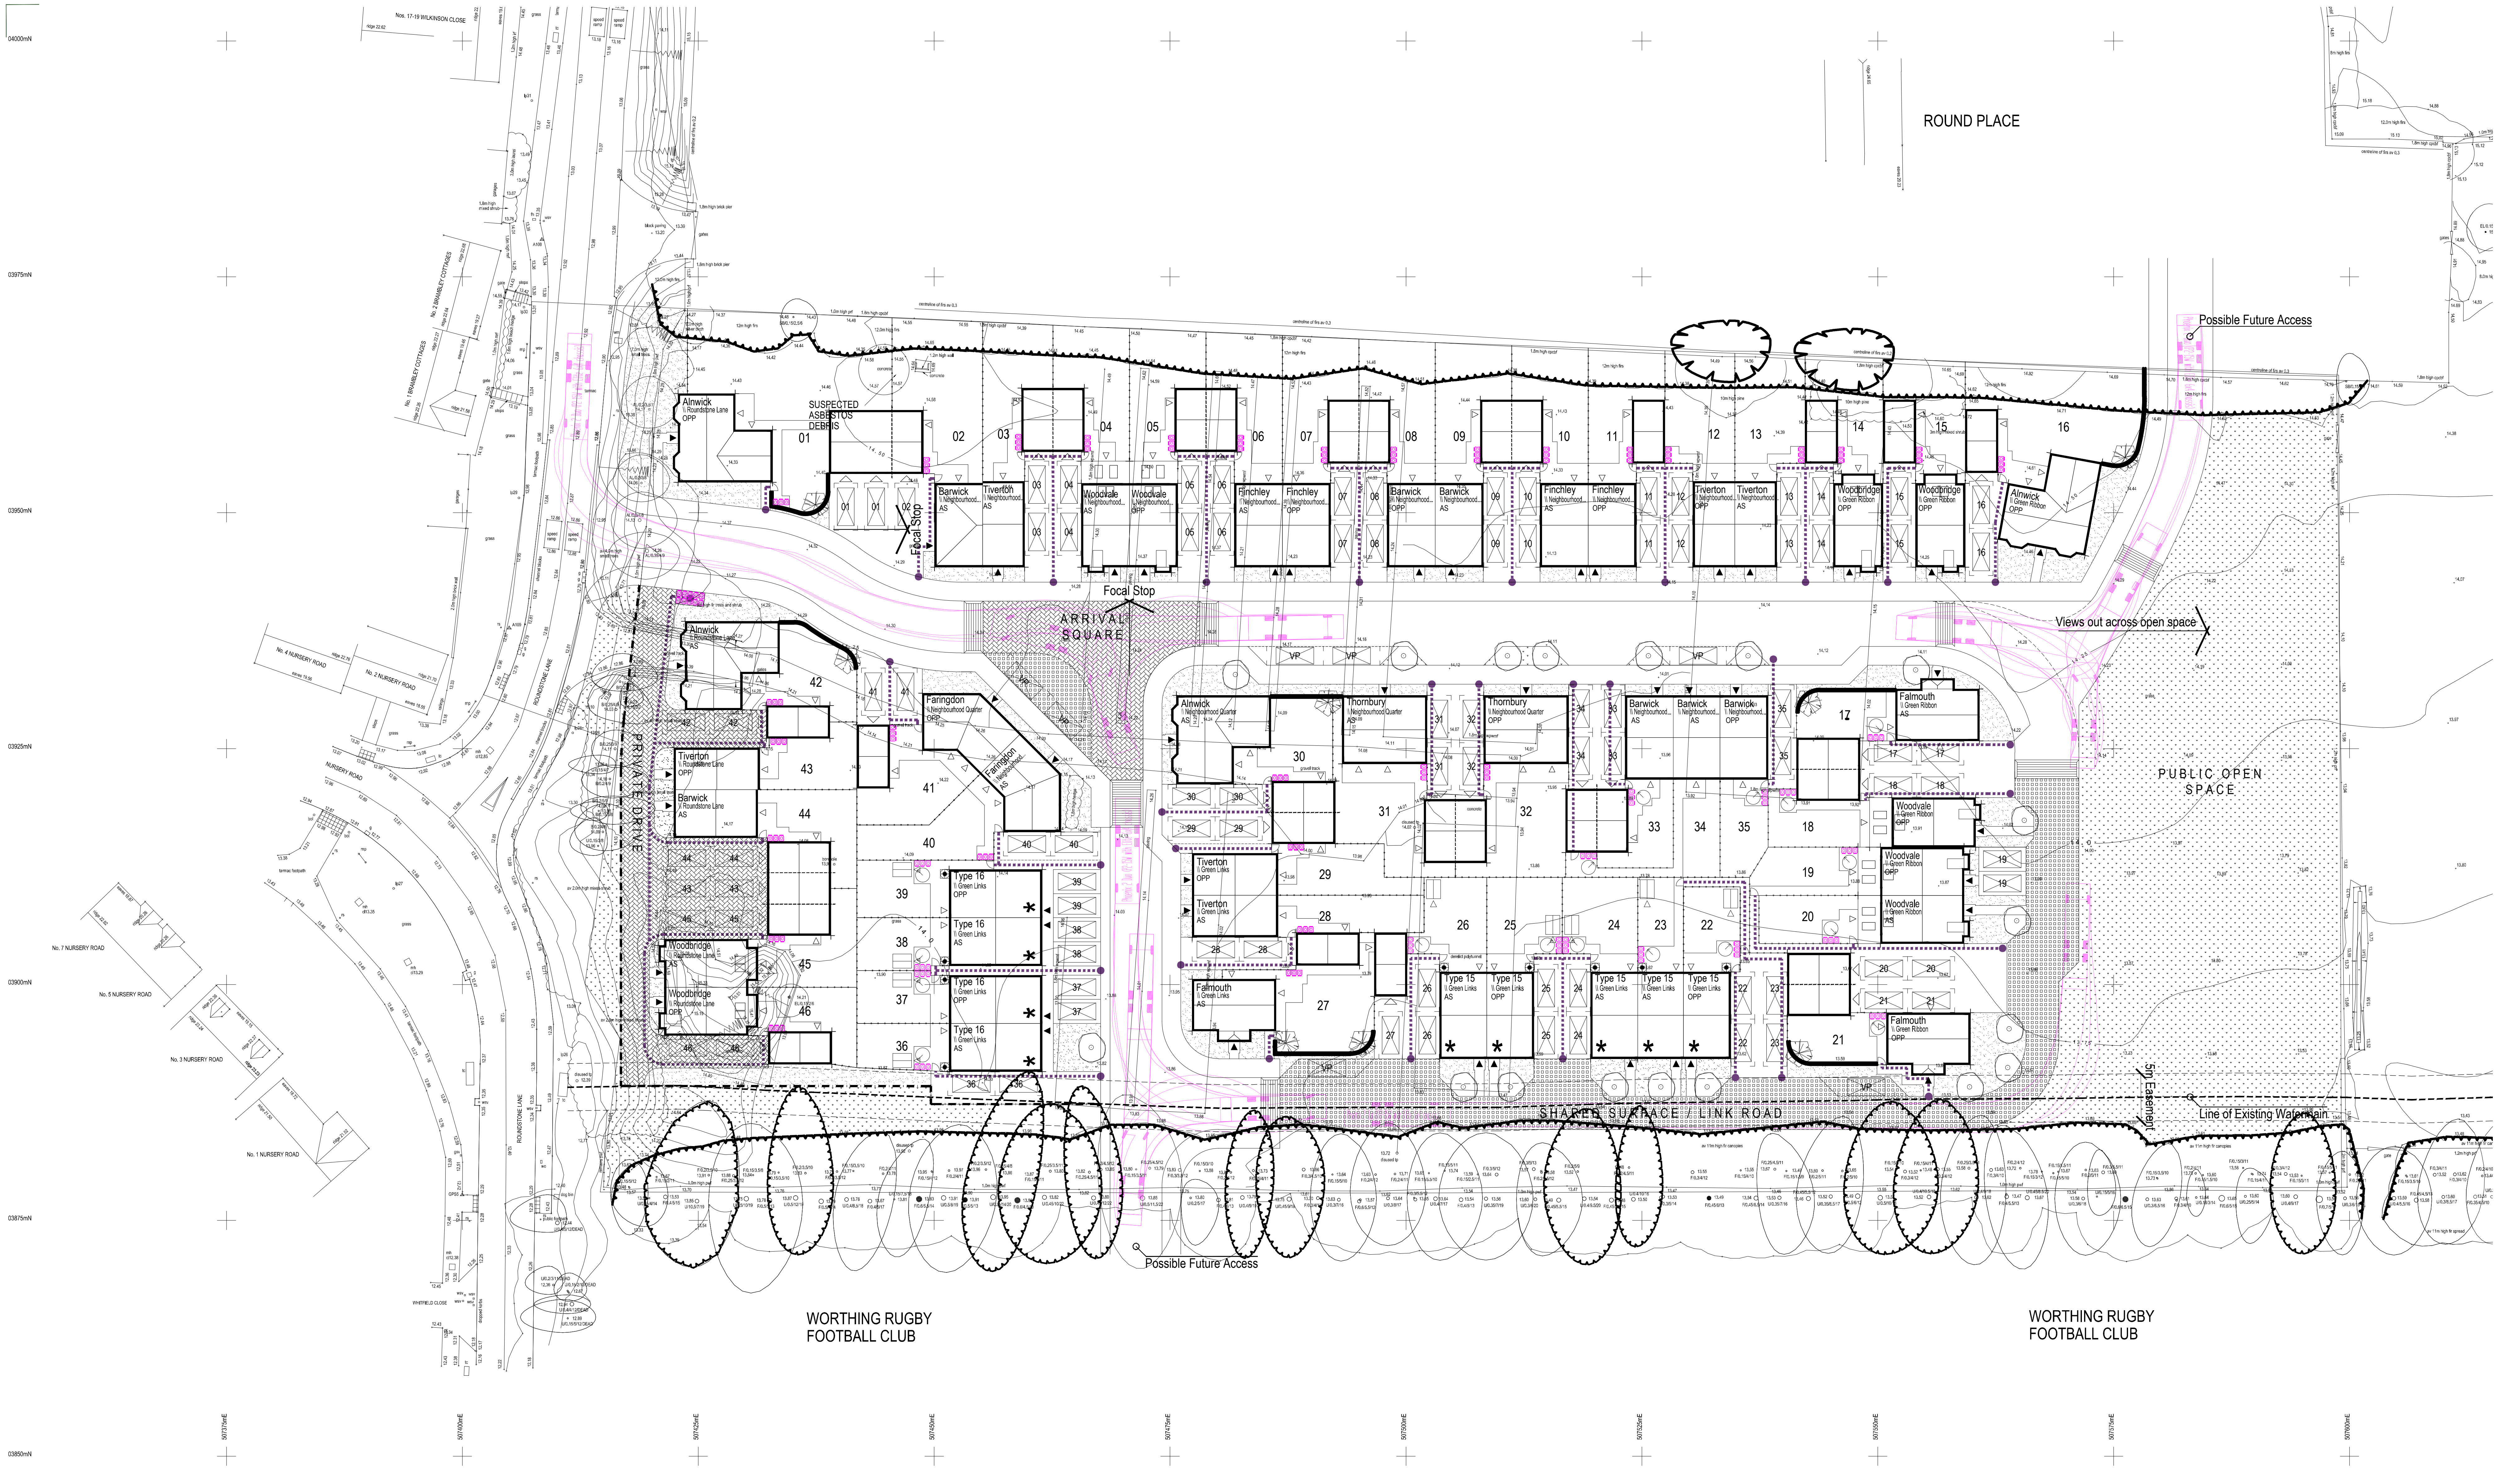
ROUND PLACE
Possible Future Access
Nos. 17-19 WILKINSON CLOSE
No. 2 BRAMBLEY COTTAGES
No. 1 BRAMBLEY COTTAGES
No. 4 NURSERY ROAD
No. 2 NURSERY ROAD
NURSERY ROAD
No. 7 NURSERY ROAD
No. 5 NURSERY ROAD
No. 3 NURSERY ROAD
No. 1 NURSERY ROAD
WHITFIELD CLOSE
ROUNDSTONE LANE
SUSPECTED ASBESTOS DEBRIS
Focal Stop
ARRIVAL SQUARE
PRIVATE DRIVE
Views out across open space
PUBLIC OPEN SPACE
SHARED SURFACE / LINK ROAD
5m Easement
Line of Existing Watermain
Possible Future Access
WORTHING RUGBY FOOTBALL CLUB
WORTHING RUGBY FOOTBALL CLUB
Alnwick \\ Roundstone Lane OPP
Barwick \\ Neighbourhood... AS
Tiverton \\ Neighbourhood... AS
Woodvale \\ Neighbourhood... AS
Woodvale \\ Neighbourhood... OPP
Finchley \\ Neighbourhood... AS
Finchley \\ Neighbourhood... OPP
Barwick \\ Neighbourhood... OPP
Barwick \\ Neighbourhood... AS
Finchley \\ Neighbourhood... AS
Finchley \\ Neighbourhood... OPP
Tiverton \\ Neighbourhood... OPP
Tiverton \\ Neighbourhood... AS
Woodbridge \\ Green Ribbon OPP
Woodbridge \\ Green Ribbon OPP
Alnwick \\ Green Ribbon OPP
Alnwick \\ Roundstone Lane AS
Faringdon \\ Neighbourhood Quarter OPP
Faringdon \\ Neighbourhood... AS
Tiverton \\ Roundstone Lane OPP
Barwick \\ Roundstone Lane AS
Woodbridge \\ Roundstone Lane AS
Woodbridge \\ Roundstone Lane OPP
Type 16 \\ Green Links OPP
Type 16 \\ Green Links AS
Type 16 \\ Green Links OPP
Type 16 \\ Green Links AS
Alnwick \\ Neighbourhood Quarter AS
Thornbury \\ Neighbourhood Quarter AS
Thornbury \\ Neighbourhood Quarter OPP
Barwick \\ Neighbourhood... AS
Barwick \\ Neighbourhood... AS
Barwick \\ Neighbourhood... OPP
Falmouth \\ Green Ribbon AS
Tiverton \\ Green Links OPP
Tiverton \\ Green Links AS
Falmouth \\ Green Links AS
Type 15 \\ Green Links AS
Type 15 \\ Green Links OPP
Type 15 \\ Green Links AS
Type 15 \\ Green Links AS
Type 15 \\ Green Links OPP
Woodvale \\ Green Ribbon OPP
Woodvale \\ Green Ribbon OPP
Woodvale \\ Green Ribbon AS
Falmouth \\ Green Ribbon OPP
VP
04000mN
03975mN
03950mN
03925mN
03900mN
03875mN
03850mN
507375mE
507400mE
507425mE
507450mE
507475mE
507500mE
507525mE
507550mE
507575mE
507600mE

Refuse Strategy Key

▨	Area of hardstanding for housing bin within private cartilage
┅	Route to be take getting the bin(s) to a collection point
●	Bin collection point
▦	Communal collection point
▨	Swept path of refuse vehicle using the site

For further information relating to refuse / waste management please refer to the Design & Access Statement

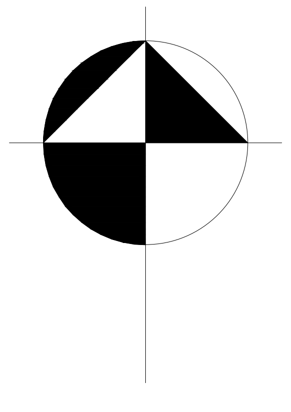

Scale Bar

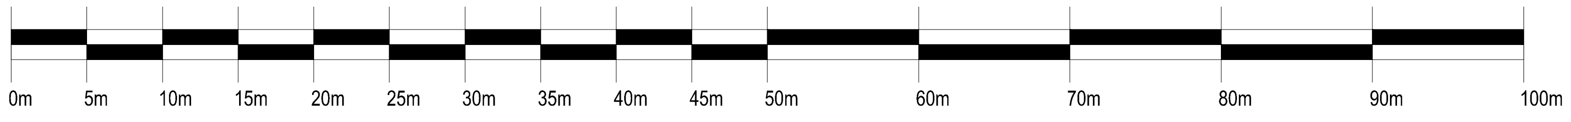
0m
5m
10m
15m
20m
25m
30m
35m
40m
45m
50m
60m
70m
80m
90m
100m

ARUN DISTRICT COUNCIL A/115/15/DOC

Rev	Description	Date	Drawn	Chk'd
C	Drawing amended to reflect scheme changes	06.03.15	CW	
B	Various amendments made to the layout following comments from the division	27.10.14	SJW	
A	Various amendments made to layout including omitting areas of block paving to indicate visitor parking bays and the turning facility adjacent plublic open space, following discussions with division.	20.10.14	SJW	

Urban Design
Barratt House
Forest Business Park
Bardon Hill
Leicestershire
LE67 1UB

01530 276276

Project
Pound Nursery
Land East of Roundstone Lane
Angmering

Drawing Title
Refuse Strategy Layout

Scale
1:500 @ A2

Date
October 2014

Drawn By
SJW

Drawing Ref
ST-04-08 C

*When printing to scale, please ensure that your printer settings are set to Page Scaling = None. Do not allow any 'fit to page' settings as this will alter the scale of the drawing. You can use the scale bar or grid to check the printed drawing.

BARRATT HOMES

Where quality lives
David Wilson Homes