


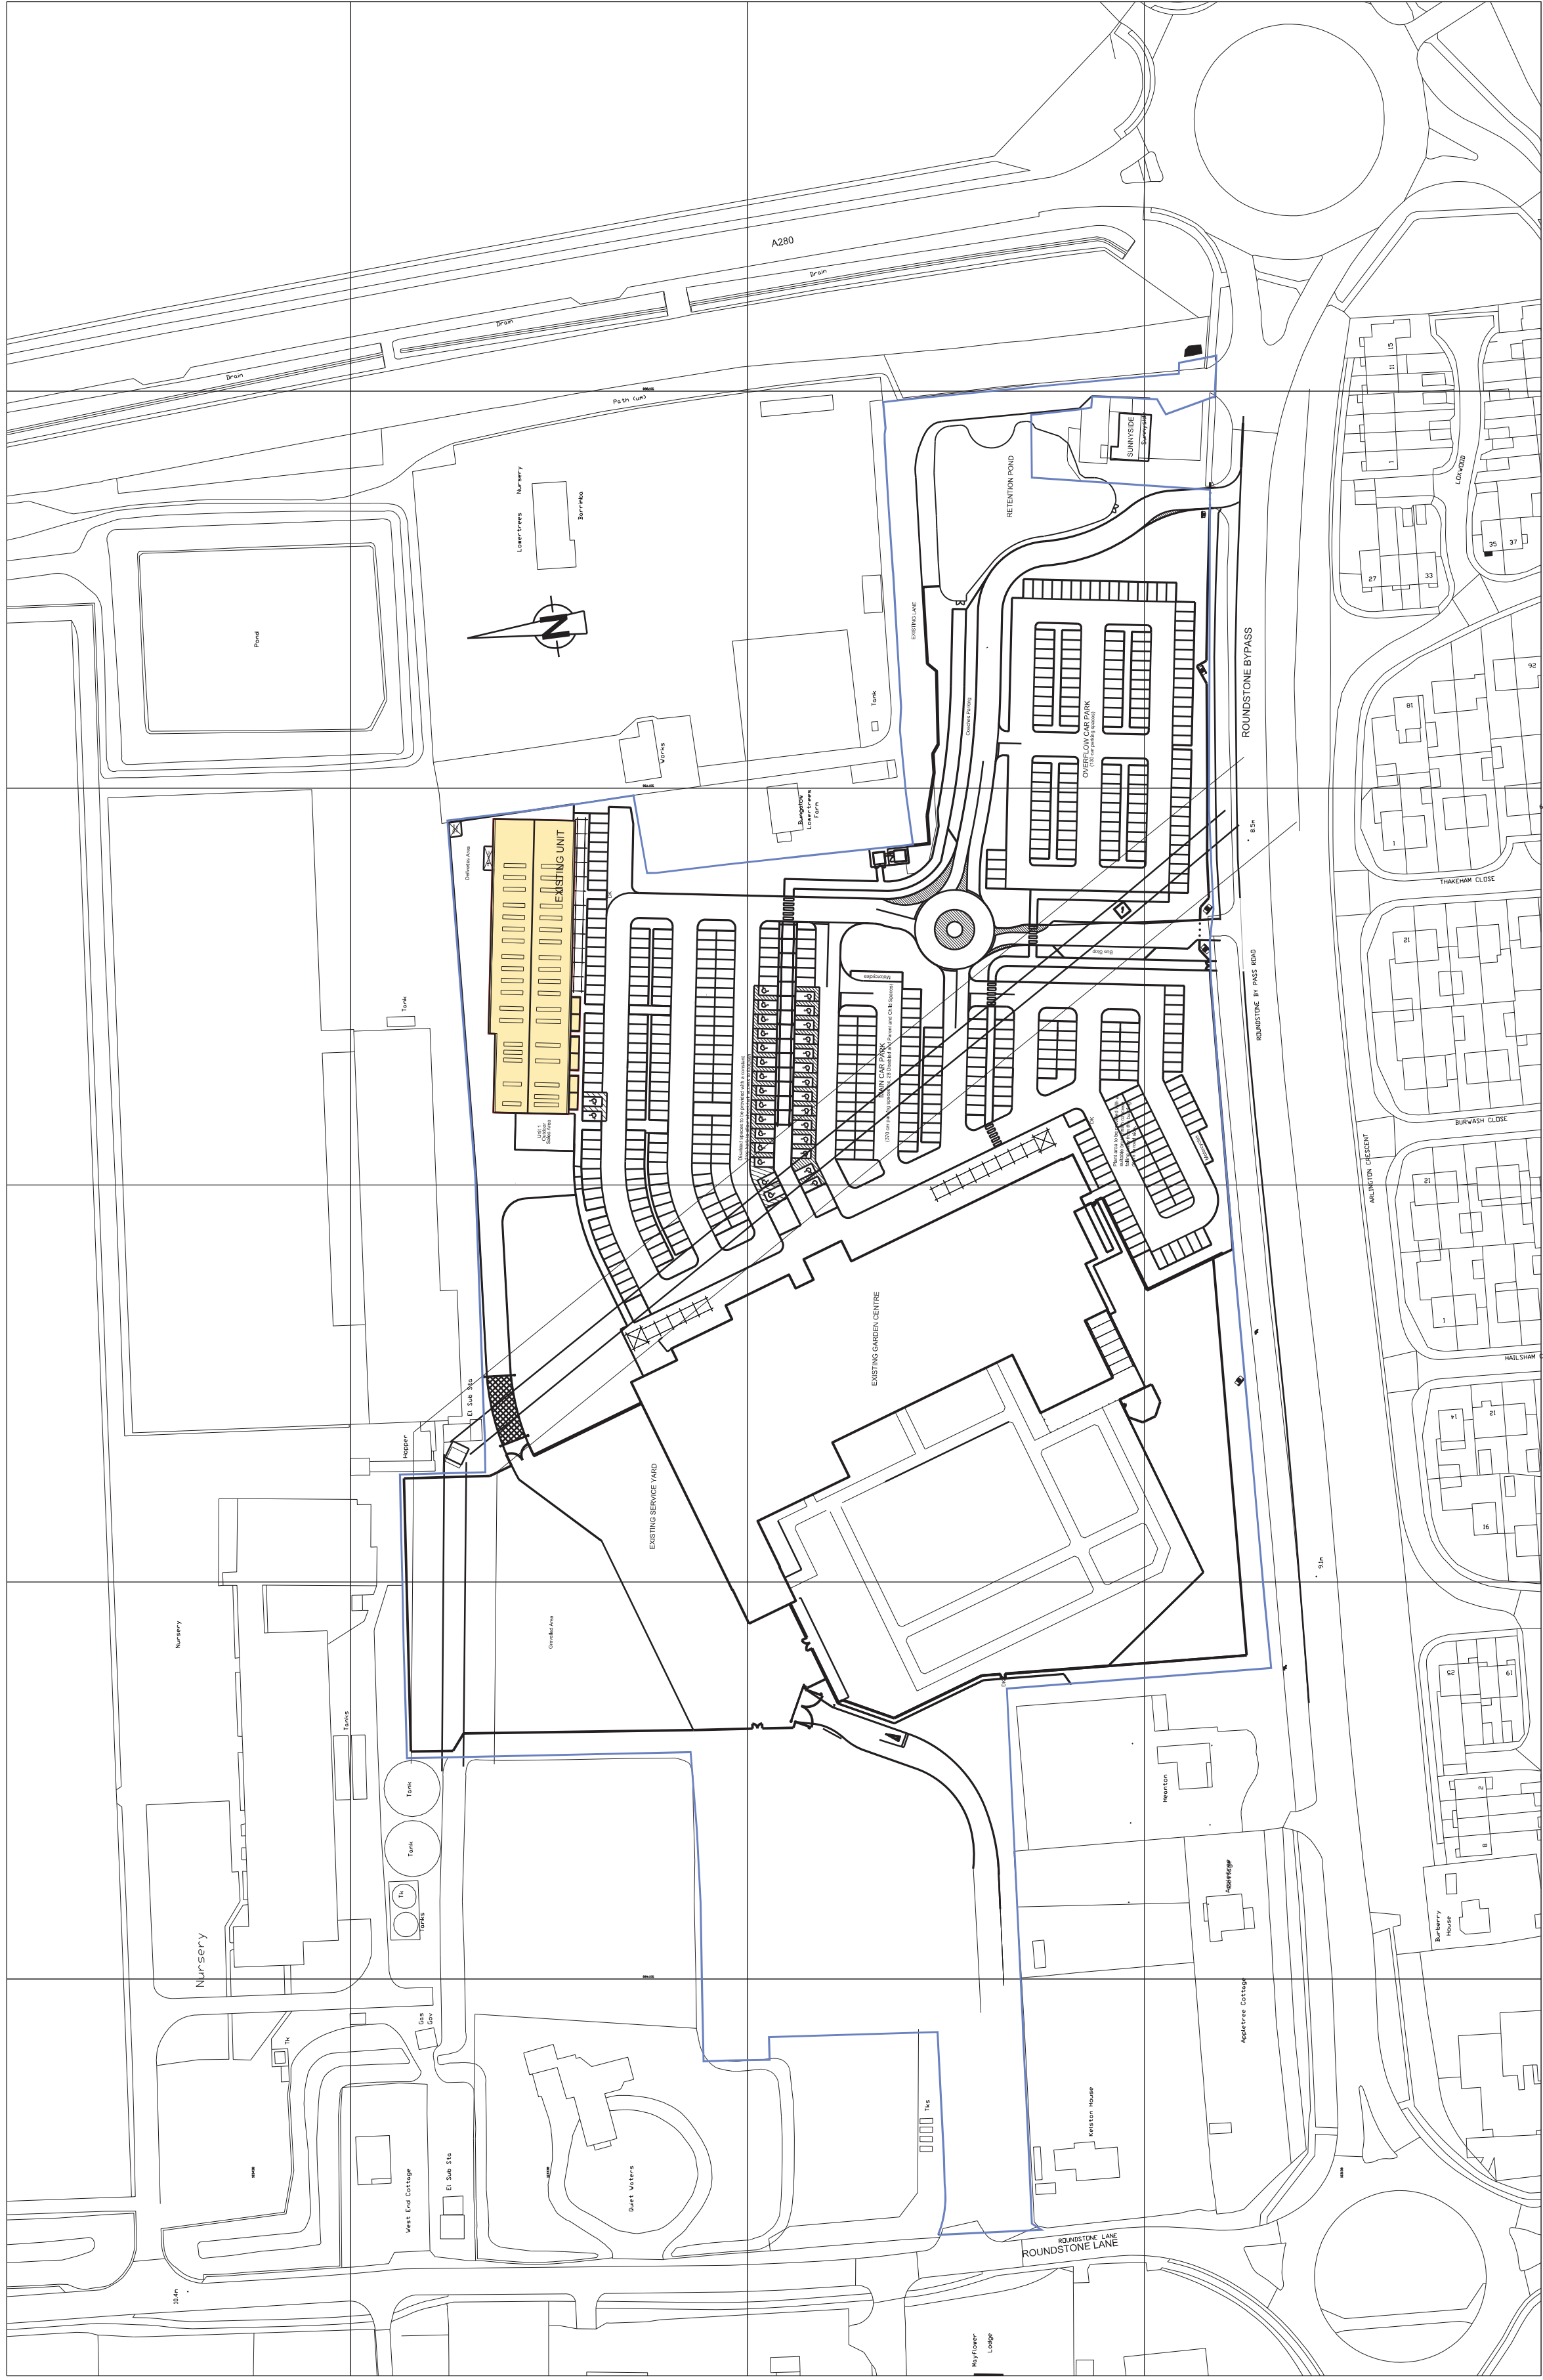

Drainage Survey, © Crown Copyright 2010 All rights reserved Licence number 100261449

