





TOBY CARVERY




TOBY CARVERY

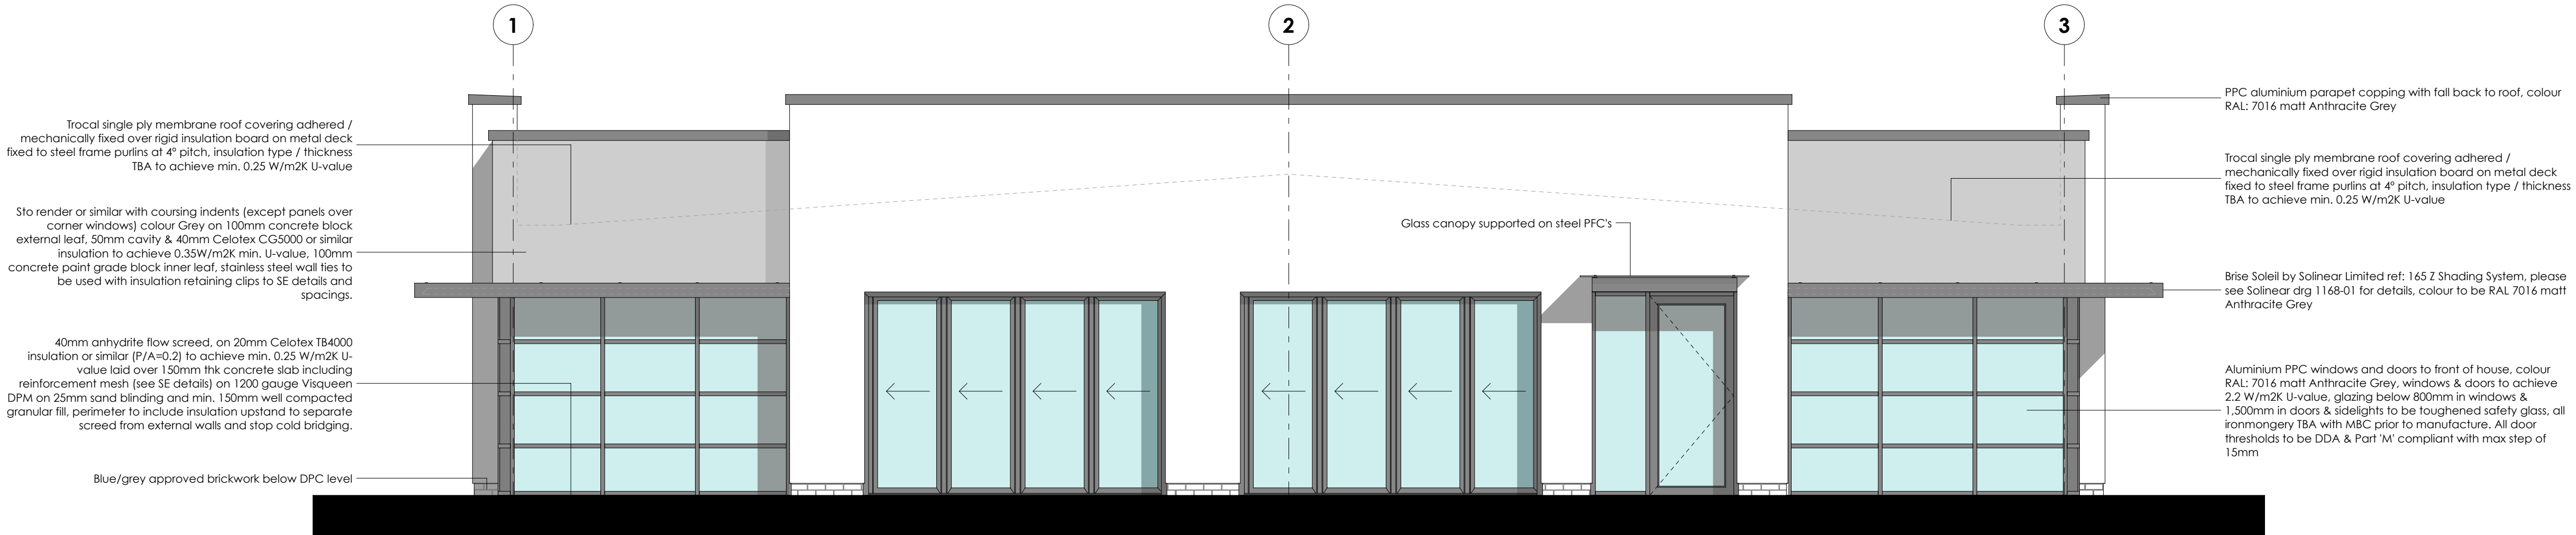


Elevations 1:50

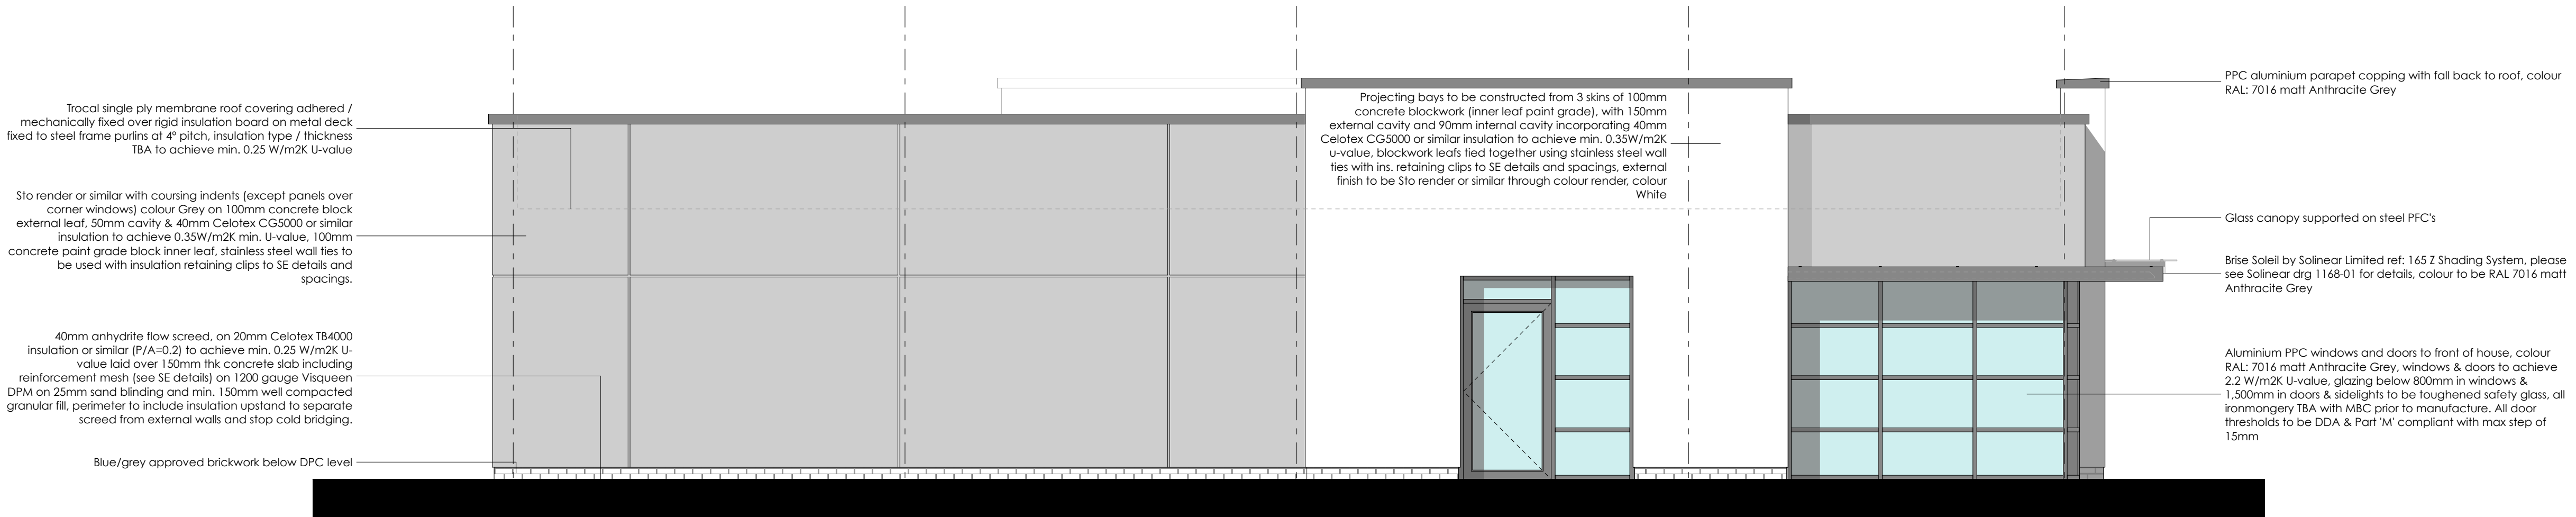

Elevations 1:50

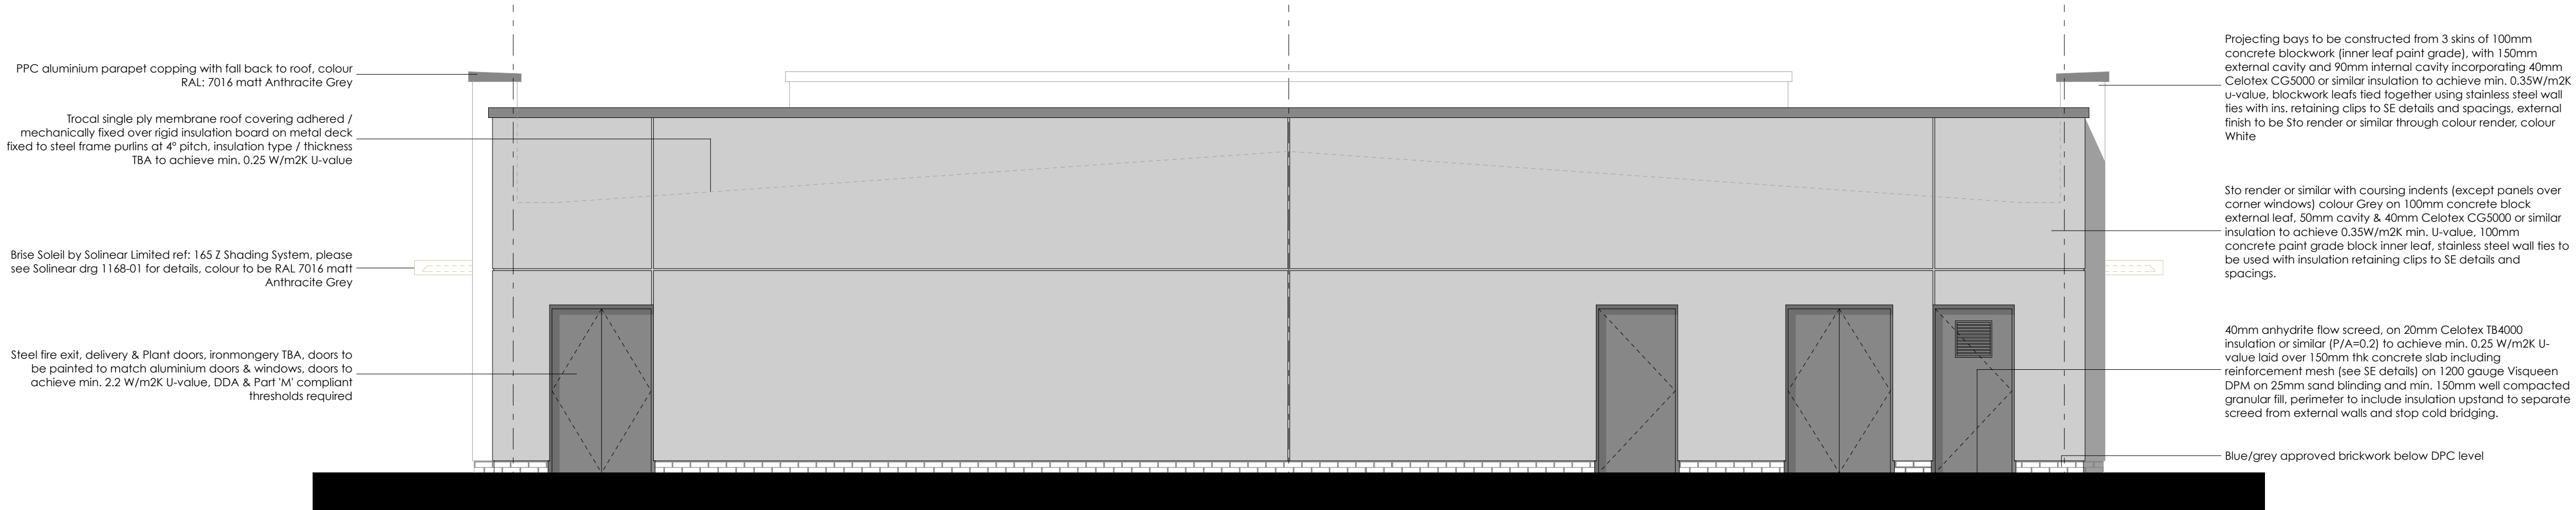

Elevations 1:50

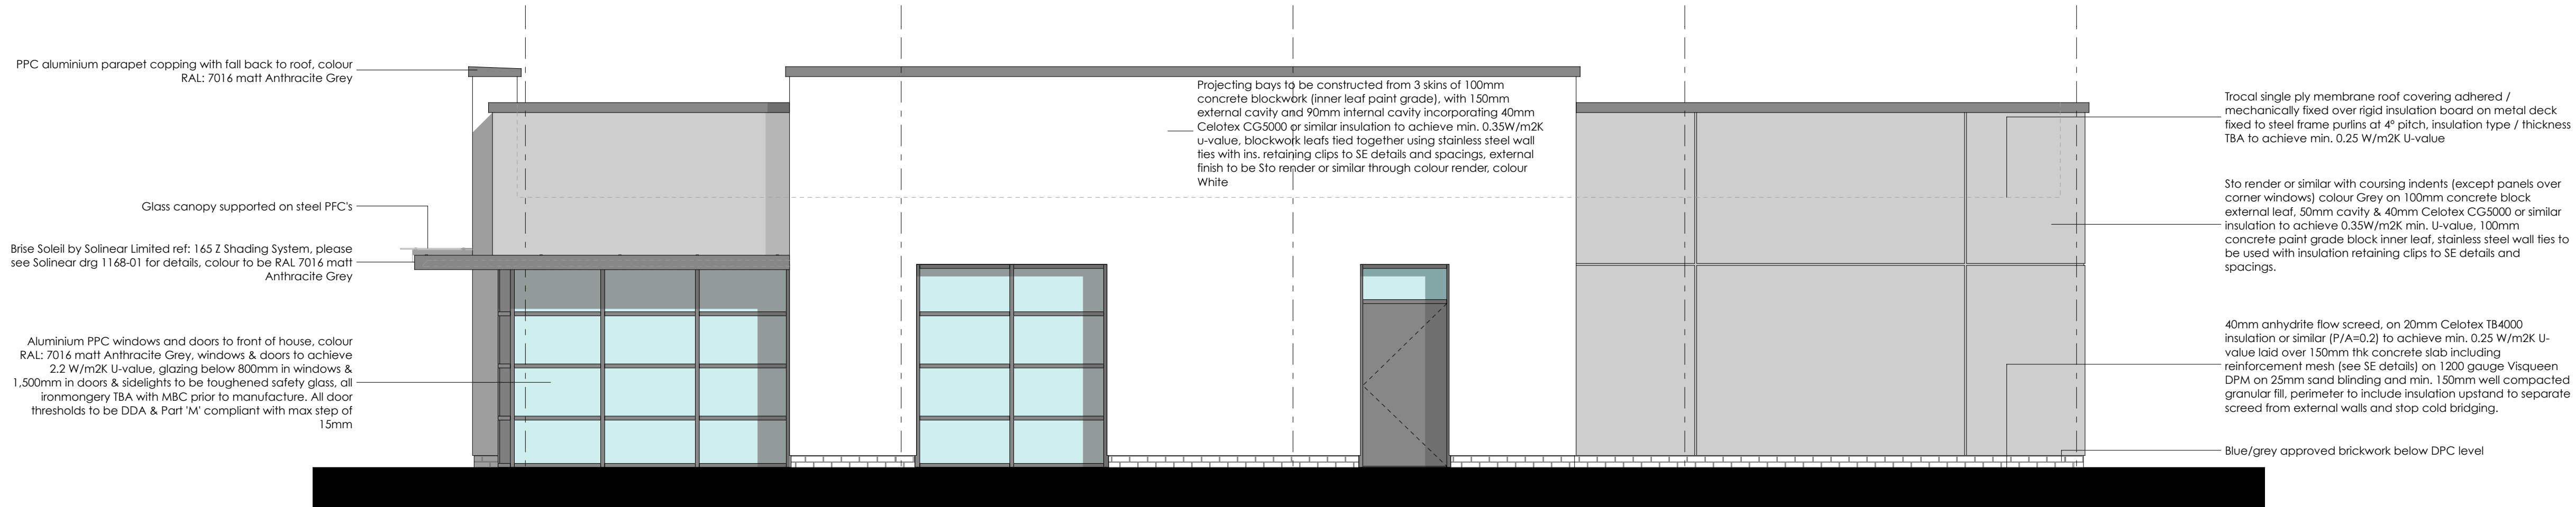

Elevations 1:50



TOBY
CARVERY

TOBY CARVERY

6 months free
of charge