


NOTES

1. All dimensions are in metres unless otherwise stated
2. Detailed design to be accompanied by a VRS alongside the development and in the central reserve, including where appropriate a RRRAP
3. Detailed design to include street lighting to provide a continuously lit merge and access east on A259 to tie into existing lighting system
4. Detailed design to include a combined ADS for the proposed site and adjacent site to be located east of the adjacent site access

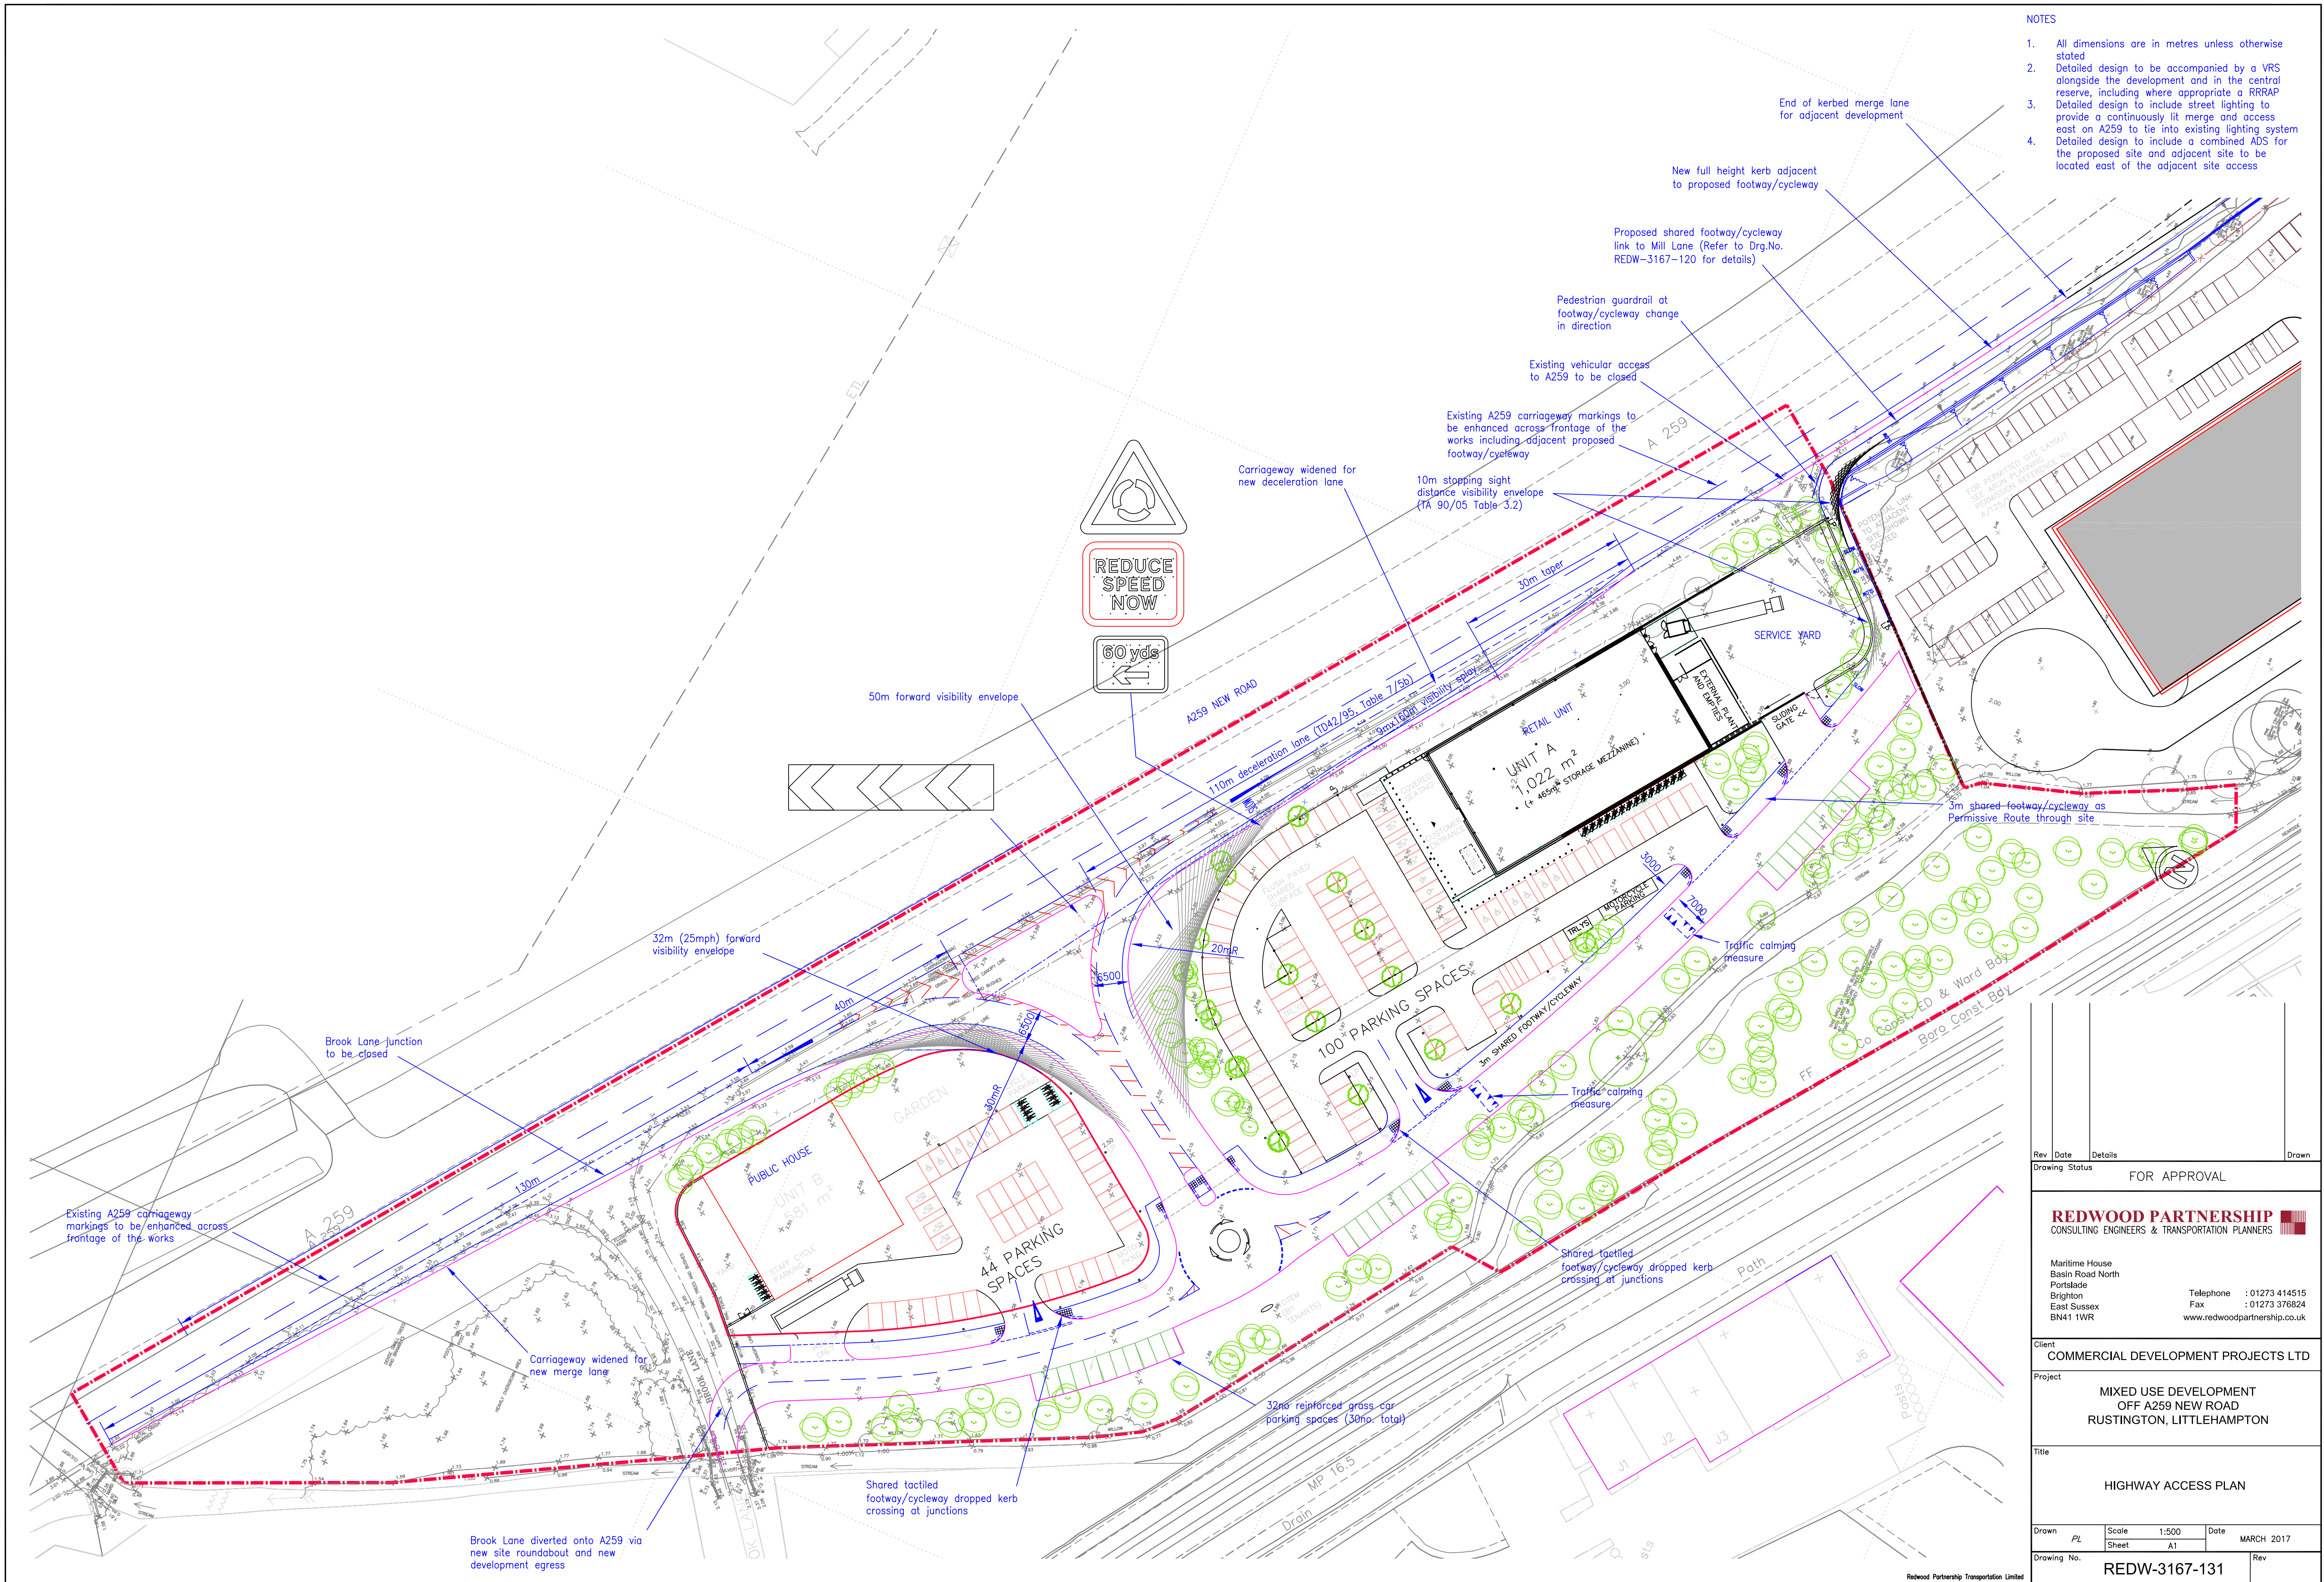

Rev	Date	Details	Drawn
Drawing Status			
FOR APPROVAL			
REDWOOD PARTNERSHIP CONSULTING ENGINEERS & TRANSPORTATION PLANNERS			
Maritime House Basin Road North Portslade Brighton East Sussex BN41 1WR			
Telephone : 01273 414515 Fax : 01273 376824 www.redwoodpartnership.co.uk			
Client			
COMMERCIAL DEVELOPMENT PROJECTS LTD			
Project			
MIXED USE DEVELOPMENT OFF A259 NEW ROAD RUSTINGTON, LITTLEHAMPTON			
Title			
HIGHWAY ACCESS PLAN			
Drawn	PL	Scale	1:500
Sheet	A1	Date	MARCH 2017
Drawing No.	REDW-3167-131		Rev