



- NOTES
1. All dimensions are in metres unless otherwise stated
 2. Refer to Drawing No. REDW-3167-130-A for details of cross sections

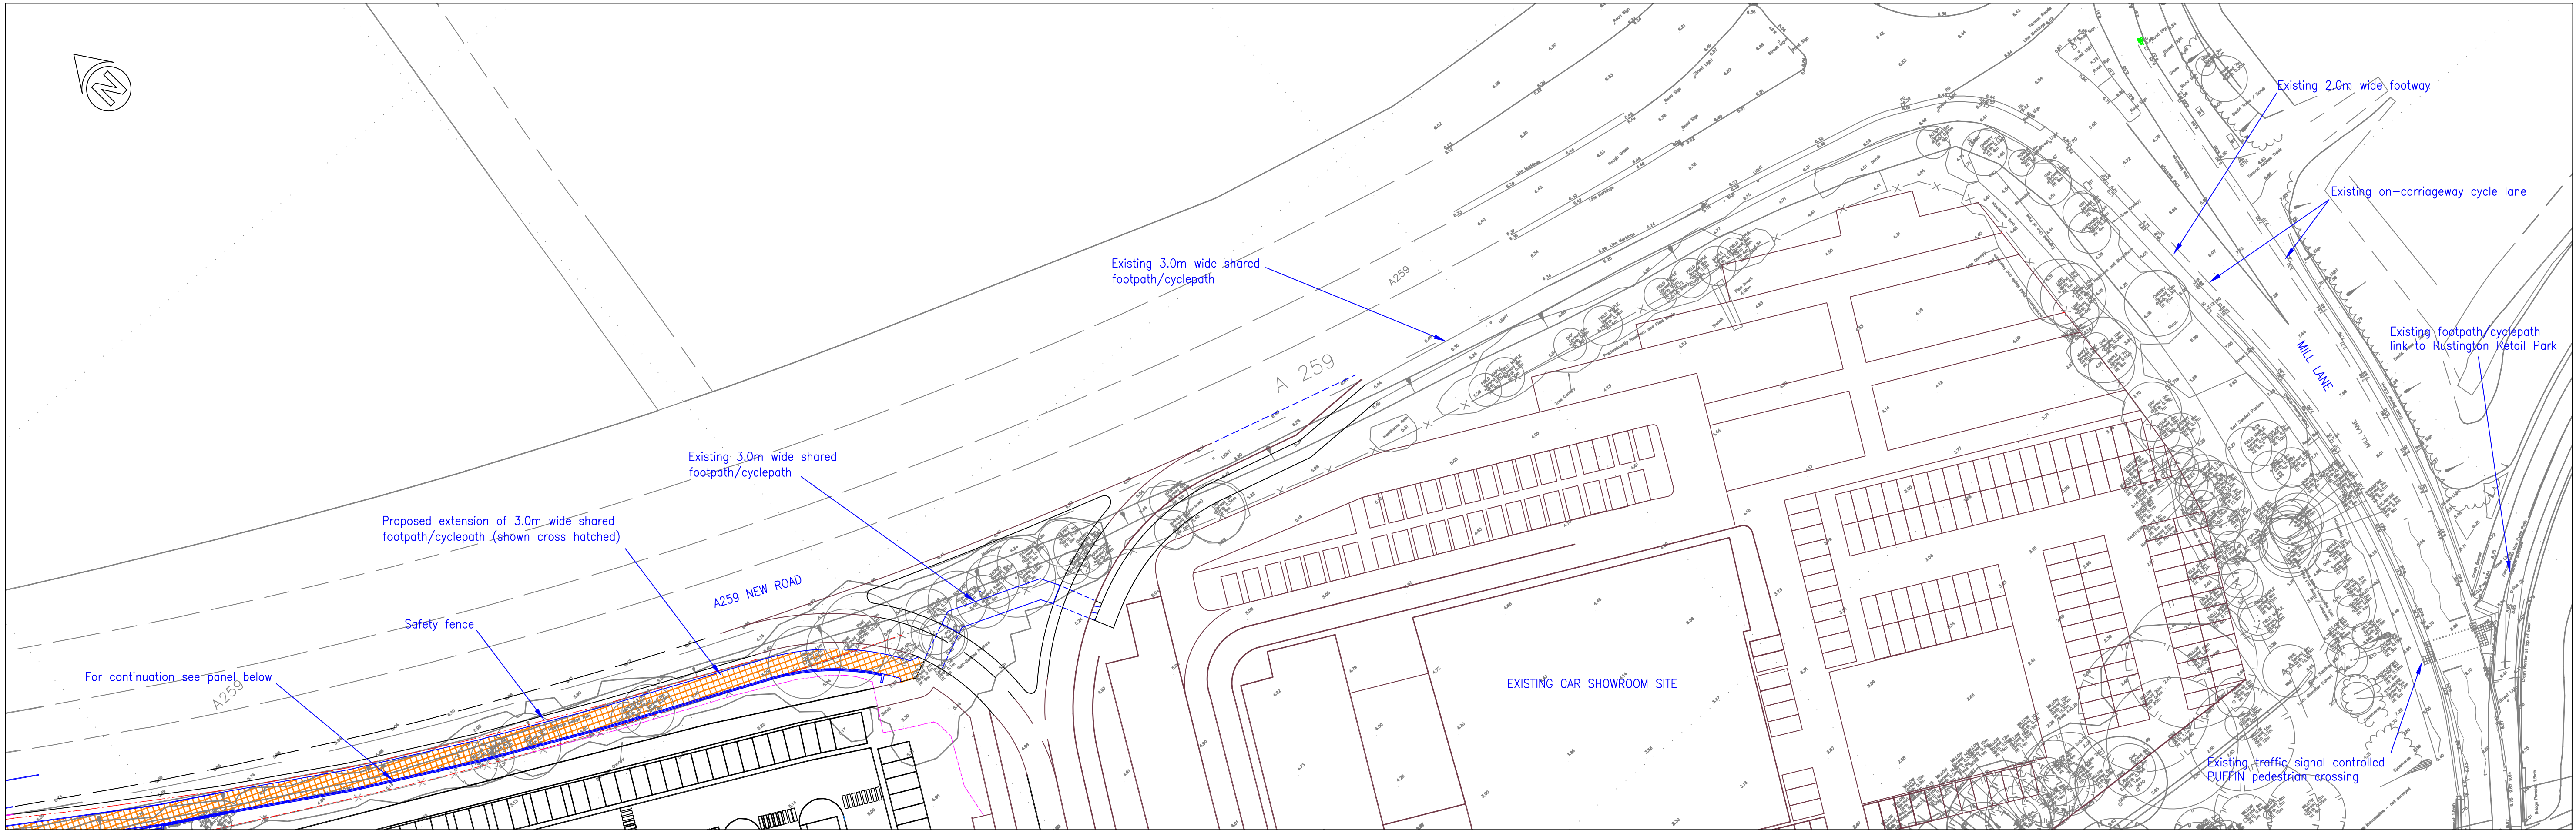

CHANDLERS DEVELOPMENT OFF-SITE FOOTPATH/CYCLEPATH LINK

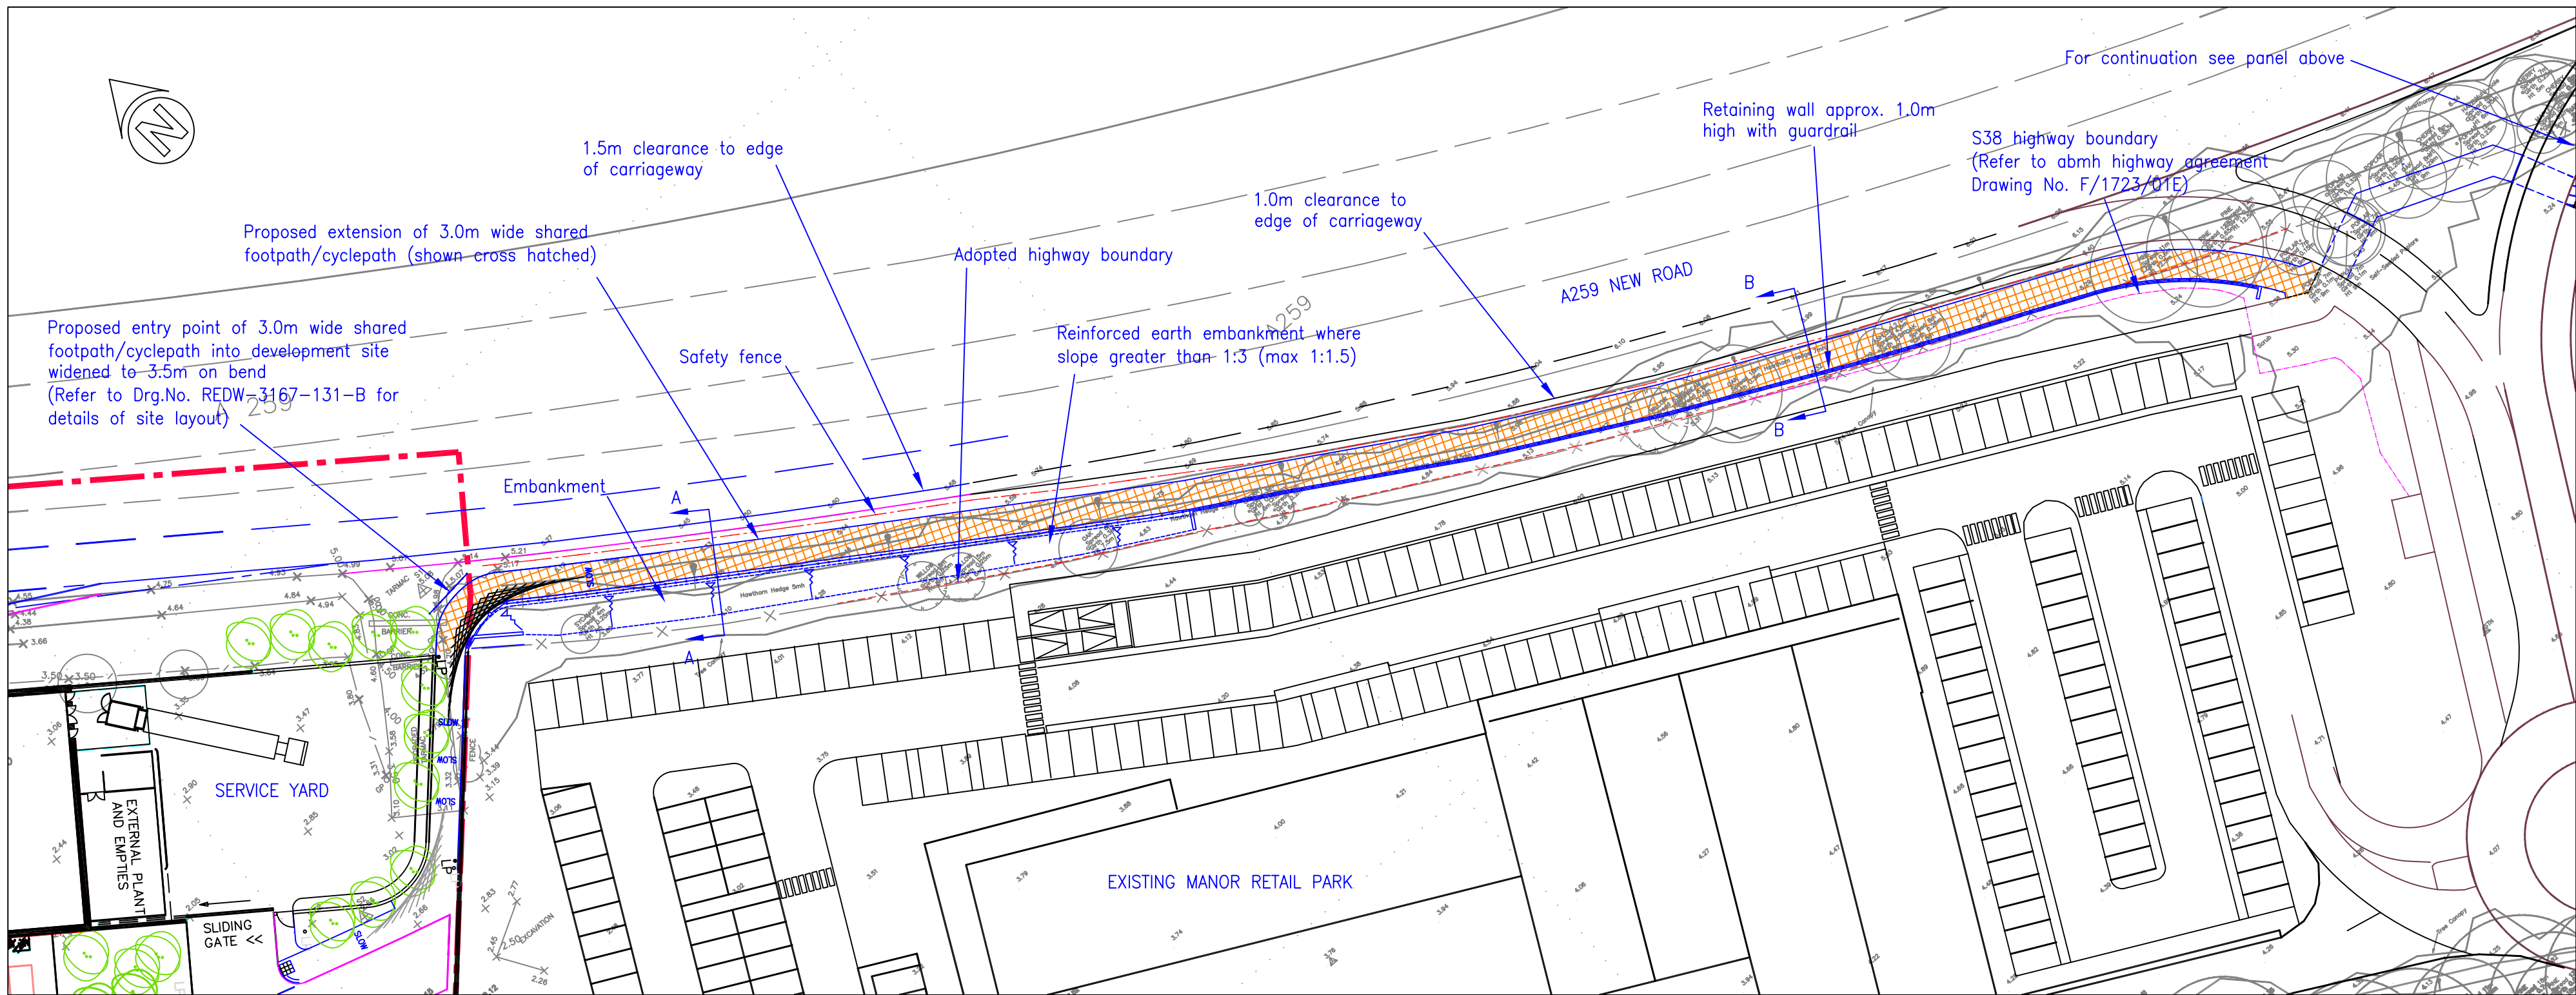

PROPOSED OFF-SITE FOOTPATH/CYCLEPATH LINK

B	Aug 17	Adjacent site details updated	pl
A	Mar 17	Adjacent site details updated; safety fence added	pl
Rev	Date	Details	Drawn
Drawing Status			
FOR APPROVAL			
REDWOOD PARTNERSHIP CONSULTING ENGINEERS & TRANSPORTATION PLANNERS			
Maritime House Basin Road North Portslade Brighton East Sussex BN41 1WR			
		Telephone : 01273 414515 Fax : 01273 376824 www.redwoodpartnership.co.uk	
Client COMMERCIAL DEVELOPMENT PROJECTS LTD			
Project MIXED USE DEVELOPMENT ON A259 NEW ROAD RUSTINGTON, LITTLEHAMPTON			
Title HIGHWAY ACCESS PLAN OFF-SITE FOOTPATH / CYCLEPATH			
Drawn	PL	Scale 1:500 Sheet A1	Date DECEMBER 2016
Drawing No. REDW-3167-120			Rev B