


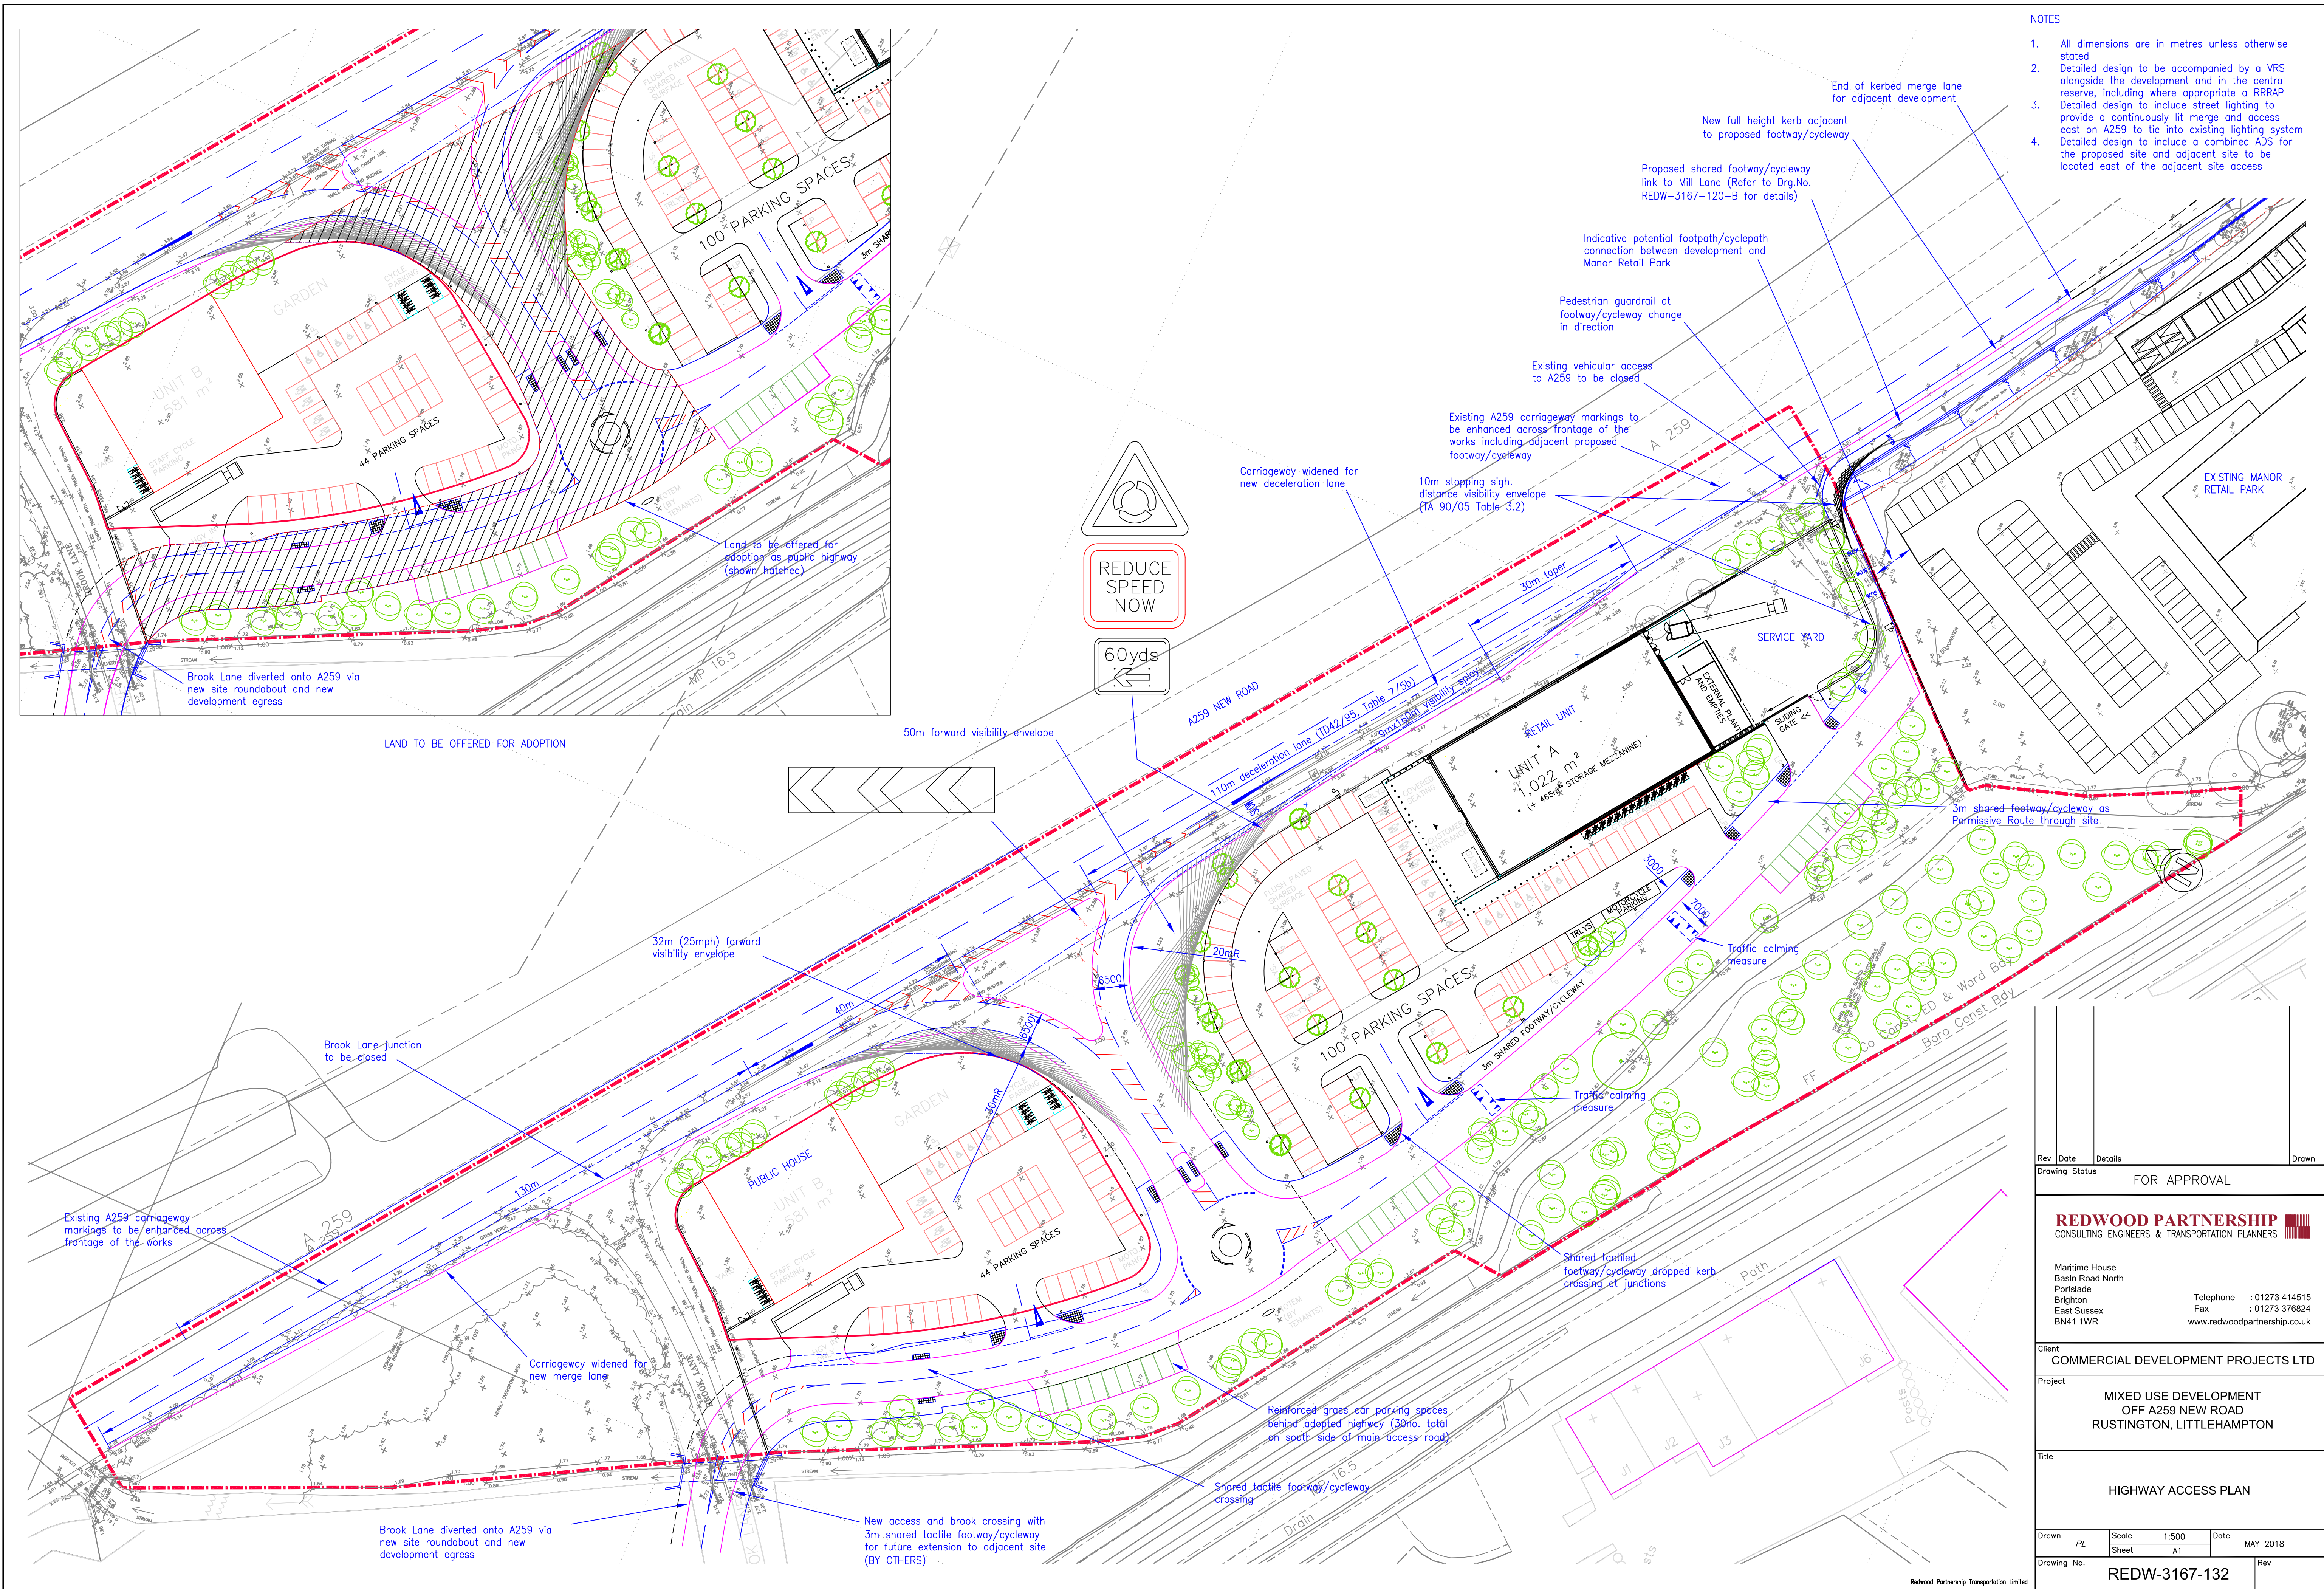

NOTES

1. All dimensions are in metres unless otherwise stated
2. Detailed design to be accompanied by a VRS alongside the development and in the central reserve, including where appropriate a RRRAP
3. Detailed design to include street lighting to provide a continuously lit merge and access east on A259 to tie into existing lighting system
4. Detailed design to include a combined ADS for the proposed site and adjacent site to be located east of the adjacent site access

Rev Date Details Drawn

Drawing Status FOR APPROVAL

REDWOOD PARTNERSHIP
CONSULTING ENGINEERS & TRANSPORTATION PLANNERS

Maritime House
Basin Road North
Portsmouth
Brighton
East Sussex
BN41 1WR

Telephone : 01273 414515
Fax : 01273 376824
www.redwoodpartnership.co.uk

Client COMMERCIAL DEVELOPMENT PROJECTS LTD

Project MIXED USE DEVELOPMENT
OFF A259 NEW ROAD
RUSTINGTON, LITTLEHAMPTON

Title HIGHWAY ACCESS PLAN

Drawn PL Scale 1:500 Date MAY 2018
Sheet A1

Drawing No. REDW-3167-132 Rev

Redwood Partnership Transportation Limited