


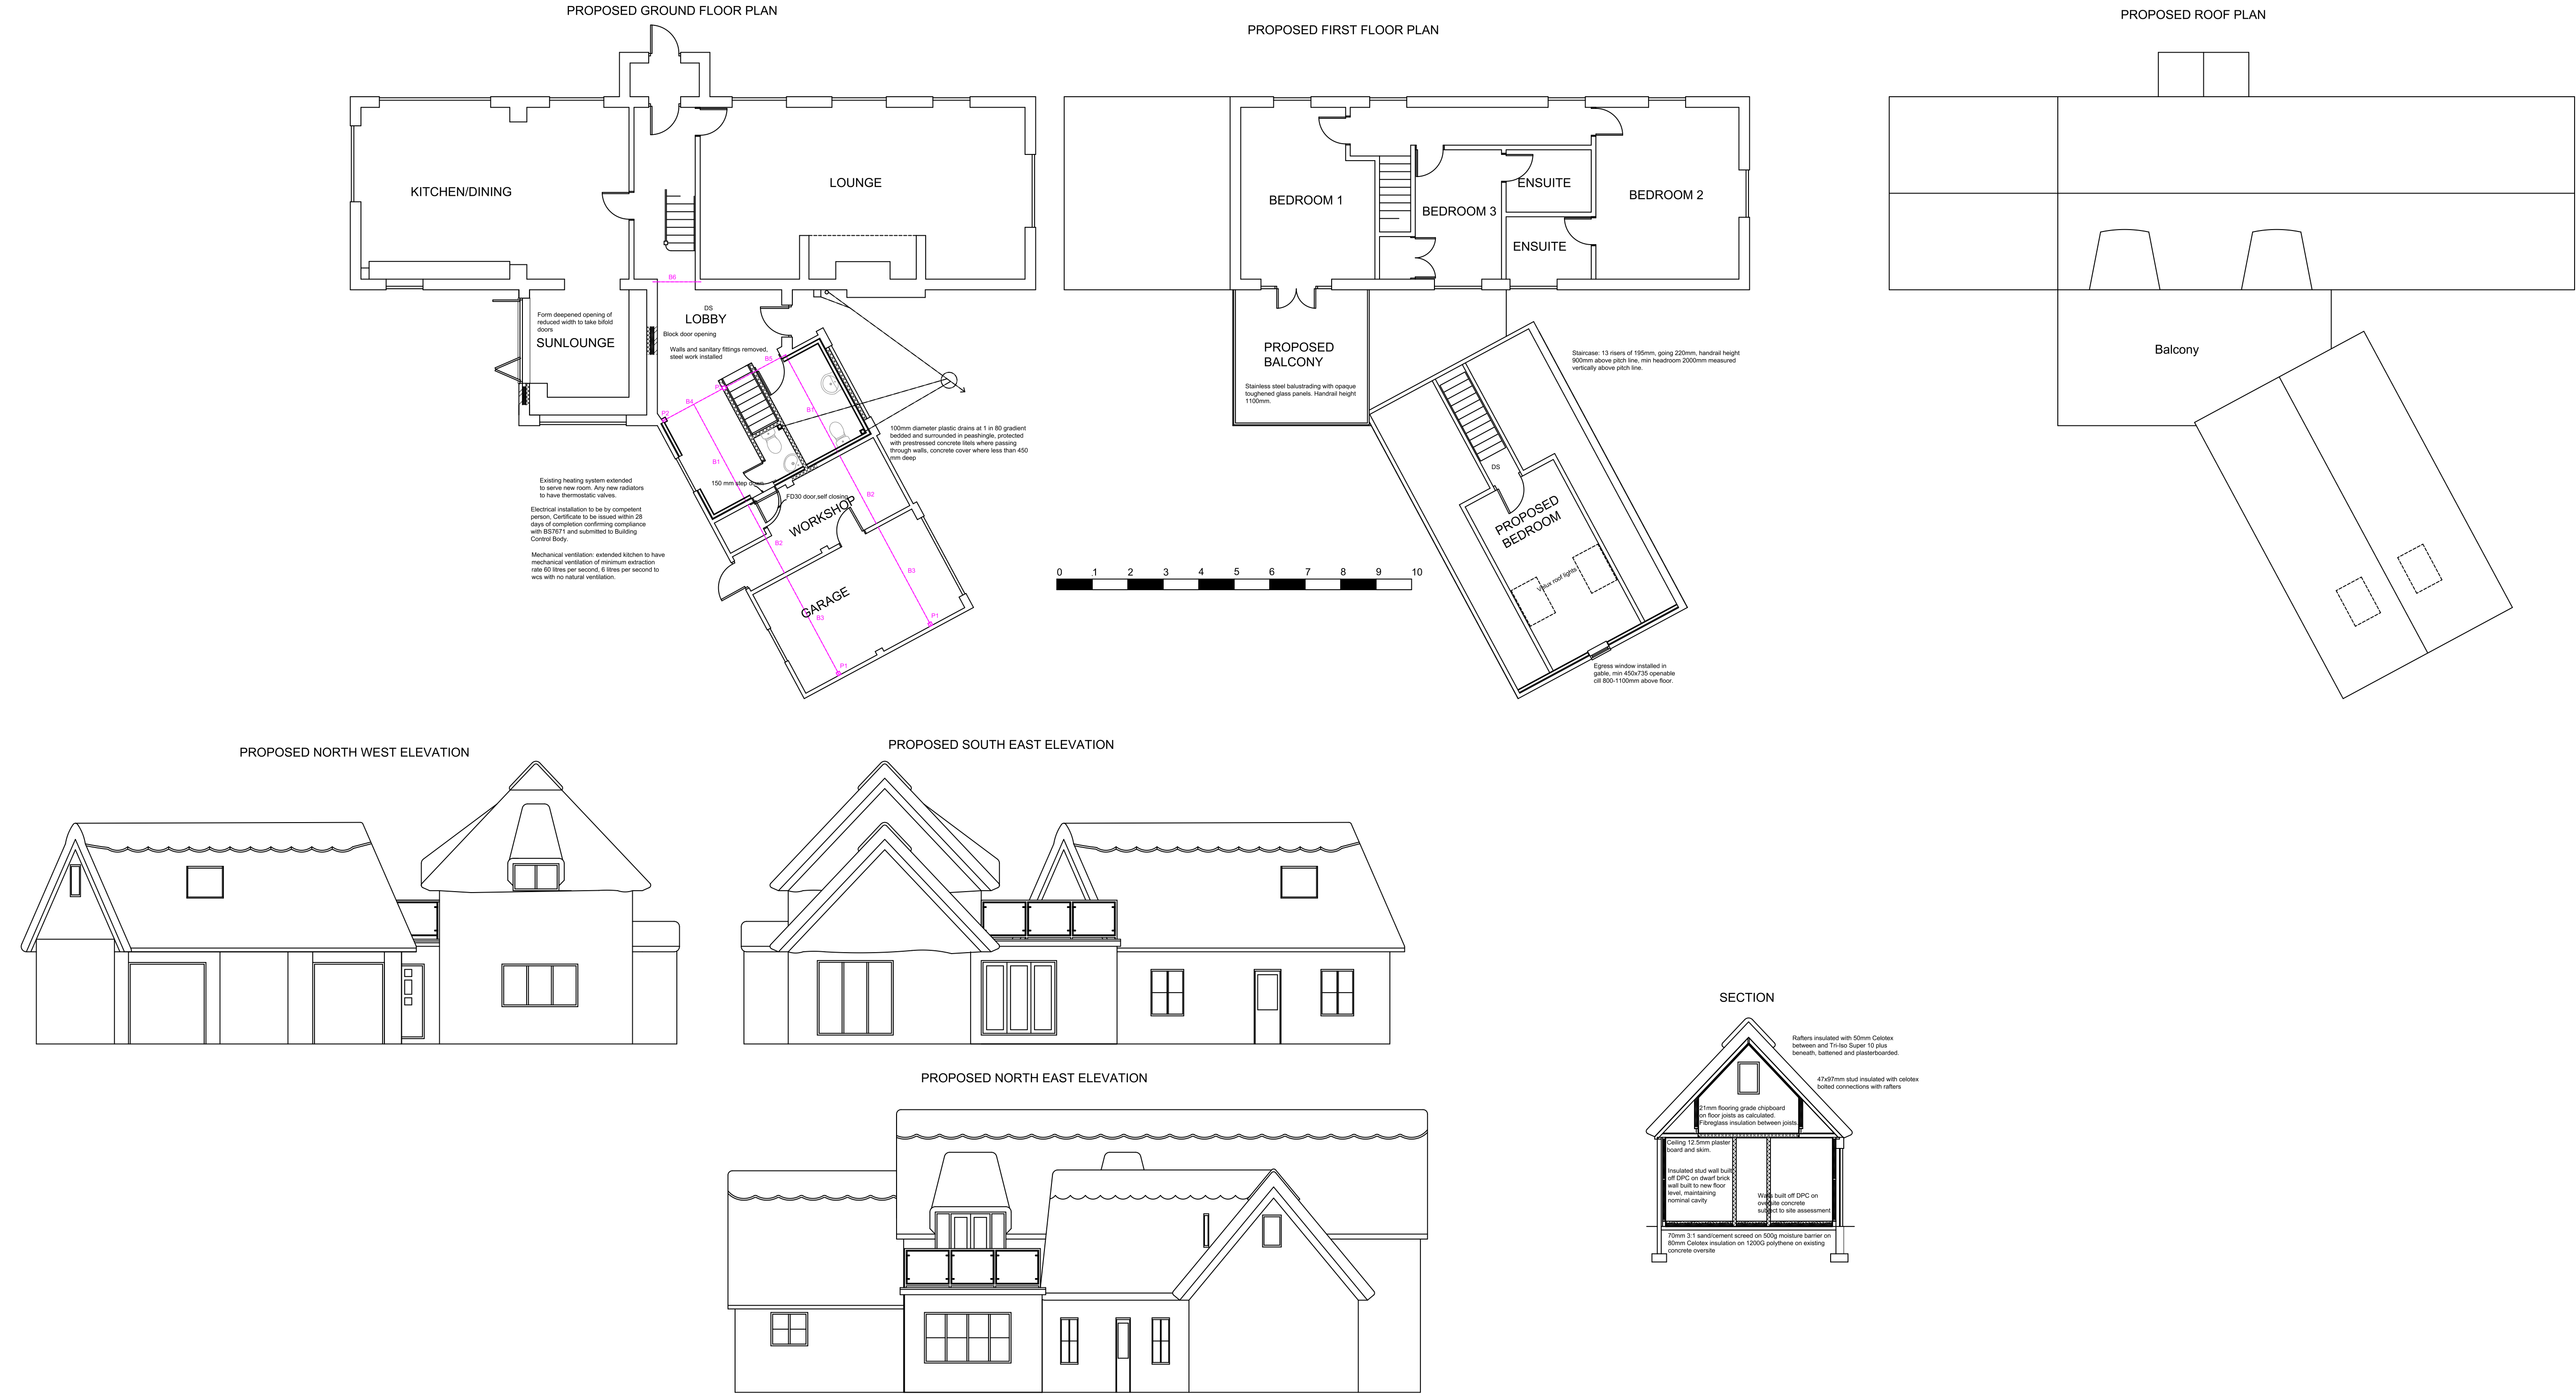

| REVISIONS   |                |
|---|----------------|
|   |                |
|   |                |
|   |                |
|   |                |
|   |                |
|   |                |
| <b>Notes</b>   |                |
| 1. These are computerised drawings for the purposes of obtaining planning & building regulations approvals & are based on certain overall measurements. |                |
| 2. Dimensions shown must not be relied upon and must be checked on site and verified prior to commencement of work.                                     |                |
| 3. Where applicable this drawing is to be read in conjunction with other consultants' drawings & calculations.                                          |                |
| 4. Do not scale from these drawings, except for planning purposes.                                                                                      |                |
| 5. Any Work undertaken prior to Planning and Building Regulations Approval is done so entirely at the Client/Contractors own risk.                      |                |
| © 2019 - T. Murray   |                |
| <b>TIM MURRAY CBuildE MCABE</b><br>BUILDING CONSULTANT<br>48 Pier Road<br>Littlehampton<br>West Sussex, BN17 5LP<br>Tel: 01903 730228                   |                |
| <b>PROJECT DETAIL</b><br>THATCHED CORNER, HAM MANOR WAY<br>ANGMERING, WEST SUSSEX<br>BN16 4JQ<br>LOFT CONVERSION AND BALCONY<br>FOR: MARK MASSEY        |                |
| DRAWING<br>PROPOSED<br>DATE: DECEMBER 2019<br>DRAWN: T. Murray                                                                                          | SCALE<br>1/100 |
| DRAWING: 19/09/14   | REVISION:      |