
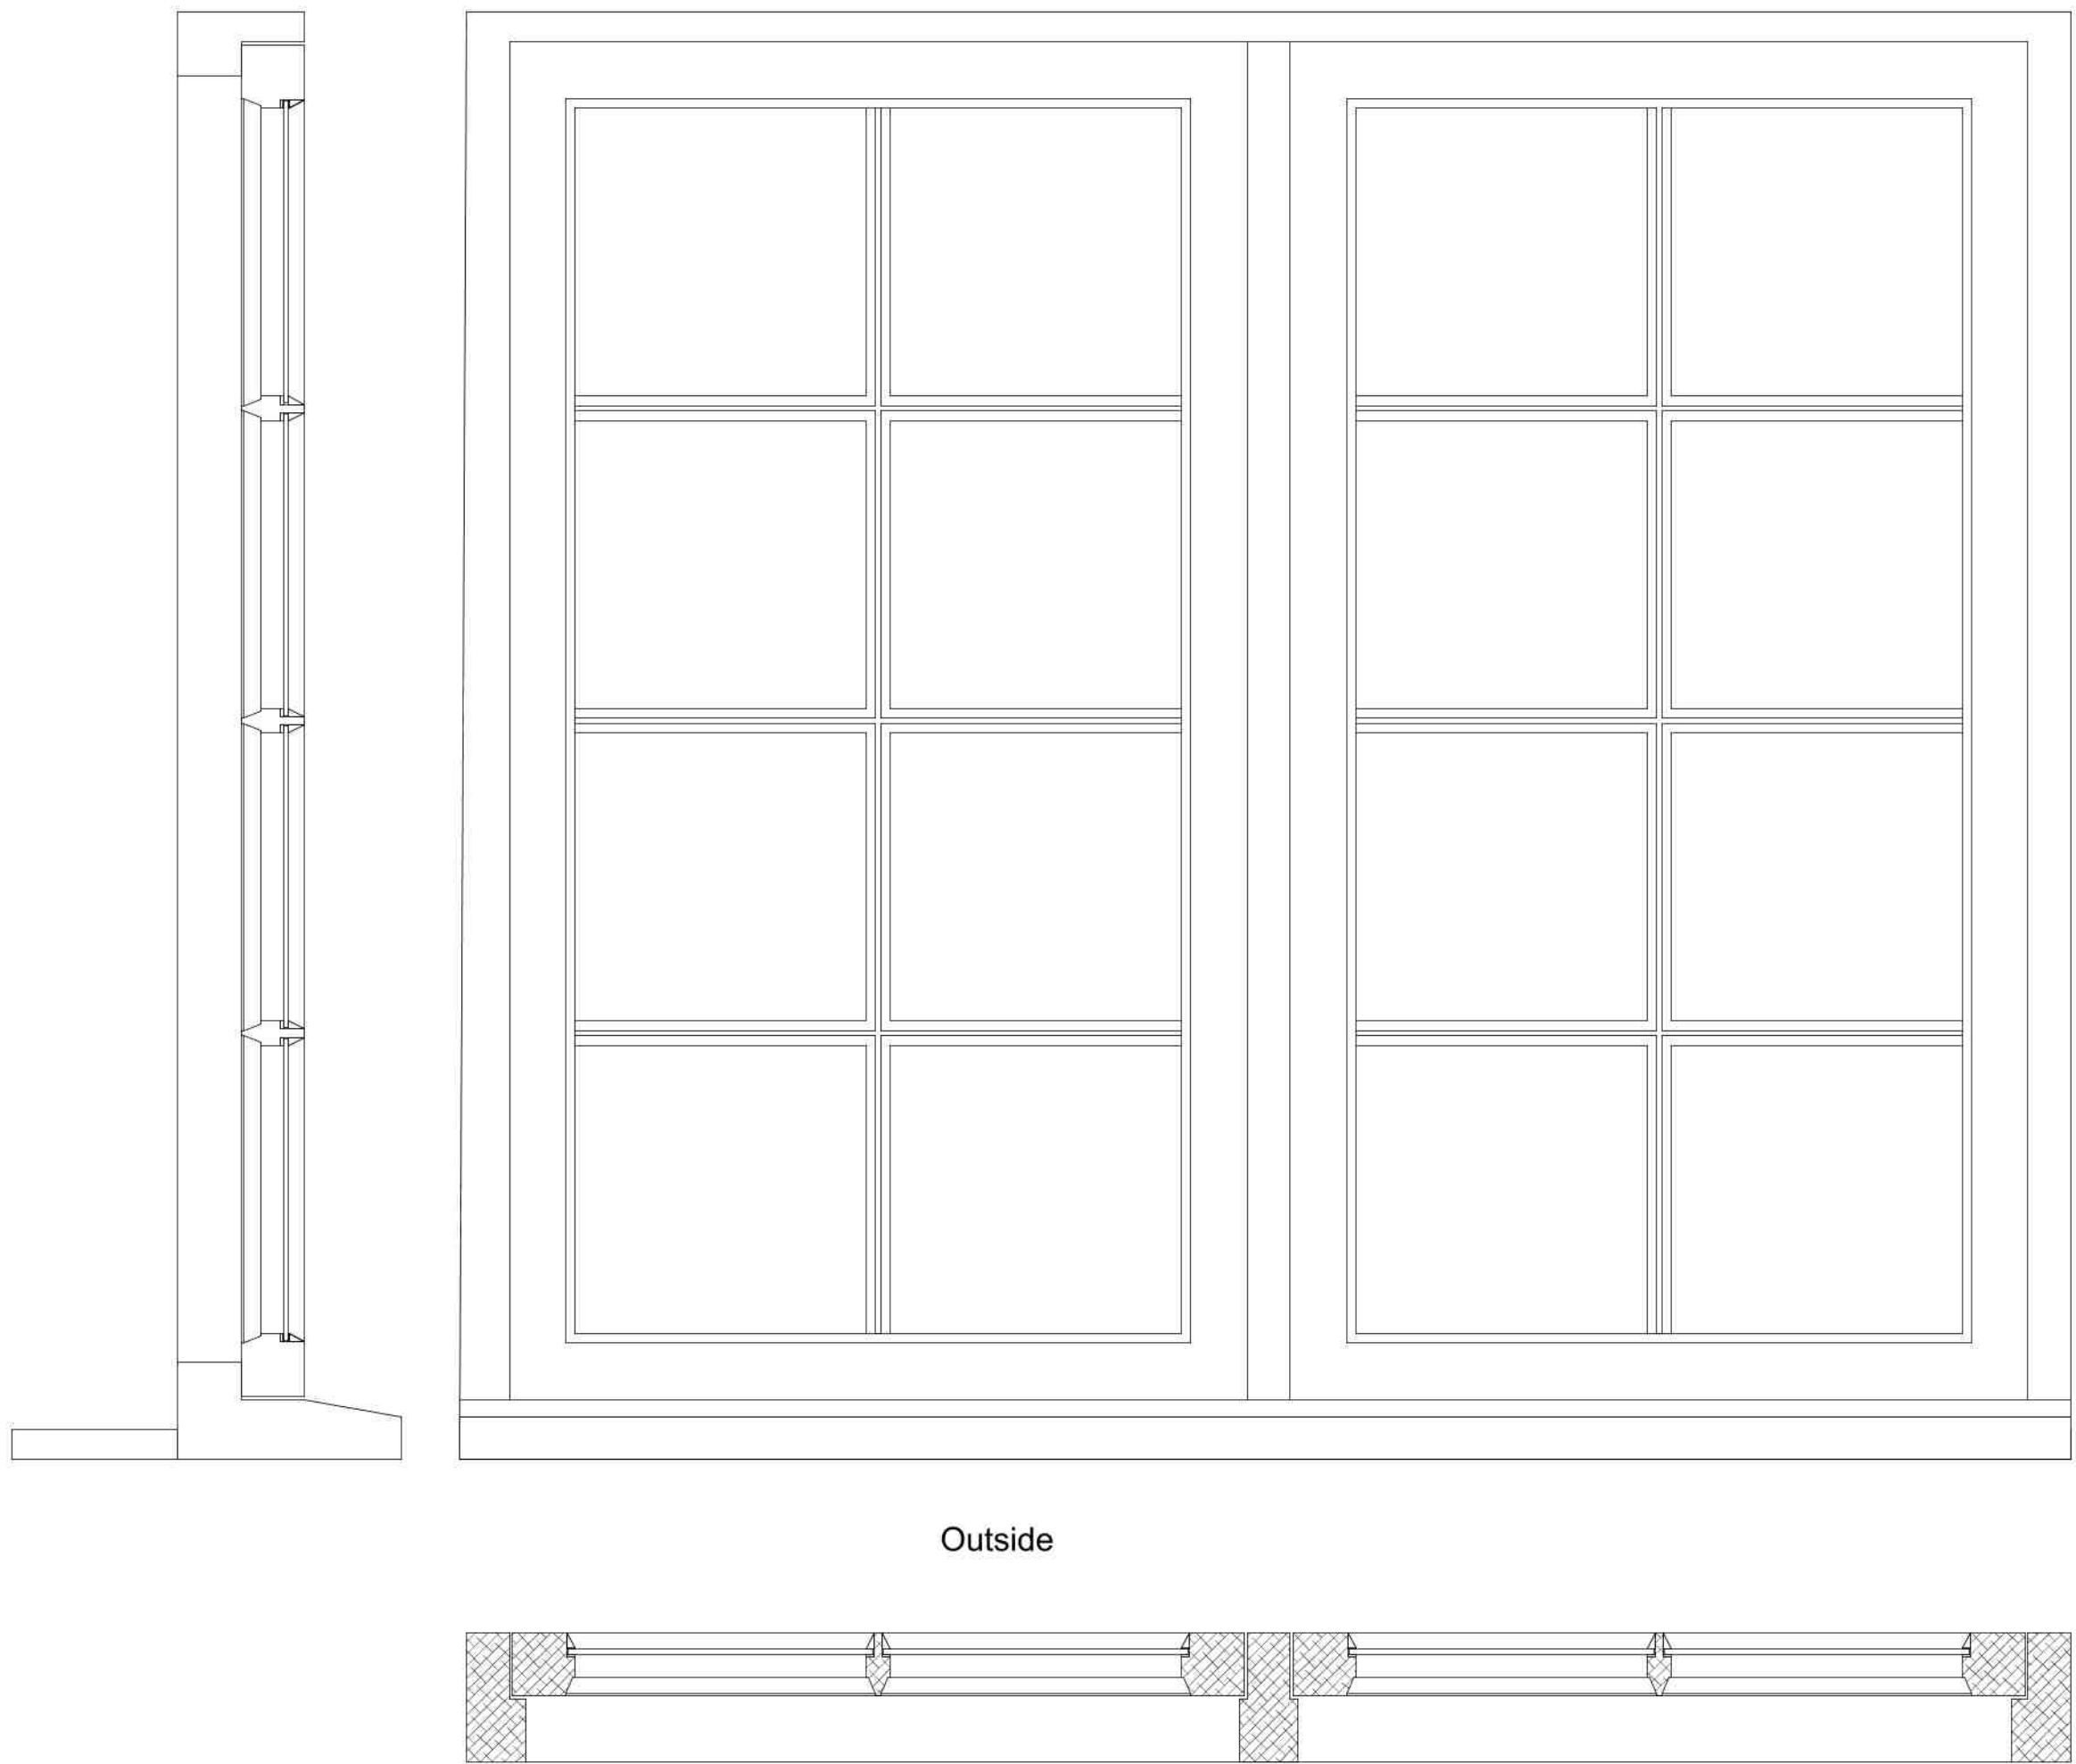


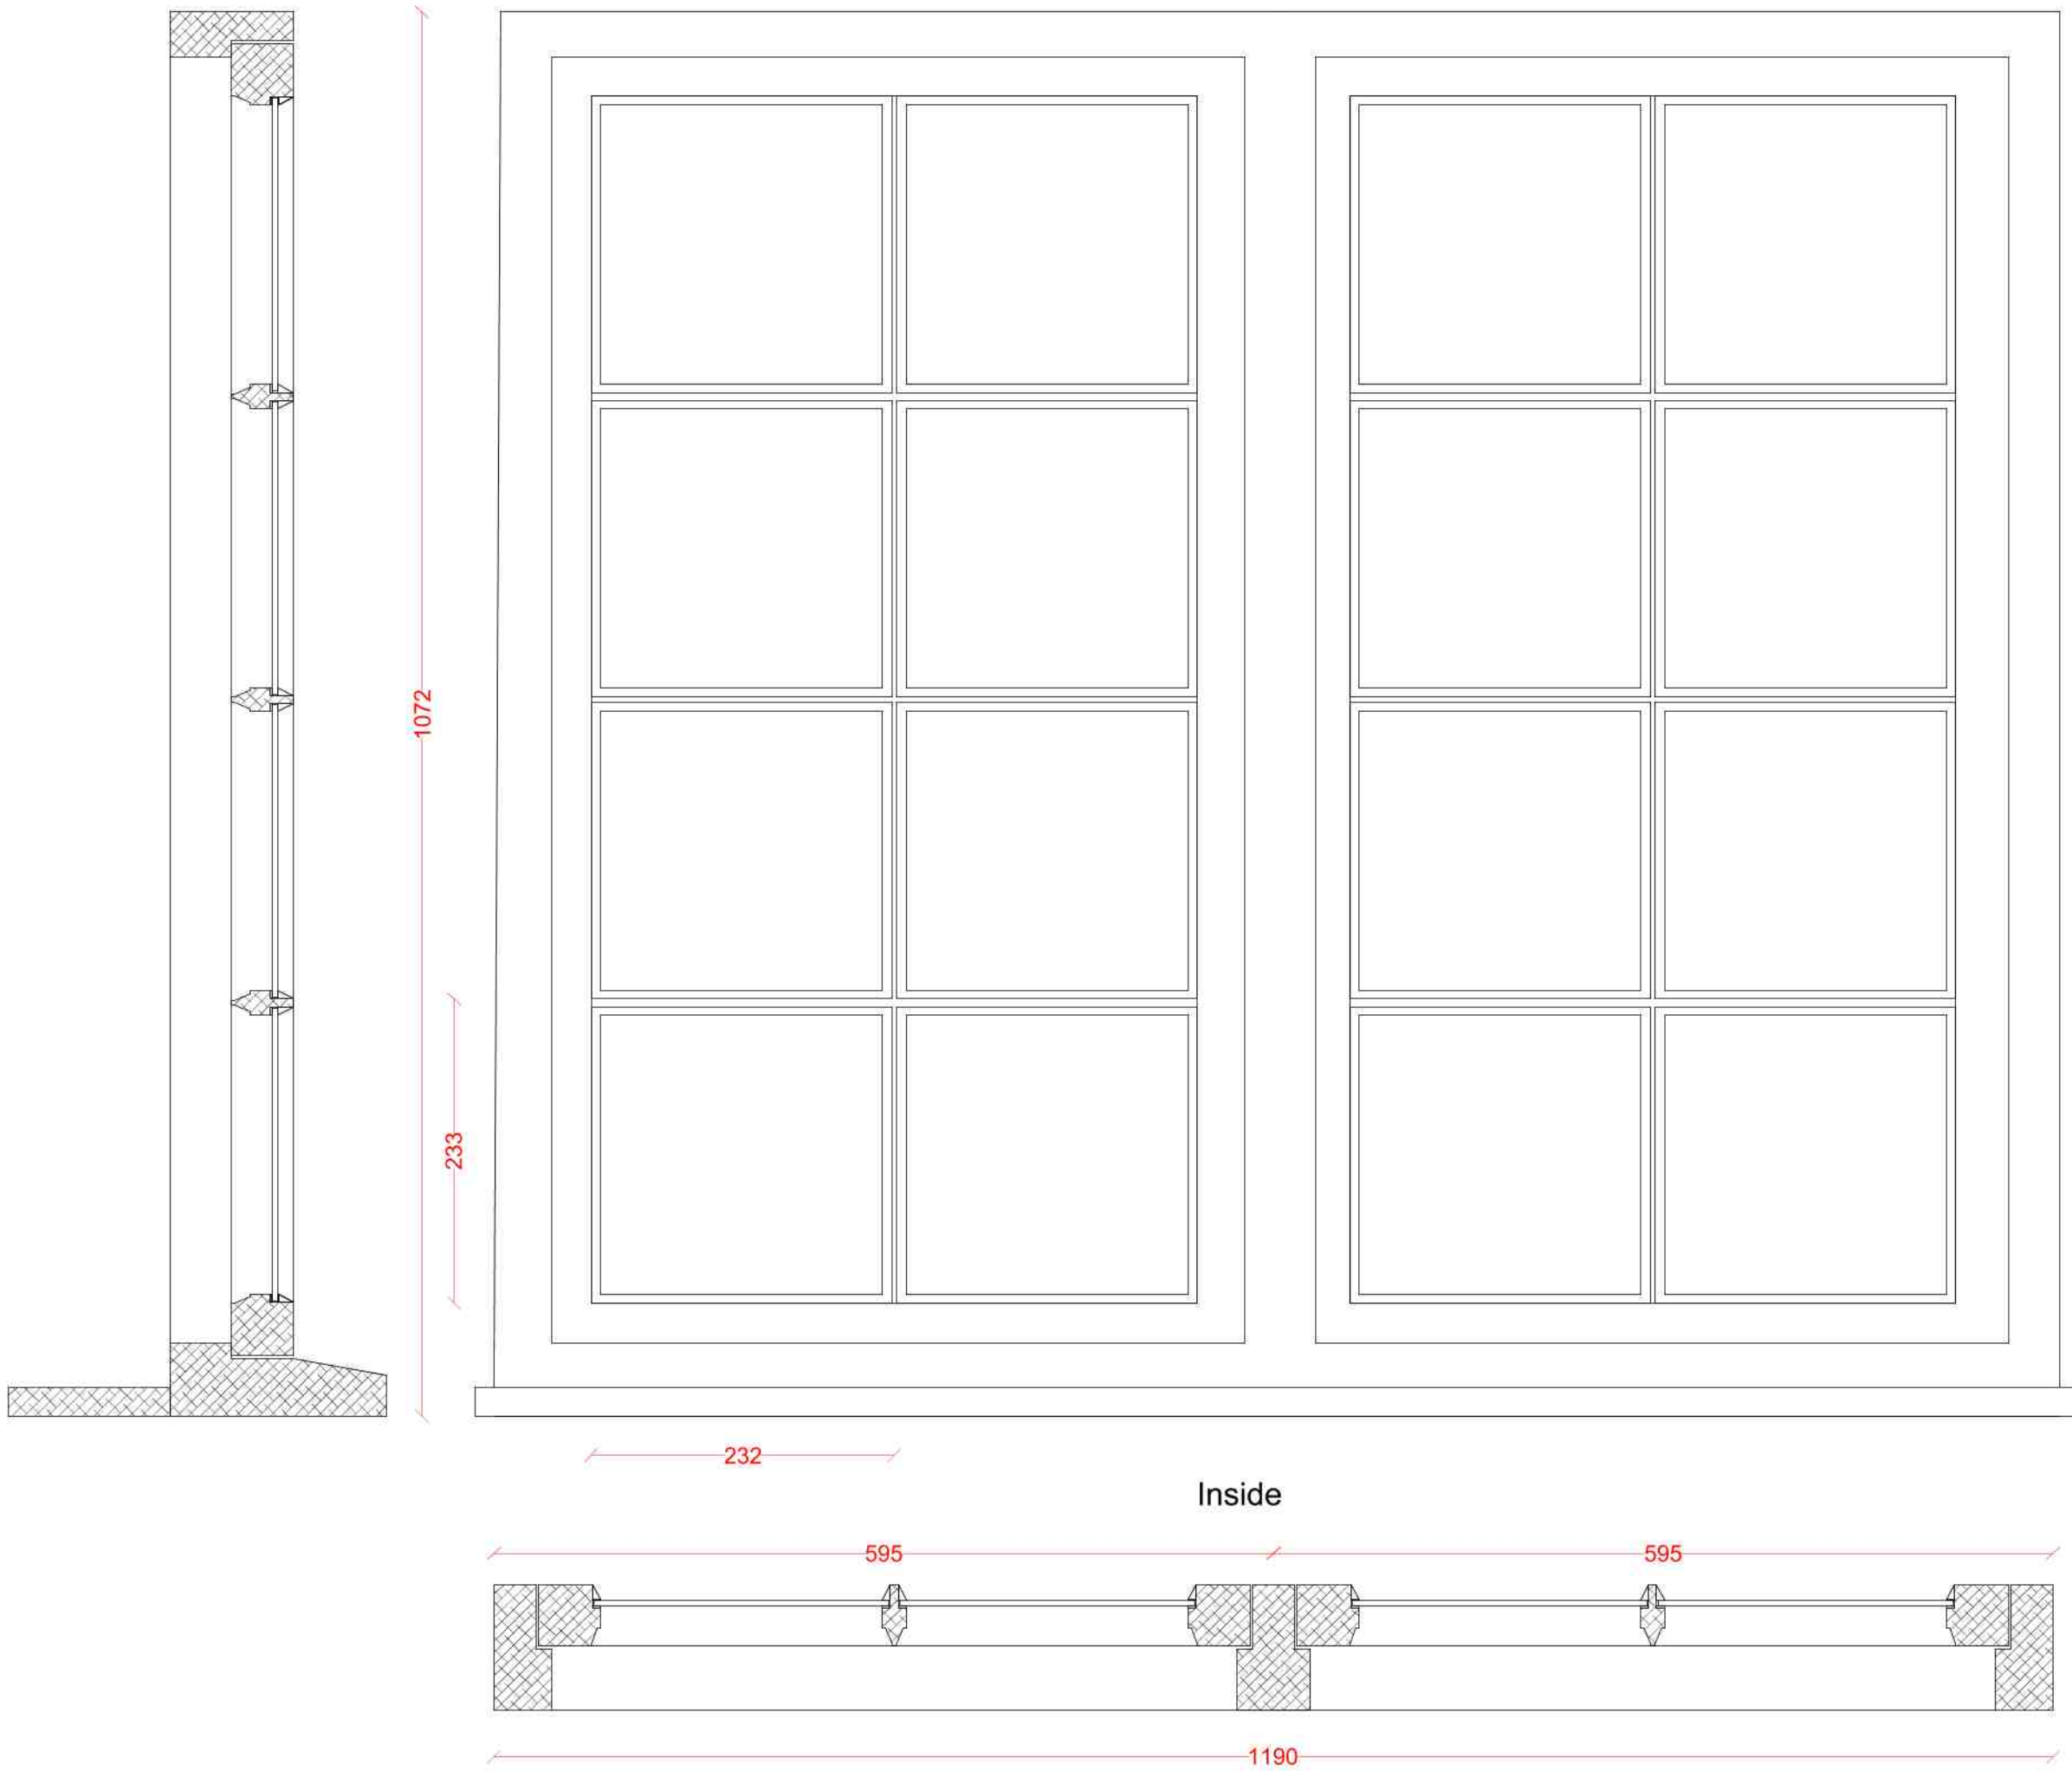

SCALE 1:5

NEW WINDOWS REF W1 and W2

New Windows W1, W2 and W3
The proposal is for 3 x new windows, and 1 x new structural opening for window (ref W2)








Description
Timber-frame casement windows, square panes, 4 over 2, painted white.

Details - double-casement window set
Frames - treated hardwood
Glass - 4mm float, held in place with putty.
Finish - painted, white
Ironmongery - wrought iron, painted black
Draught seals - recessed into window frame
Casement - simple styles and rails, and through glazing bars, with stepped beveled detail on interior side.
Cill - beveled cill

New Structural Opening W4
Form a new structural open to a double-casement window.


Reveals - existing flint keyed into brick reveals;
Mortar - lime mortar
Lintel - concrete lintel to SE's specification (if timber is required, use English oak)
Cill - stone cill to match existing on adjoining window
Finish - white, lime wash

Existing Structural Opening W5
Remove existing window and make good any defects to the structural opening using lime mortar.
Window - install new double casement window set
Finish - repair any damaged paint with white limewash.

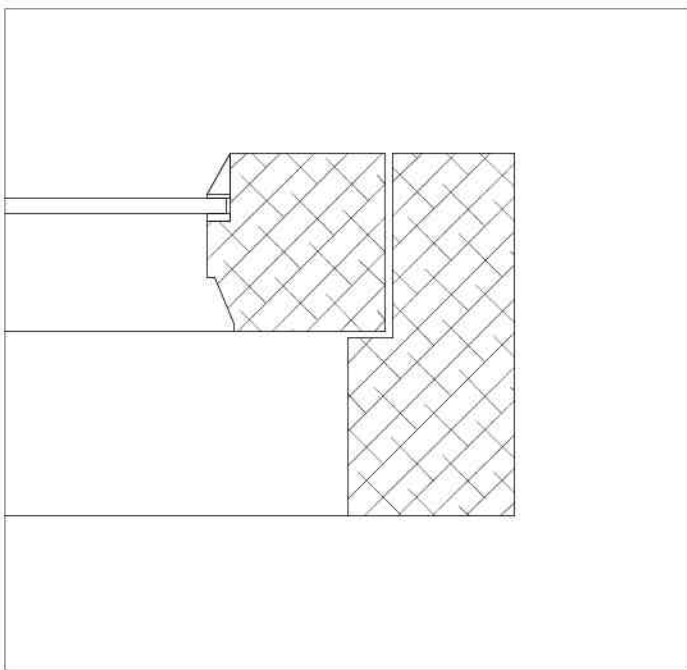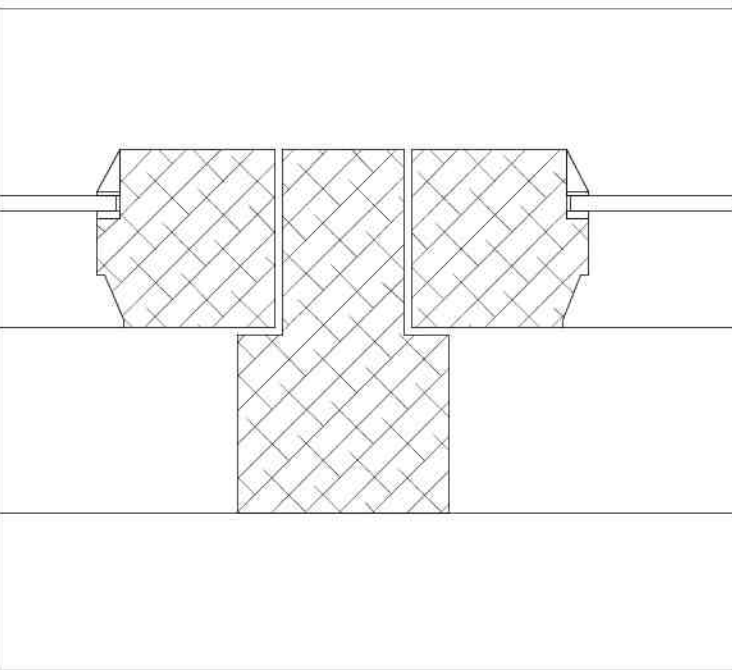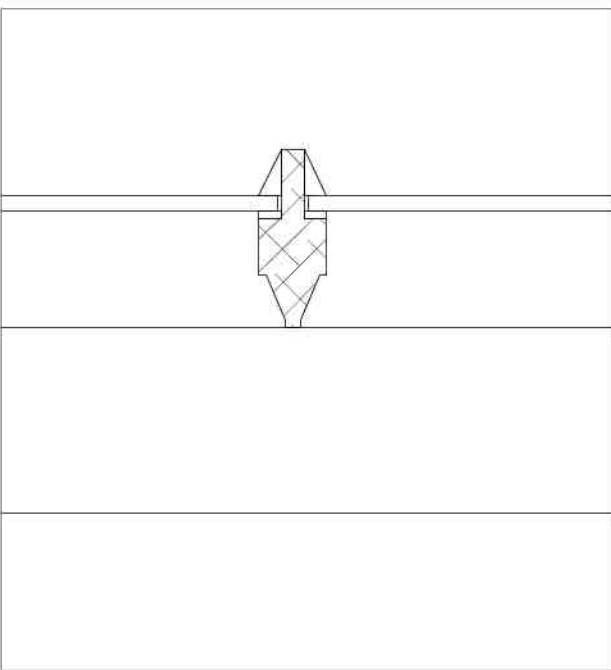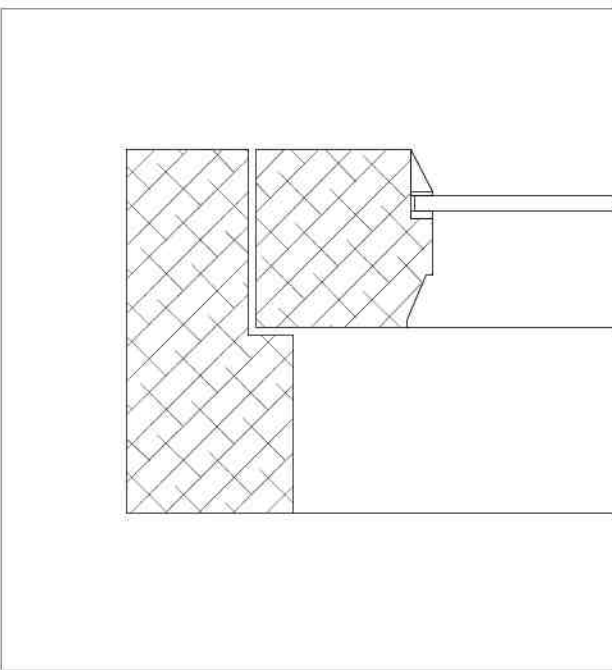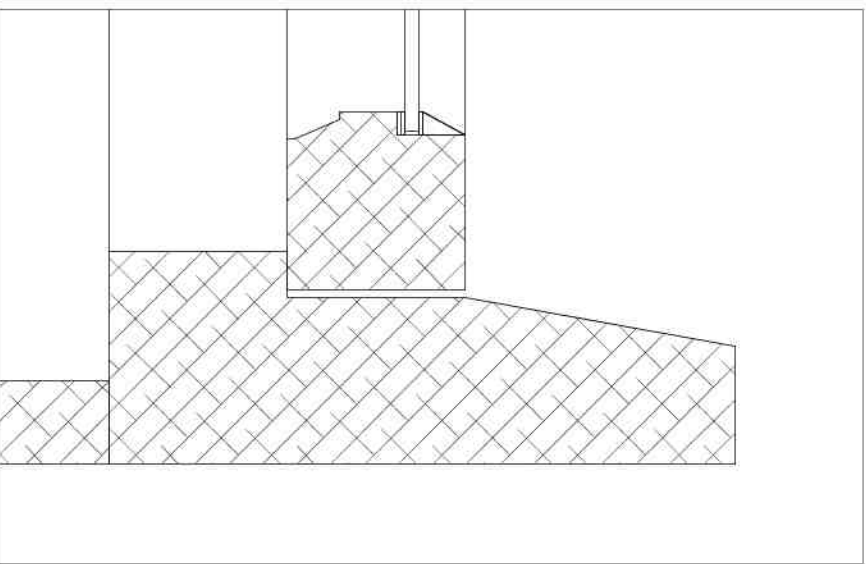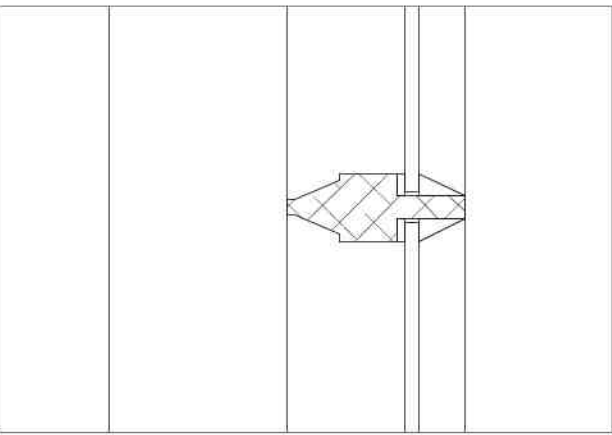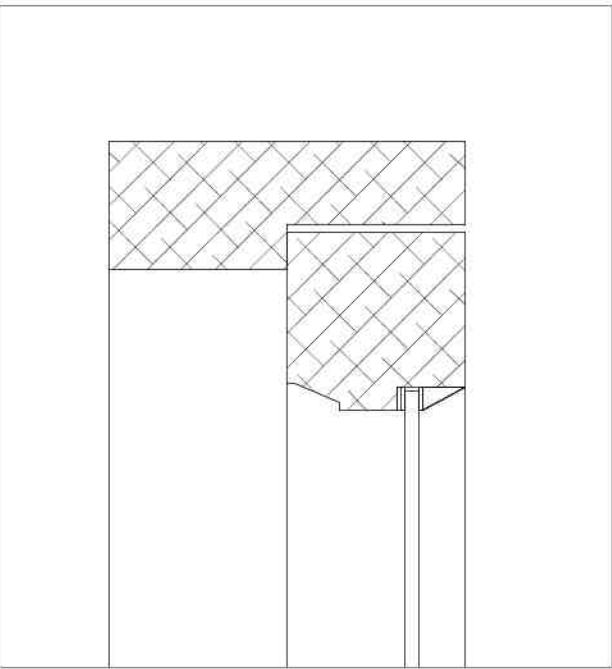

SCALE 1:2

SCALE 1:2

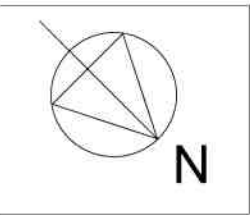

Aaron Davies Design Consultancy
The Loft
21a Kensington Park
Easton
Bristol BS5 0NU
M: 07868 053 951
E: design@aarondavies.eu

Copyright Statement
The copyright for this drawing/plan is exclusively the property of Aaron Davies Design and must not be copied, in part or whole, nor used in any other way without written permission.

Paper Scale
0 10mm 30mm 50mm
Drawing Scale 1:100
0 1m 2m 3m 4m 5m

Project reference	Waterton House	Project Number	70
Drawing title	Windows Proposed	Drawing Number	101
Client	Jim and Fenella Davies	Scale	1:50
Site Address	Waterton House, Angmering, W. Sussex BN16 4JR	Plot Date	1-Feb-21
		Drawn by	----
		Revision Date	----
		Revision Number	----
		Paper Size	ISO full bleed A1 (841.00 x 594.00 MM)