



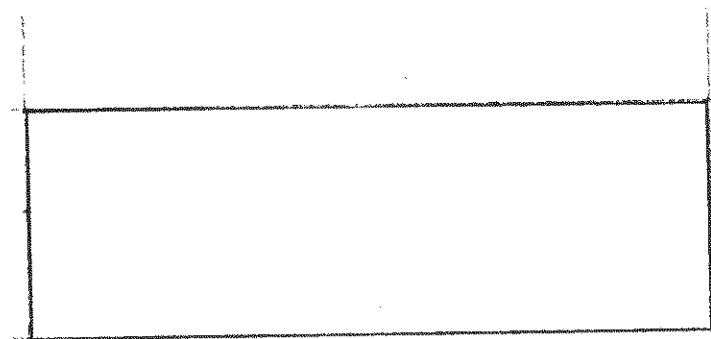

1222215

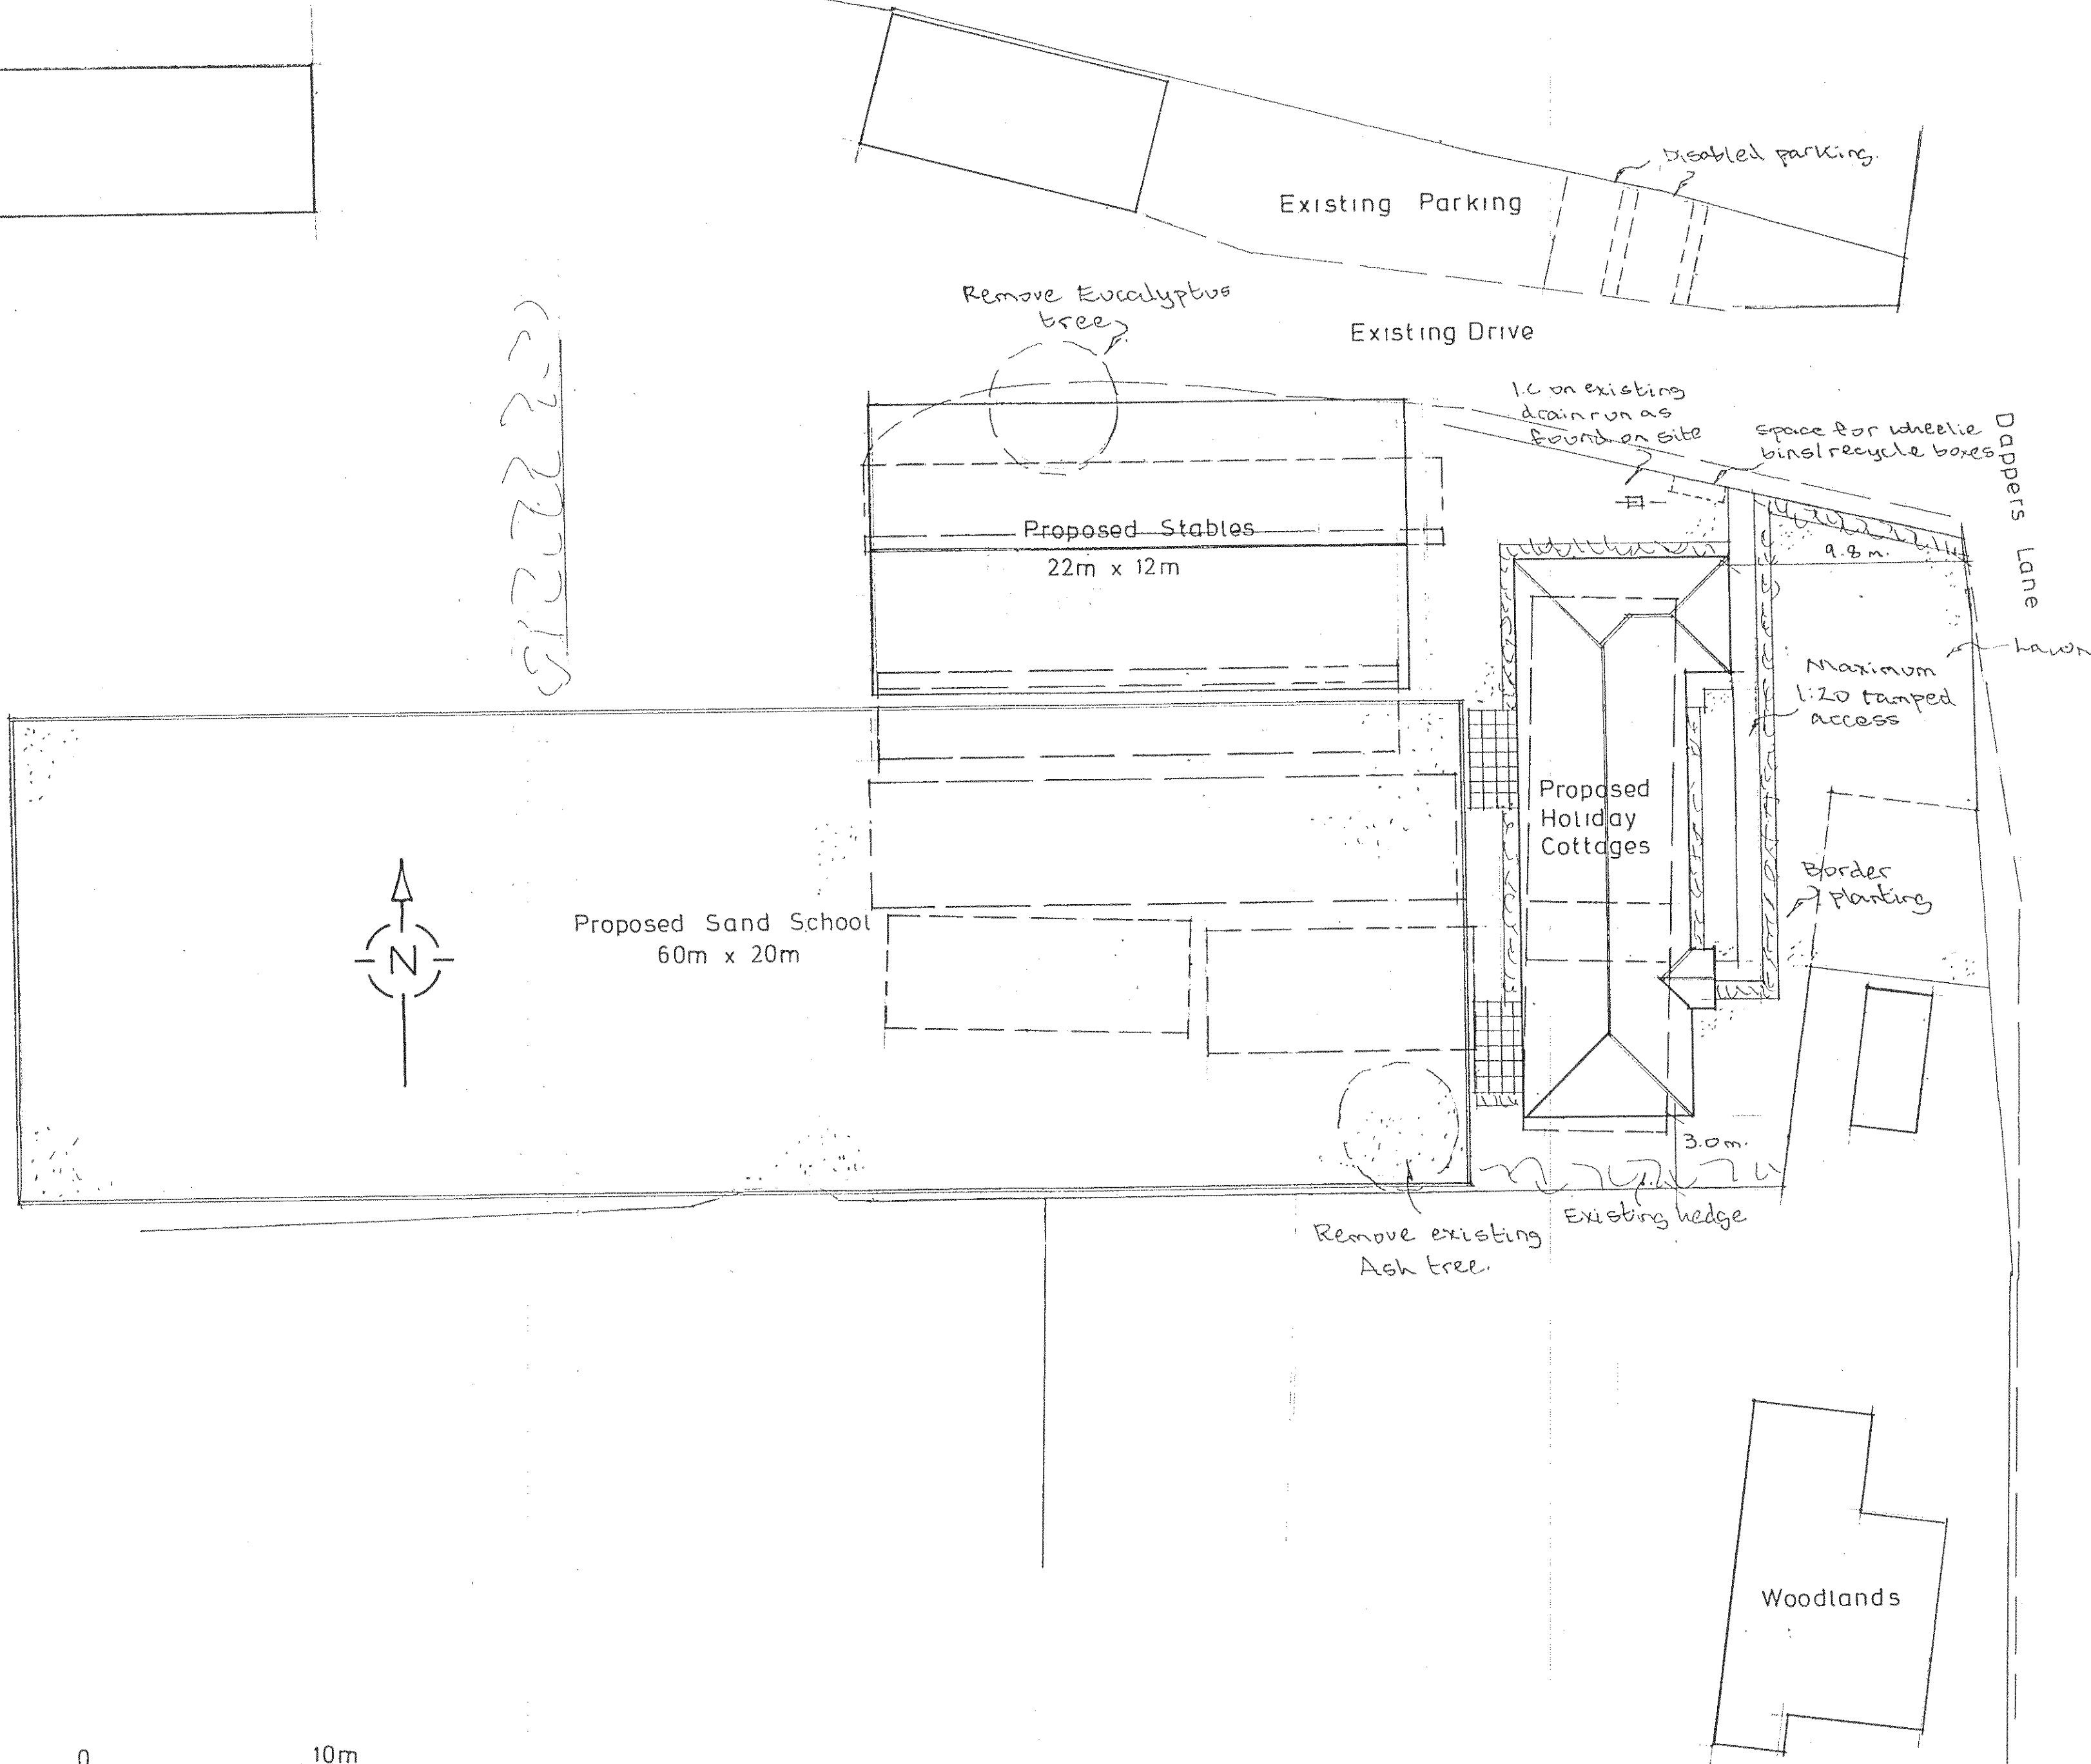

NOTES

A	Date	Revisions
---	------	-----------

© copyright

Client
Mr & Mrs .M. Ayling

Job Title
SITE LAYOUT

Drawing Title

Herons Farm
Dappers Lane
Angmering

Scale 1:200

Date	Drawn by
------	----------

Drg No. 459/03	Rev.
-------------------	------