


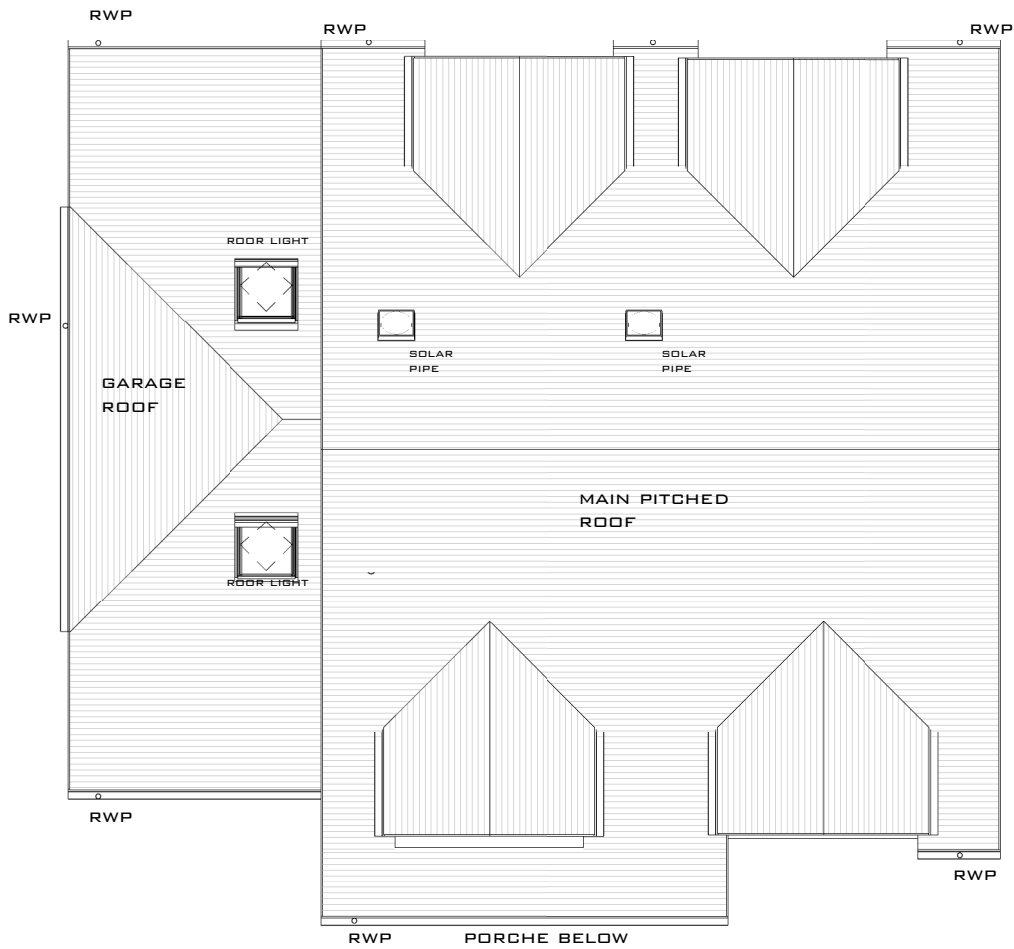

Roof Plan

1 : 100 @ A3

NOTES:


- ALL DIMENSIONS ARE IN MM, UNLESS STATED OTHERWISE.
- DRAWINGS SHOULD ONLY BE SCALED FOR PLANNING PURPOSES. DO NOT SCALE FROM THIS DRAWING FOR CONSTRUCTION PURPOSES.
- ANY ERRORS OR OMISSIONS TO BE NOTIFIED TO CITYZEN IMMEDIATELY.
- CITYZEN IS NOT RESPONSIBLE FOR ANY BUILDING WORK THAT IS CARRIED OUT ON SITE.
- THIS DRAWING IS FOR PLANNING PURPOSES ONLY - DO NOT BUILD FROM THIS DRAWING.

TYPE 2

GIA= 182.00M²

REV	DATE	REVISION	DRAWN	CHECKED	APPROVED

PLANNING

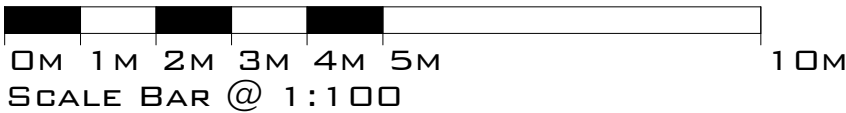

SCALE:
1 : 100 @ A3

CLIENT:
GD CONCEPTS LIMITED

DESIGNER:
AINARA GOIKOETXEA

PROJECT:
MERRY ENGLAND
NJURSERY, DAPPERS
LANE, ANGMERING

©COPYRIGHT CITYZEN LIMITED

TITLE:
TYPE 2 - ROOF PLAN

CITYZEN
ARCHITECTURE | ENVIRONMENT
MARITIME HOUSE
BASIN ROAD NORTH
HOVE
EAST SUSSEX
BN41 1WR
CONTACT@CITYZENDESIGN.CO.UK
WWW.CITYZENDESIGN.CO.UK
01273 915010



DATE:
05.09.19

DRAWING: PROJECT REF - DRG NO. (REVISION)
1920 -PL - 253 -