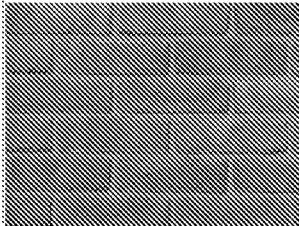
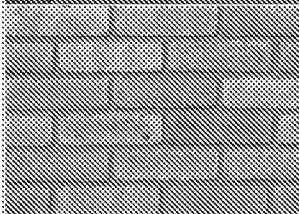
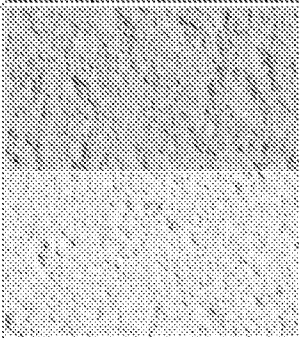
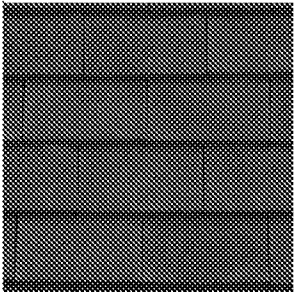
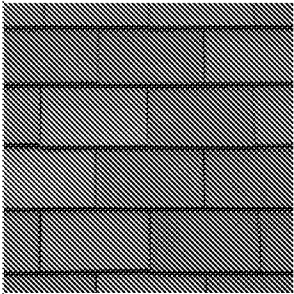
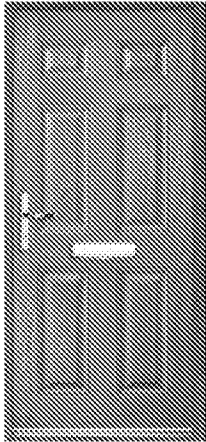
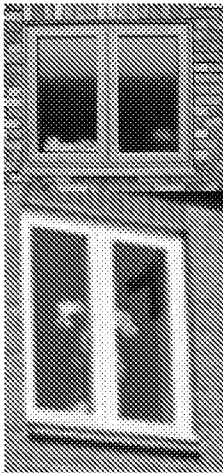
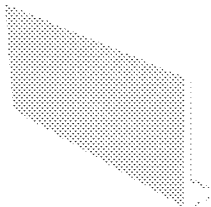
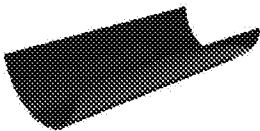






## MATERIAL SCHEDULE (REV C)

PROJECT: 1920 MERRY ENGLAND – DAPPERS LANE, ANGMERING BN16

DATE: 02.09.19

| ITEM       | DESCRIPTION       | COLOUR / FINISH                            | LOCATION                                                                                 | SAMPLE                                                                                |
|------------|-------------------|--------------------------------------------|------------------------------------------------------------------------------------------|---------------------------------------------------------------------------------------|
| FACE BRICK | lbstock           | Bexhill red a4010a, laid<br>stretcher bond | ground floor walls and all<br>main walls when not tiled<br><br>PLOTS: 1 & 5-18           |    |
|            |                   | Arundel yellow multi<br>stock              | Ground floor walls and all<br>main walls when not tiled<br><br>PLOTS: 2, 3, 4, 8, 11, 15 |   |
| RENDER     | Render            | Buff/light grey colour<br>TBC              | PLOTS: 5, 8, 12                                                                          |  |
| FLINT      | Flint block walls | Sussex style                               | PLOTS: 5, 6, 9, 14, 16,                                                                  |  |

|                                    |                               |   |   |                                                                                       |
|------------------------------------|-------------------------------|---|---|---------------------------------------------------------------------------------------|
| <b>TILES</b>                       | Redland rosemary clay classic | 83, heather brindle<br>And/ or<br>85, blue brindle<br>To provide some variation within the street scene | Roof , dormer cheeks and upper floor walls finish<br><br>plots: 2, 3, 4, 5, 6, 7, 8, 9, 10, 14, 15, 16, 18 |     |
|                                    |                               |   |   |    |
| <b>FRONT DOOR</b>                  | UPVC                          | Oak effect – colours to provide some individuality to the plots                                         |   |   |
|                                    |                               | White painted UPVC - smooth finish to affordable houses                                                 |   |                                                                                       |
| <b>WINDOWS</b>                     | UPVC                          | Oak effect                                                                                              | All except affordable houses                                                                               |  |
|                                    | UPVC                          | White painted                                                                                           | Affordable houses                                                                                          |                                                                                       |
| <b>FASCIA</b>                      | UPVC                          | White                                                                                                   | All   |  |
| <b>GUTTERS AND RAINWATER PIPES</b> | UPVC                          | Black                                                                                                   | All   |  |
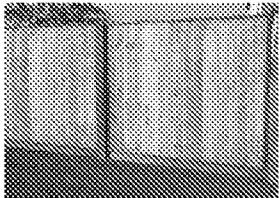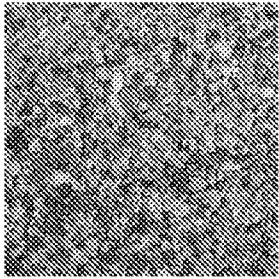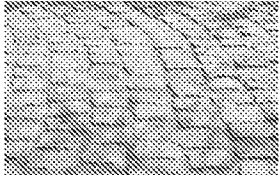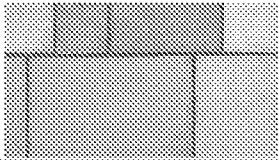
|                                       |                                    |            |     |                                                                                     |
|---------------------------------------|------------------------------------|------------|-----|-------------------------------------------------------------------------------------|
| <b>FENCES</b>                         | Feather edge fence                 | Timber     | ALL |   |
|                                       | Resin Bound Paving                 | Buff       | ALL |  |
| <b>ACCESS DRIVE AND PARKING AREAS</b> |                                    |            |     |                                                                                     |
| <b>DRIVE EDGING</b>                   | Granite sets to edge.              | granite    | ALL |  |
| <b>REAR PATIOS AND PATH</b>           | Marshall's Indian sandstone paving | Buff multi | ALL |  |