

ALL FINISHES
TO MATCH EXISTING



SECRET 4-4 1700



Source: *U.S. Census Bureau, Current Population Reports*.



LOCATION 14250


Black PAM 1/300



More than 1/100



225 1400

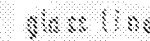


228 1100



GROUND 1/100



9031 1/100

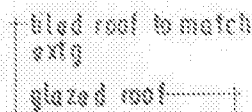

ROOF PLAN 1/200

TREVOR E. UNSTED LTD

85-87 SEA LAKE • RUSTINGTON • WEST SUSSEX • BN16 2PD Tel: 01903 809090

Class: MDR, NAGIM

Project: EXTENSION/ALTERATION, 1, CLAREMONT CL;
AND MERING;
W/SUSSEX; BN 16, 4PB.

~~Security~~ **PROPOSED**

Scale: 1/8" = 1'-0" Drawing No.: 101

Page: 001201 13 / 102 / 1

Drawn: [REDACTED] Revisions:

Copyright © 2006 by The McGraw-Hill Companies, Inc.

The contractor must check all dimensions and levels on site and no dimensions are to be scaled from drawings.

It is the contractor's responsibility to ensure compliance with all statutory authority requirements, carry out work with total regard to existing and retained structure. Works and materials to latest CP/BS.

All structural timber C15 unless otherwise noted. All structural and external timber pressure impregnated with preservative, cut ends site treated with Cuprinol or similar treatment.

Local authority to witness satisfactory test on all new and affected food/worm drainage.