


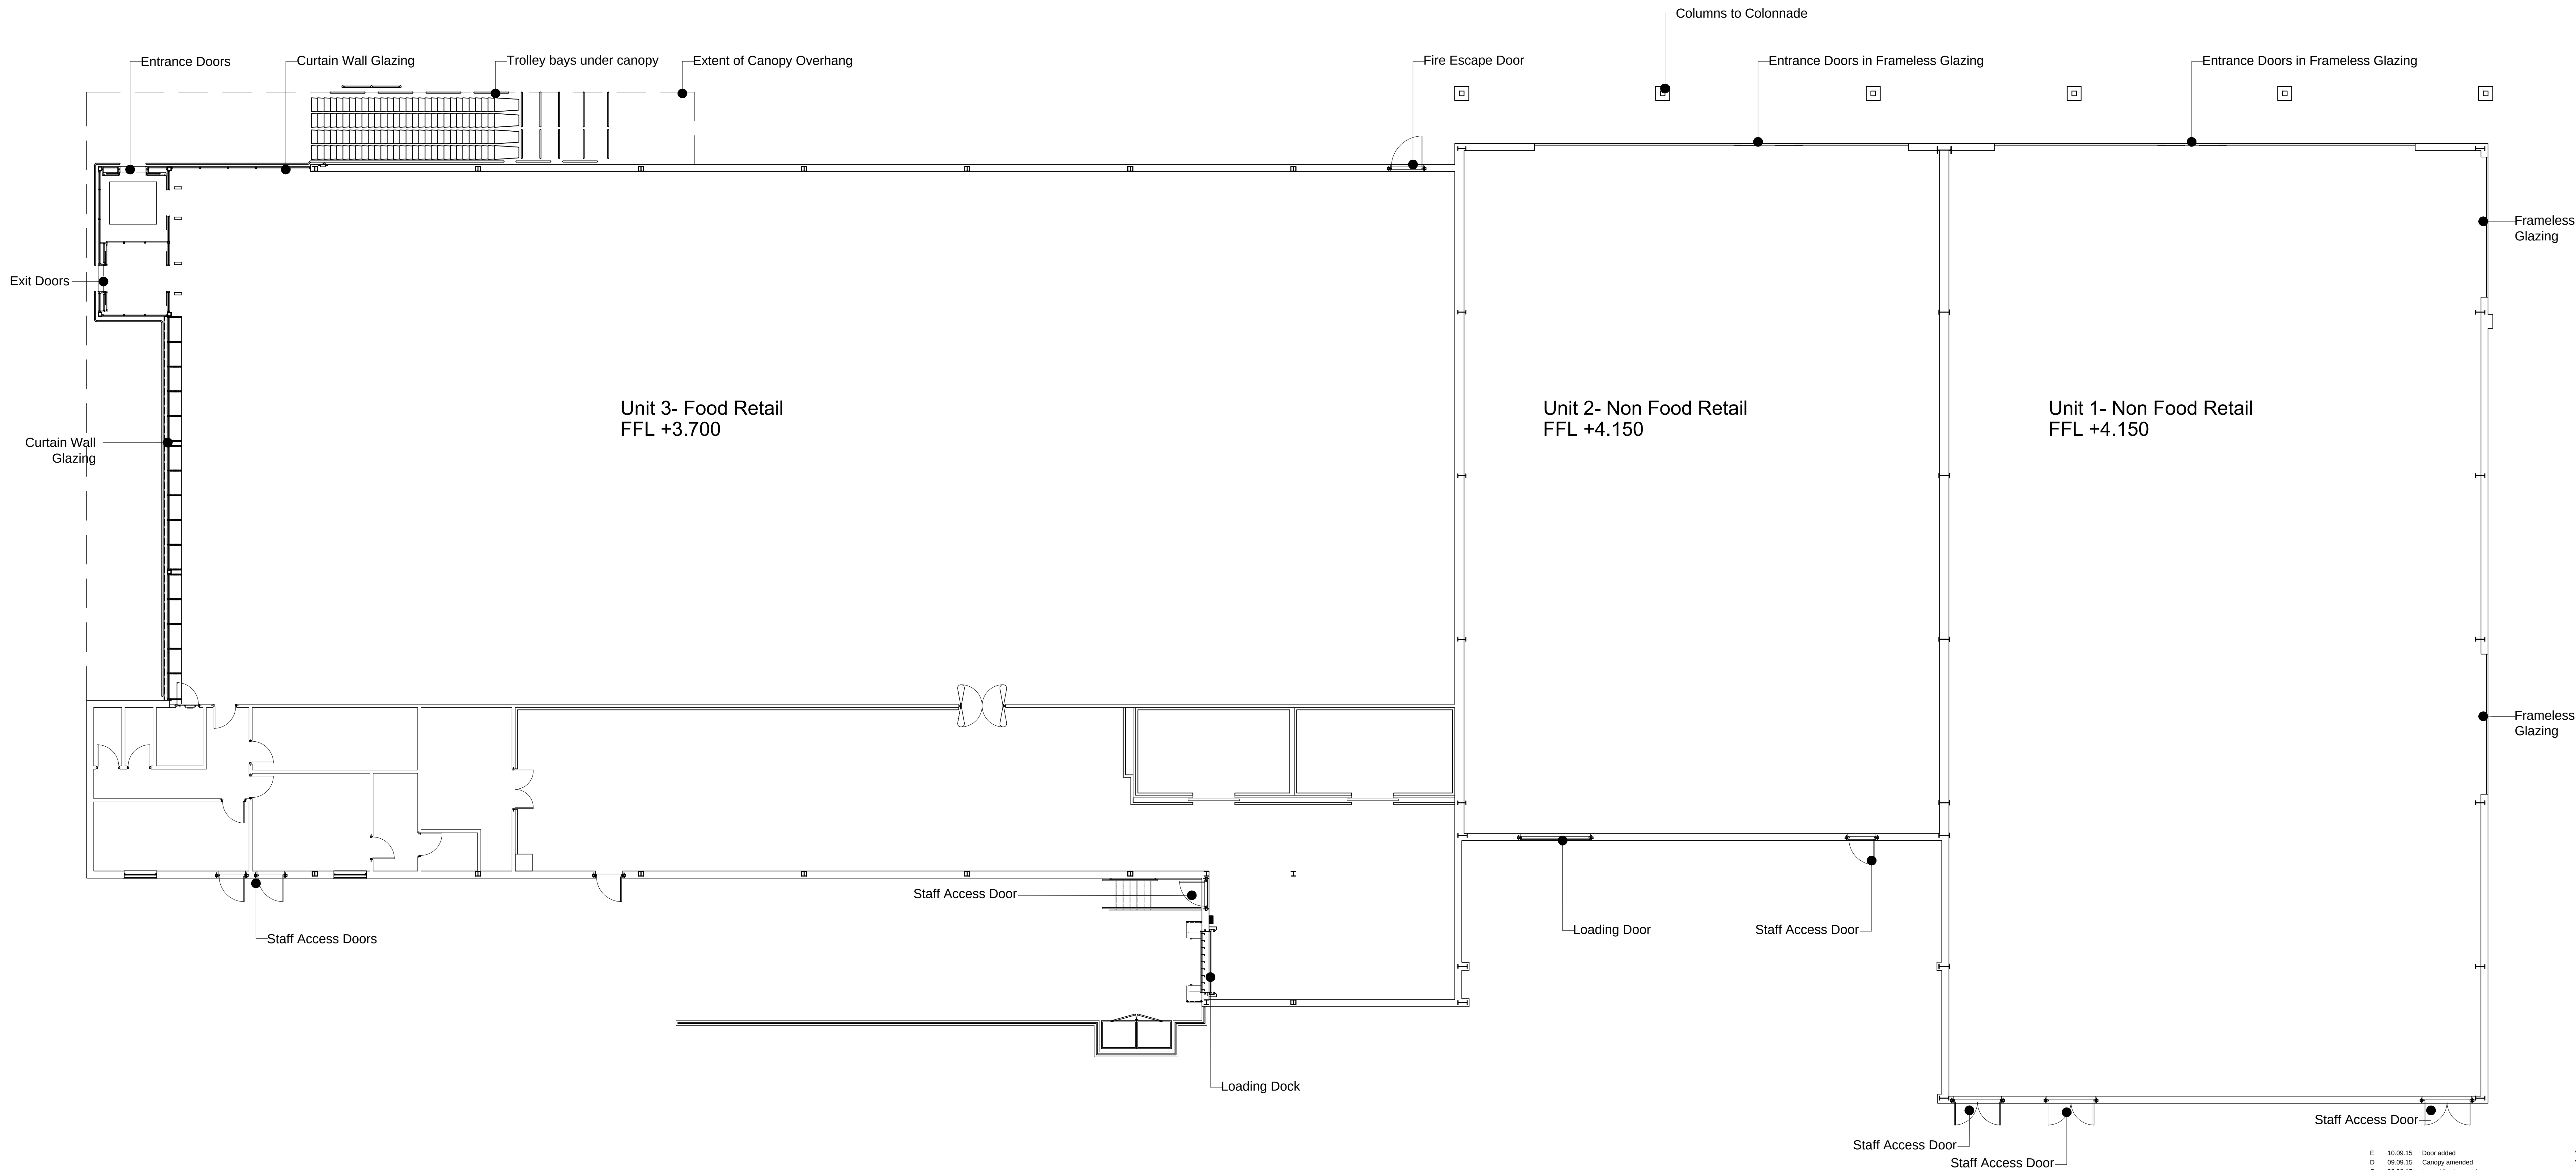

E	10.09.15	Door added	WC	AC
D	09.09.15	Canopy amended	WC	AC
C	18.08.15	Issued for Approval	SM	AC
B	25.08.15	Issued for Approval	SM	AC
A	13.08.15	Ramp added, parking amended, Unit 3 layout amended	SM	AC

Rev	Date	Revision Details	Dr	Ch
-----	------	------------------	----	----



ECE Architecture

London: Unit 1 West Coate House 3 Coate Street
London E2 8AG
T 020 7729 5505 E london@ecearchitecture.com

Sussex: Brooklyn Chambers 11 Goring Road
Worthing West Sussex BN12 4AP
T 01903 248777 E sussex@ecearchitecture.com
www.ecearchitecture.com

Client's Name
Store Property Investments

Job Title
Manor Retail Park
Rustington

Drawing Title
Proposed Plan

Scale
1:100 @ A0 / 1:200 @ A2

Drawn	Checked	Date
SM	AC	17.07.15

Job No	Drawing No	Rev
6165	004	E

Status
APPROVAL