


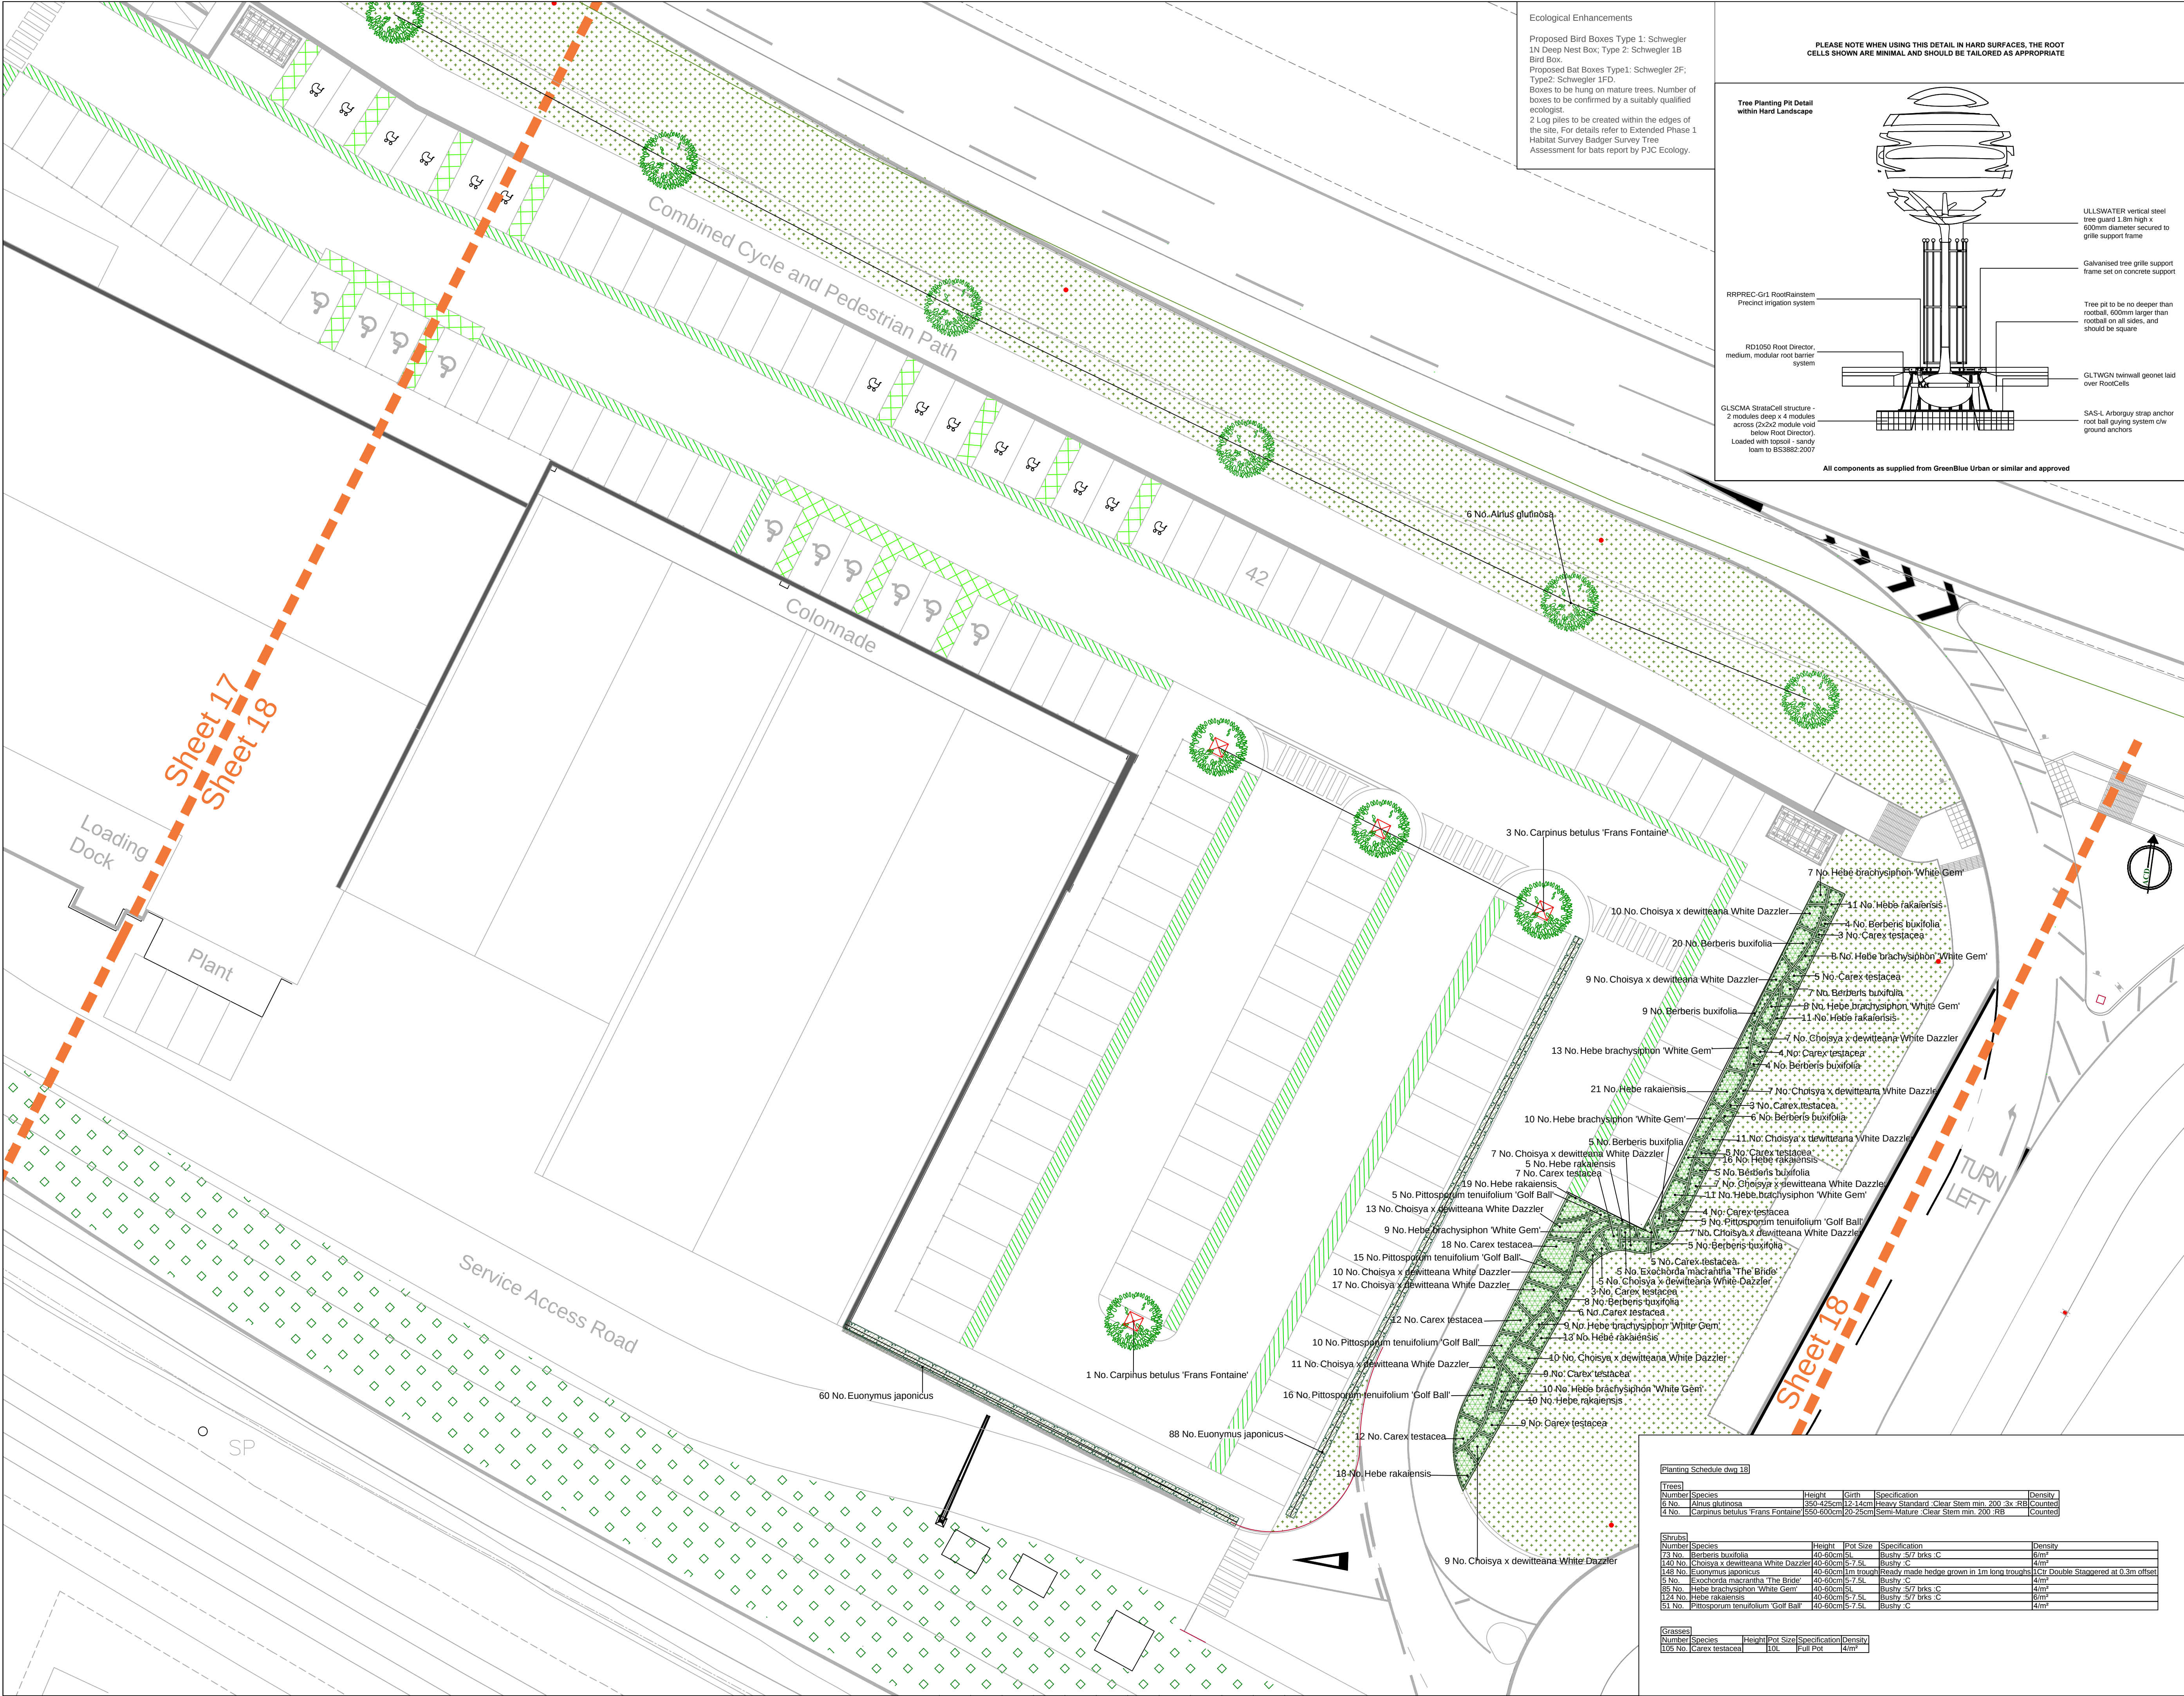


Ecological Enhancements

Proposed Bird Boxes Type 1: Schwegler
1M Deep Nest Box, Type 2: Schwegler 1B
Bird Box.
Proposed Bat Boxes Type1: Schwegler 2F;
Type2: Schwegler 1FD.
Boxes to be hung on mature trees. Number of
boxes to be confirmed by a suitably qualified
ecologist.
2 Log piles to be created within the edges of
the site. For details refer to Extended Phase 1
Habitat Survey Badger Survey Tree
Assessment for bats report by PJC Ecology.

PLEASE NOTE WHEN USING THIS DETAIL IN HARD SURFACES, THE ROOT
CELLS SHOWN ARE MINIMAL AND SHOULD BE TAILORED AS APPROPRIATE

Tree Planting Pit Detail
within Hard Landscape

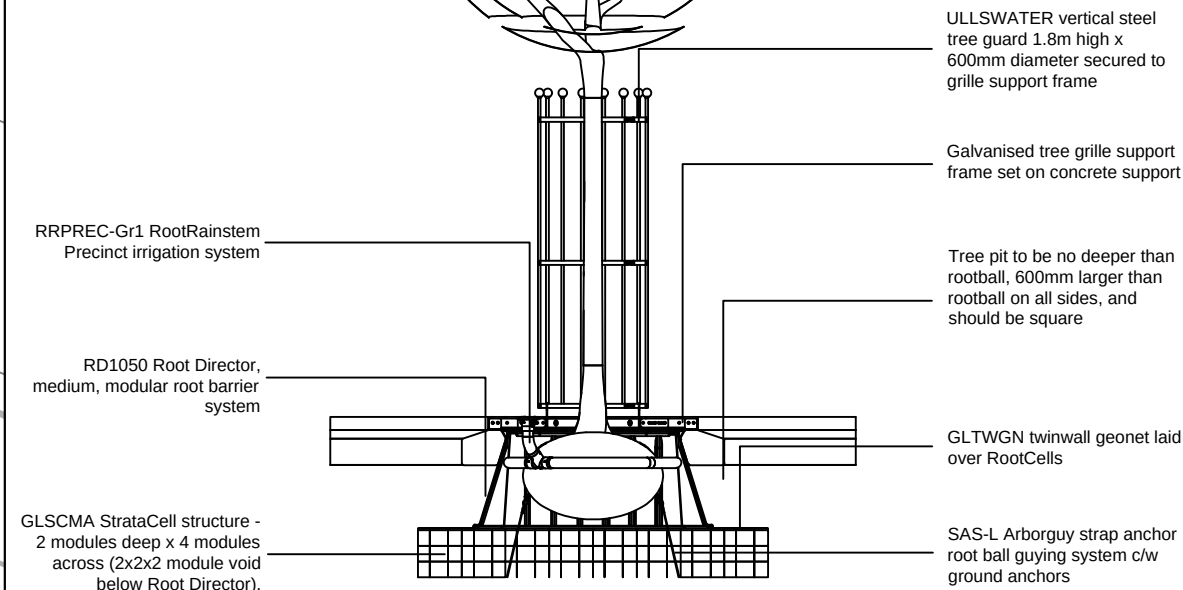

All components as supplied from GreenBlue Urban or similar and approved

SPECIFICATION
Forestry Commission Practice note 8.
All native species should be of local stock. Native
trees and shrubs certified as British Native plant
stock.
All planting stock should comply with the
Horticultural Trade Association National Plant
specification.
All planting preparation, handling, planting &
maintenance should be in accordance with CPSE
Code for Handling and Establishing plants.
All trees and shrubs to comply with BS 3936 Part 1
1992, planted to BS 4043:1989 and BS 4428:1989.
All works generally, to comply with the written Soft
Landscape Specification.
Topsoil incorporated into planting beds to be gently
mounded towards the centre of each bed to allow
for settlement.
On completion of planting the whole area of the
shrub bed shall be mulched with 75mm
consolidated thickness of medium textured
decorative grade natural pine bark having first been
prepared in accordance with the specification.
Free standing hedges shall have a 3 strand
galvanised wire and tanalised softwood timber post
fence, to BS 1722 Part 3:2000, erected along a line
between the two rows of hedge plants.
All existing trees and hedges to be protected in
accordance with BS5837:2012 for the duration of
the construction period.

NOTE: DO NOT SCALE FROM DRAWING

Legend

- Proposed tree planting in soft landscape
- Proposed tree planting in hard landscape.
Tree grilles to have suitable load bearing
capacities and incorporated tree guards
- Proposed *Euonymus japonicus* Ready
Hedge planted in 1m lengths, as supplied
from Readyhedge or similar and
approved, to be maintained at a maximum
height of 1m and in accordance with
suppliers specifications
- Proposed shrub planting to receive 75mm
bark mulch after planting operations
- Proposed native shrub mix to be planted in
species groups of 5-7
- Proposed grass areas to be seeded with
EL1 Flowering Lawn Mixture at a sowing
rate of 4g/m² on prepared ground in line
with specification from Emorsgate Seeds or
similar and approved
- Proposed wildflower mix WFG8 Shaded
Areas to be sown within hedgerows at a
sowing rate of 5g/m² on prepared ground in
line with specification from Germinal Seeds
or similar and approved
- Proposed wildflower mix to flood
compensation area to be WFG9 Wetland and
Pond Areas a sowing rate of 5g/m² on
prepared ground in line with specification
from Germinal Seeds or similar and approved

Cut lines

H	11.09.15	Revised Layout	DKM
G	04.09.15	Revised Layout	DKM
F	24.08.15	Planner comments	DKM
E	12.08.15	Revised Layout	DKM
D	11.08.15	Revised Layout	DKM
C	24.07.15	Revised Layout	DKM
B	22.07.15	Hedge added	DKM

ACD
Ecology
Arboriculture
Landscape Architecture

ACD Landscape Architects & ACD Ecology
Rodbourne Rail Business Centre, Grange Lane, Malmesbury,
Wiltshire, SN16 0ES
Tel: 01666 825646 Fax: 01666 824654

ACD Arboriculture
Courtyard House, Mill Lane, Godalming, Surrey,
GU7 1EY
Tel: 01483 425714 Fax: 01428 641090

ACD (Landscape Architects) Southampton
12 Southgate Street, Winchester, Hampshire, SO23 9EF
Tel: 01962 855604

www.acdlandscape.co.uk



scheme: Mill Lane Site
client: Store Property
drawing: Landscape Proposals
date: July '15
scale: 1:200@A1
drawing no: STORE18832 18H
drawn: DKM checked: AE

Copyright of ACD Landscape Architects Ltd. All rights
described in Chapter IV of the Copyright, Designs and Patents
Act 1988 have been generally asserted: 2013. Copyright of this
plan remains with ACD until all fees have been paid in full.

Planting Schedule dwg 18

Trees	Number	Species	Height	Pot Size	Specification	Density
0	No.	<i>Alnus glutinosa</i>	350-425cm	12-14cm	heavy Standard Clear Stem min. 200 - 3x RB	Counted
4	No.	<i>Carpinus betulus</i> 'Frans Fontaine'	250-300cm	10-12cm	Semi-Mature Clear Stem min. 200 - RB	Counted

Shrubs	Number	Species	Height	Pot Size	Specification	Density
13	No.	<i>Berberis buxifolia</i>	40-60cm	5-7.5L	Bushy 5/7 brks. C	6/m ²
140	No.	<i>Choisya x dewitteana</i> 'White Dazzler'	40-60cm	5-7.5L	Bushy C	4/m ²
148	No.	<i>Euonymus japonicus</i>	40-60cm	1m round	Ready made hedge grown in 1m long troughs	1Cm Double Staggered at 0.3m offset
6	No.	<i>Eurochorda macrantha</i> 'The Bride'	40-60cm	5-7.5L	Bushy C	4/m ²
85	No.	<i>Hebe brachysiphon</i> 'White Gem'	40-60cm	5L	Bushy 5/7 brks. C	4/m ²
124	No.	<i>Hebe rakaensis</i>	40-60cm	5-7.5L	Bushy 5/7 brks. C	6/m ²
51	No.	<i>Pittosporum tenuifolium</i> 'Golf Ball'	40-60cm	5-7.5L	Bushy C	4/m ²

Grasses	Number	Species	Height	Pot Size	Specification	Density
105	No.	<i>Carex testacea</i>	10cm	Full Pot		4/m ²