


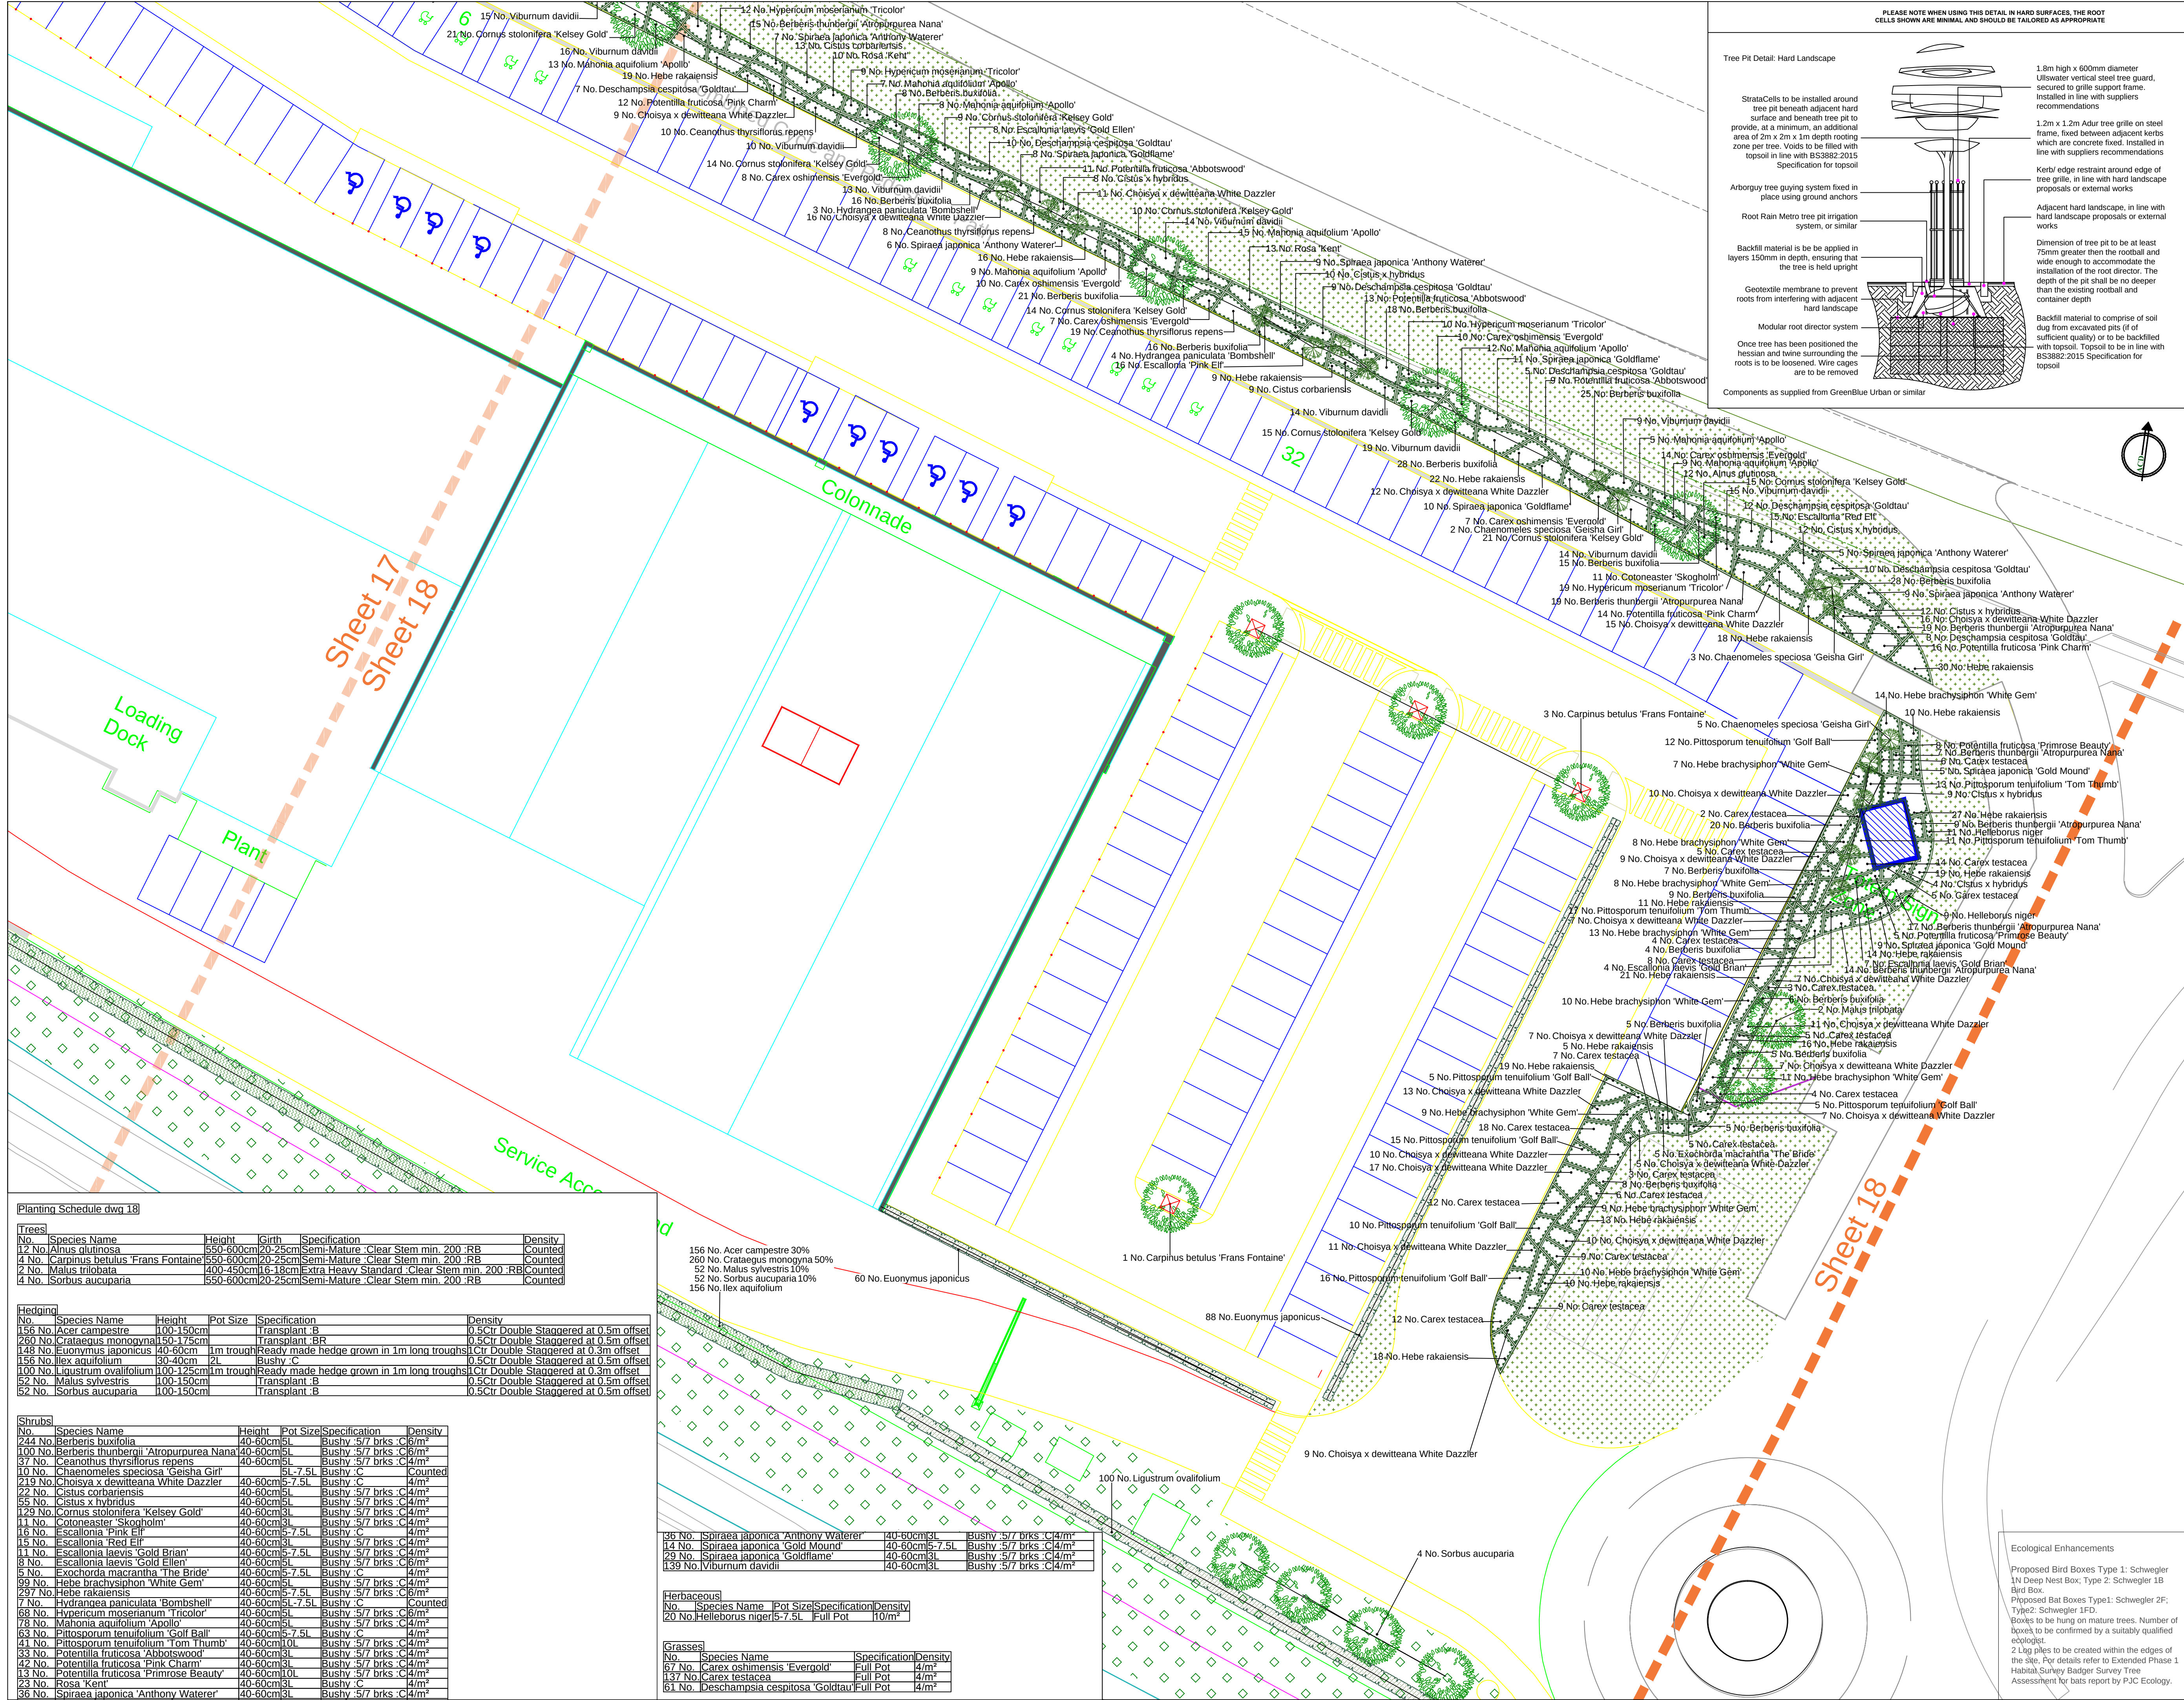

Planting Schedule dwg 18				
Trees				
No.	Species Name	Height	Girth	Specification
12	No. Alnus glutinosa	550-600cm	20-25cm	Semi-Mature, Clear Stem min. 200, RB
4	No. Carpinus betulus 'Frans Fontaine'	550-600cm	20-25cm	Semi-Mature, Clear Stem min. 200, RB
2	No. Malus trilobata	400-450cm	16-18cm	Extra Heavy Standard, Clear Stem min. 200, RB
4	No. Sorbus aucuparia	550-600cm	20-25cm	Semi-Mature, Clear Stem min. 200, RB
Hedging				
No.	Species Name	Height	Pot Size	Specification
156	No. Acer campestre	100-150cm	Transplant, B	0.5Ctr Double Staggered at 0.5m offset
260	No. Crataegus monogyna	150-175cm	Transplant, BR	0.5Ctr Double Staggered at 0.5m offset
148	No. Euonymus japonicus	40-60cm	1m trough	Ready made hedge grown in 1m long troughs
156	No. Ilex aquifolium	30-40cm	2L	Bushy, C
100	No. Ligustrum ovalifolium	100-125cm	1m trough	Ready made hedge grown in 1m long troughs
52	No. Malus sylvestris	100-150cm	Transplant, B	0.5Ctr Double Staggered at 0.5m offset
52	No. Sorbus aucuparia	100-150cm	Transplant, B	0.5Ctr Double Staggered at 0.5m offset
Shrubs				
No.	Species Name	Height	Pot Size	Specification
244	No. Berberis buxifolia	40-60cm	5L	Bushy, 5/7 brks, C6/m²
100	No. Berberis thunbergii 'Atropurpurea Nana'	40-60cm	5L	Bushy, 5/7 brks, C6/m²
37	No. Ceanothus thyrsiflorus repens	40-60cm	5L	Bushy, 5/7 brks, C4/m²
10	No. Chaenomeles speciosa 'Geisha Girl'	40-60cm	5L-7.5L	Bushy, C
219	No. Choisyia x dewitteana 'White Dazzler'	40-60cm	5L	Bushy, C
22	No. Cistus corbariensis	40-60cm	5L	Bushy, 5/7 brks, C4/m²
55	No. Cistus x hybridus	40-60cm	5L	Bushy, 5/7 brks, C4/m²
129	No. Cornus stolonifera 'Kelsey Gold'	40-60cm	3L	Bushy, 5/7 brks, C4/m²
11	No. Cotoneaster 'Skogholm'	40-60cm	3L	Bushy, 5/7 brks, C4/m²
16	No. Escallonia 'Pink Elf'	40-60cm	5L-7.5L	Bushy, C
15	No. Escallonia 'Red Elf'	40-60cm	5L	Bushy, 5/7 brks, C4/m²
11	No. Escallonia laevis 'Gold Brian'	40-60cm	5L-7.5L	Bushy, 5/7 brks, C4/m²
8	No. Escallonia laevis 'Gold Ellen'	40-60cm	5L	Bushy, C
5	No. Exochorda macrantha 'The Bride'	40-60cm	5L-7.5L	Bushy, C
89	No. Hebe brachysiphon 'White Gem'	40-60cm	5L	Bushy, 5/7 brks, C4/m²
297	No. Hebe rakaiensis	40-60cm	5L-7.5L	Bushy, 5/7 brks, C6/m²
7	No. Hydrangea paniculata 'Bombshell'	40-60cm	5L-7.5L	Bushy, C
68	No. Hypericum moserianum 'Tricolor'	40-60cm	5L	Bushy, 5/7 brks, C6/m²
73	No. Mahonia aquifolium 'Apollo'	40-60cm	5L	Bushy, 5/7 brks, C4/m²
63	No. Pittosporum tenuifolium 'Golf Ball'	40-60cm	5L-7.5L	Bushy, C
41	No. Pittosporum tenuifolium 'Tom Thumb'	40-60cm	10L	Bushy, 5/7 brks, C4/m²
33	No. Potentilla fruticosa 'Abbotswood'	40-60cm	3L	Bushy, 5/7 brks, C4/m²
42	No. Potentilla fruticosa 'Pink Charm'	40-60cm	3L	Bushy, 5/7 brks, C4/m²
13	No. Potentilla fruticosa 'Primrose Beauty'	40-60cm	10L	Bushy, 5/7 brks, C4/m²
23	No. Rosa 'Kent'	40-60cm	3L	Bushy, C
36	No. Spiraea japonica 'Anthony Waterer'	40-60cm	3L	Bushy, 5/7 brks, C4/m²

Herbaceous			
No.	Species Name	Pot Size	Specification
67	No. Carex oshimensis 'Evergold'	Full Pot	4/m²
20	No. Carex testacea	Full Pot	4/m²
61	No. Deschampsia cespitosa 'Goldtau'	Full Pot	4/m²

Grasses			
No.	Species Name	Specification	Density
67	No. Carex oshimensis 'Evergold'	Full Pot	4/m²
20	No. Carex testacea	Full Pot	4/m²
61	No. Deschampsia cespitosa 'Goldtau'	Full Pot	4/m²

SPECIFICATION

Forestry Commission Practice note 8.

All native species should be of local stock. Native trees and shrubs certified as British Native plant stock.

All planting stock should comply with the Horticultural Trade Association National Plant specification.

All planting preparation, handling, planting & maintenance should be in accordance with CPSE Code for Handling and Establishing plants.

All trees and shrubs to comply with BS 3936 Part 1 1992, planted to BS 4043:1989 and BS 4428:1989.

All works generally, to comply with the written Soft Landscape Specification.

Topsoil incorporated into planting beds to be gently mounded towards the centre of each bed to allow for settlement.

On completion of planting the whole area of the shrub bed shall be mulched with 75mm consolidated thickness of medium textured decorative grade natural pine bark having first been prepared in accordance with the specification.

Free standing hedges shall have a 3 strand galvanised wire and tanalised softwood timber post fence, to BS 1722 Part 3:2000, erected along a line between the two rows of hedge plants.

All existing trees and hedges to be protected in accordance with BS5837:2012 for the duration of the construction period.

NOTE: DO NOT SCALE FROM DRAWING

Legend

- Proposed tree planting in soft landscape
- Proposed tree planting in hard landscape. Tree grilles to have suitable load bearing capacities and incorporated tree guards
- Proposed Ready Hedge planted in 1m lengths, as supplied from Readyhedge or similar and approved, to be maintained at a maximum height of 1m and in accordance with suppliers specifications
- Proposed mixed native hedge planting to be planted in a double staggered row 50cm apart and at 50cm centres in each row. To be maintained at 1.8m height
- Proposed shrub planting to receive 75mm bark mulch after planting operations
- Proposed native shrub mix to be planted in species groups of 5-7
- Proposed grass areas to be seeded with EL1 Flowering Lawn Mixture at a sowing rate of 4g/m² on prepared ground in line with specification from Emorgate Seeds or similar and approved
- Proposed wildflower mix WFG9 Shaded Areas to be sown within hedgerows at a sowing rate of 5g/m² on prepared ground in line with specification from Germinall Seeds or similar and approved
- Proposed wildflower mix to flood compensation area to be WFG9 Wetland and Pond Areas a sowing rate of 5g/m² on prepared ground in line with specification from Germinall Seeds or similar and approved
- ReRoot 1000 root barrier from Green Blue Urban
- Cut lines

L	10.12.15	LPA comments	DKM
K	09.12.15	LPA comments	DKM
J	01.12.15	LPA comments	DKM
I	28.10.15	LPA comments	DKM
H	11.09.15	Revised Layout	DKM
G	04.09.15	Revised Layout	DKM
F	24.08.15	Planner comments	DKM
E	12.08.15	Revised Layout	DKM
D	11.08.15	Revised Layout	DKM

ACD

Ecology

Arboriculture

Landscape Architecture

ACD Landscape Architects & ACD Ecology
Rodbourne Rail Business Centre, Grange Lane, Malmesbury, Wiltshire, SN16 0ES
Tel: 01666 825646 Fax: 01666 824654

ACD Arboriculture
Courtyard House, Mill Lane, Godalming, Surrey, GU7 1EY
Tel: 01483 425714 Fax: 01428 641090

ACD (Landscape Architects) Southampton
12 Southgate Street, Winchester, Hampshire, SO23 9EF
Tel: 01962 855604

www.acdlandscape.co.uk

scheme: Mill Lane Site

client: Store Property

drawing: Landscape Proposals

date: July '15

scale: 1:200@A1

drawing no: STORE18832 18L

drawn: DKM checked: AE

Copyright of ACD Landscape Architects Ltd. All rights described in Chapter IV of the Copyright, Designs and Patents Act 1988 have been generally asserted. 2013. Copyright of this plan remains with ACD until all fees have been paid in full.