



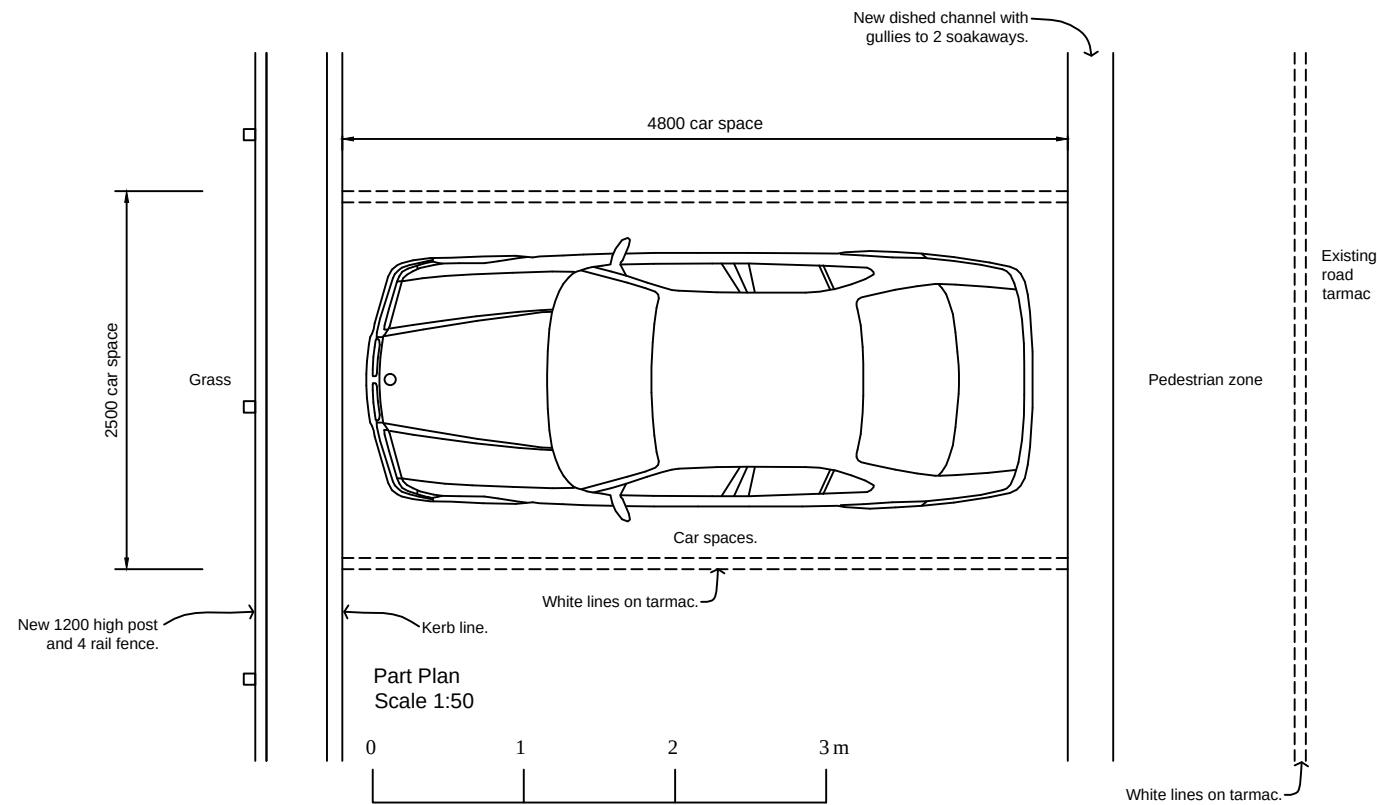

Scale Bar

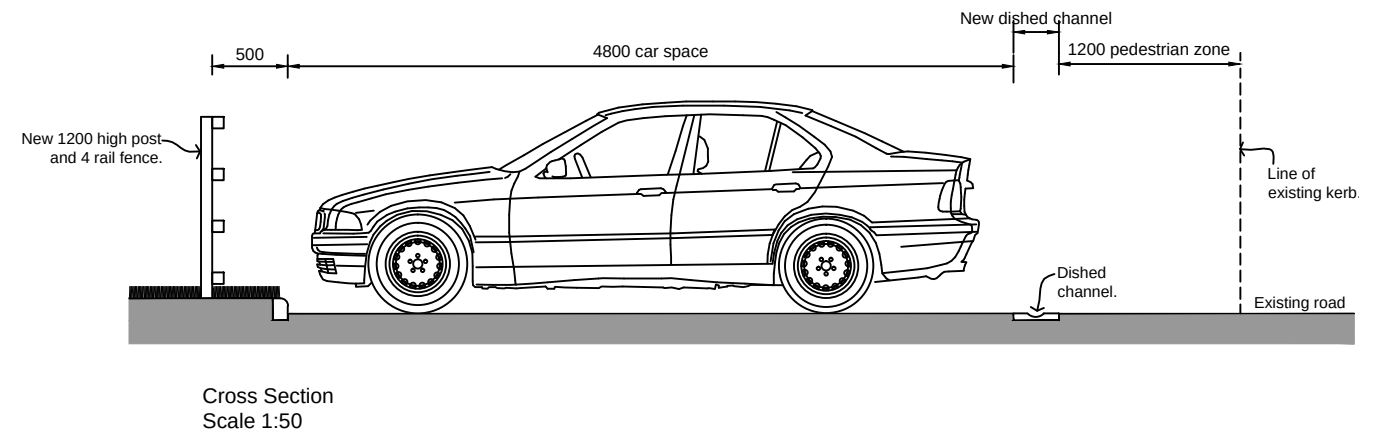

Brian Heap
Architectural Consultant
2 Hamilton Close
Powick
Worcester
WR2 4NH
Tel: (01905) 830000
E-Mail: brianheaparchitect@btconnect.com

Project
Rustington Golf Centre
Angmering
West Sussex
B16 4NB

Title
Site Layout as Proposed
Additional parking

Date
August 2020

Scale
1:500 & 1:50

Dwg No.
20-20099-AP09