


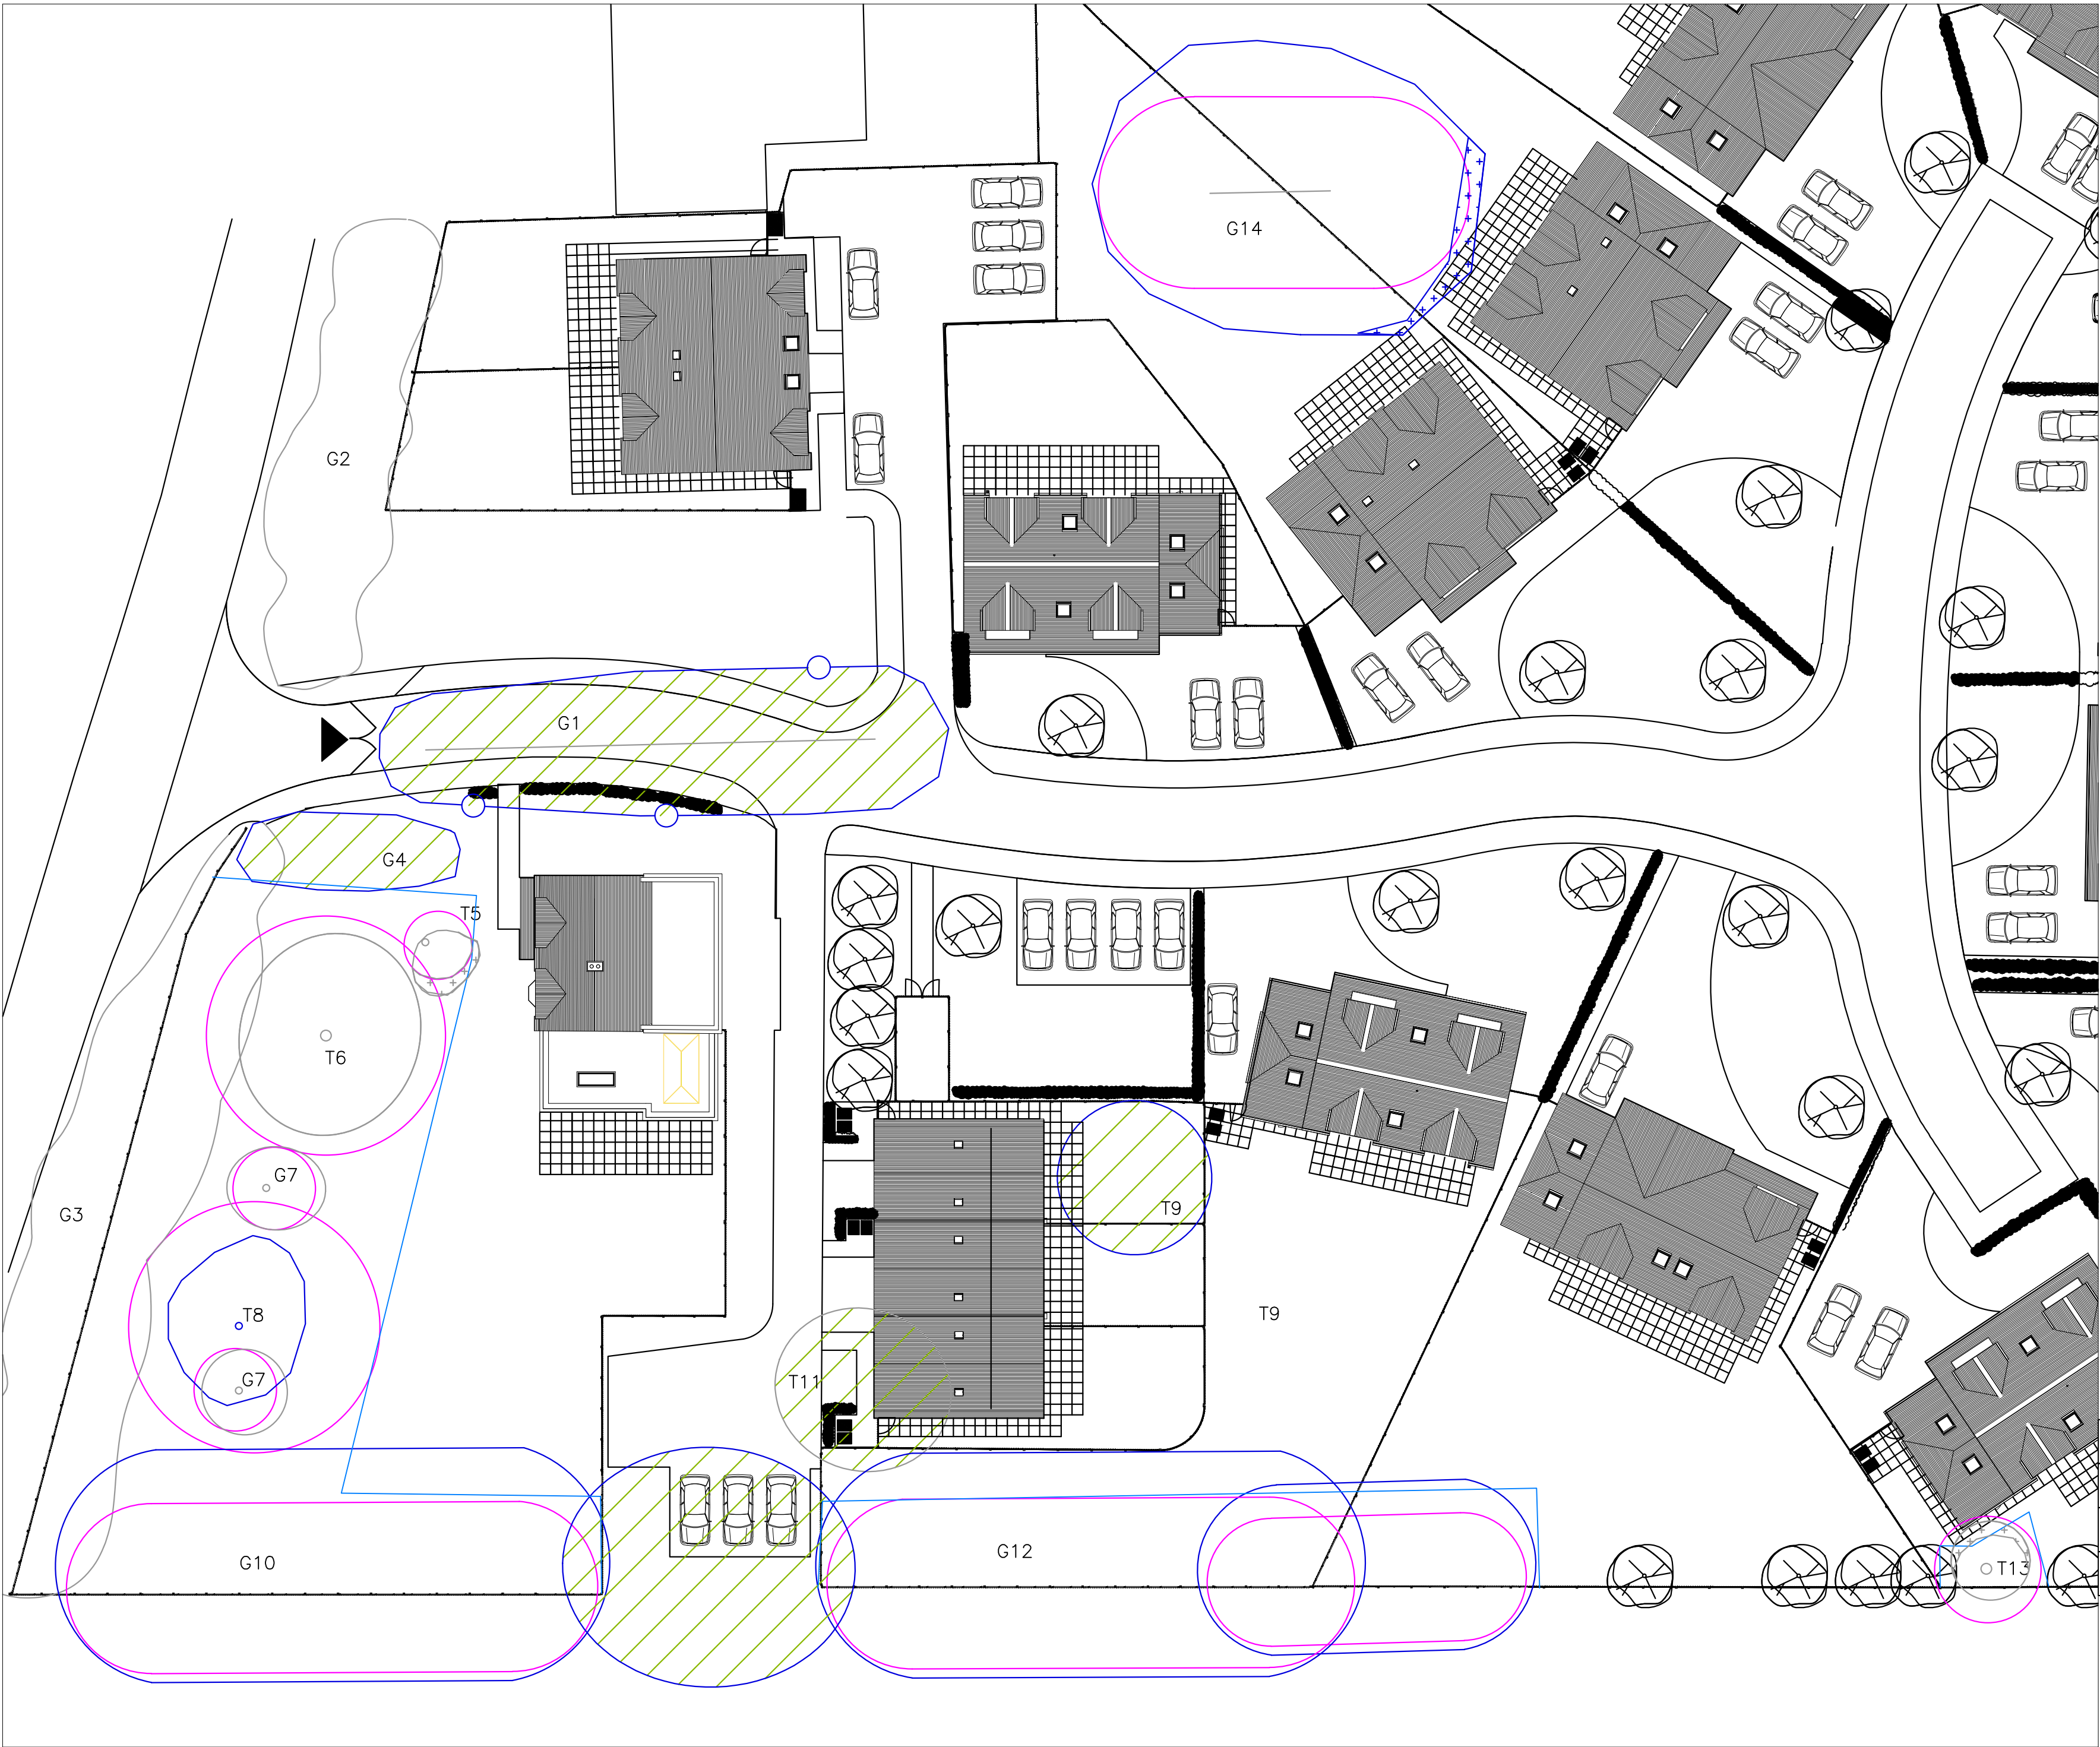

Arboricultural Notes

With reference to BS 5837 2012 this plan identifies the significant vegetation on and adjacent to the proposed development area, the value of that vegetation in amenity terms, trees required to be removed to accommodate the development and trees that could be materially affected by development activity.

The plan also indicates the appropriate extent of tree protection and where special consideration of trees is required.

- Existing tree or group colour referenced in accordance with BS 5837 2012
- Green - Category A trees of high quality and value
- Blue - Category B trees of moderate quality and value
- Grey - Category C trees of low quality and value
- Red - Category U trees that are dead or showing irreversible signs of decline
- Extent of Root Protection Area
- Tree to be removed
- Tree to be pruned
- Proposed location of tree protection barriers
- Section of RPA where special consideration is required
- Services
- Site Compound

|                            |               |                     |
|----------------------------|---------------|---------------------|
| Rev -                      |               |                     |
| Drawing Title              |               |                     |
| Draft Tree Protection Plan |               |                     |
| Client                     | GD Group      | Date<br>11.09.19    |
| Project                    | Merry England | Drawing Ref<br>DTPP |
| Scale<br>1:250@A2          | Drawn<br>JLD  | Job Number<br>1909  |