
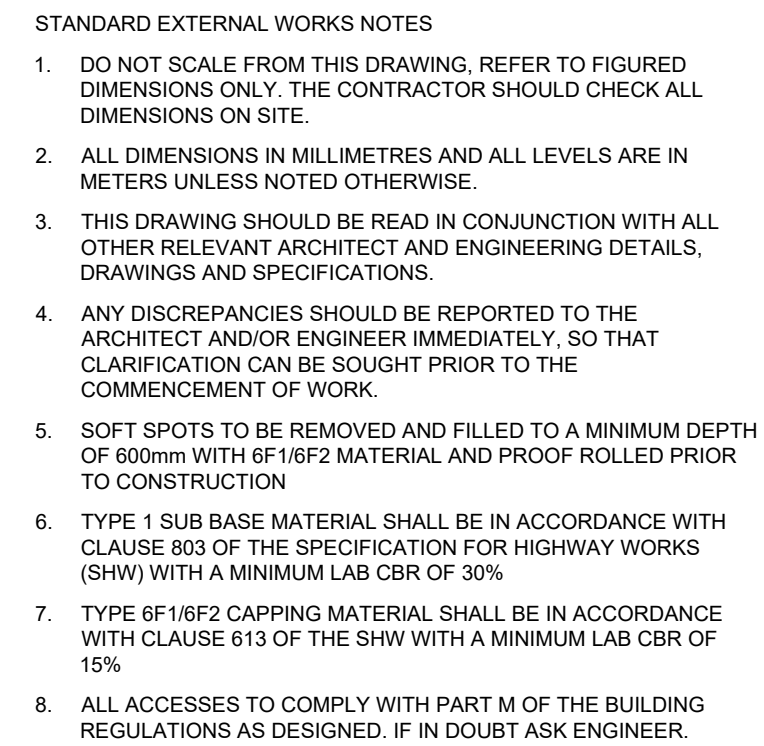


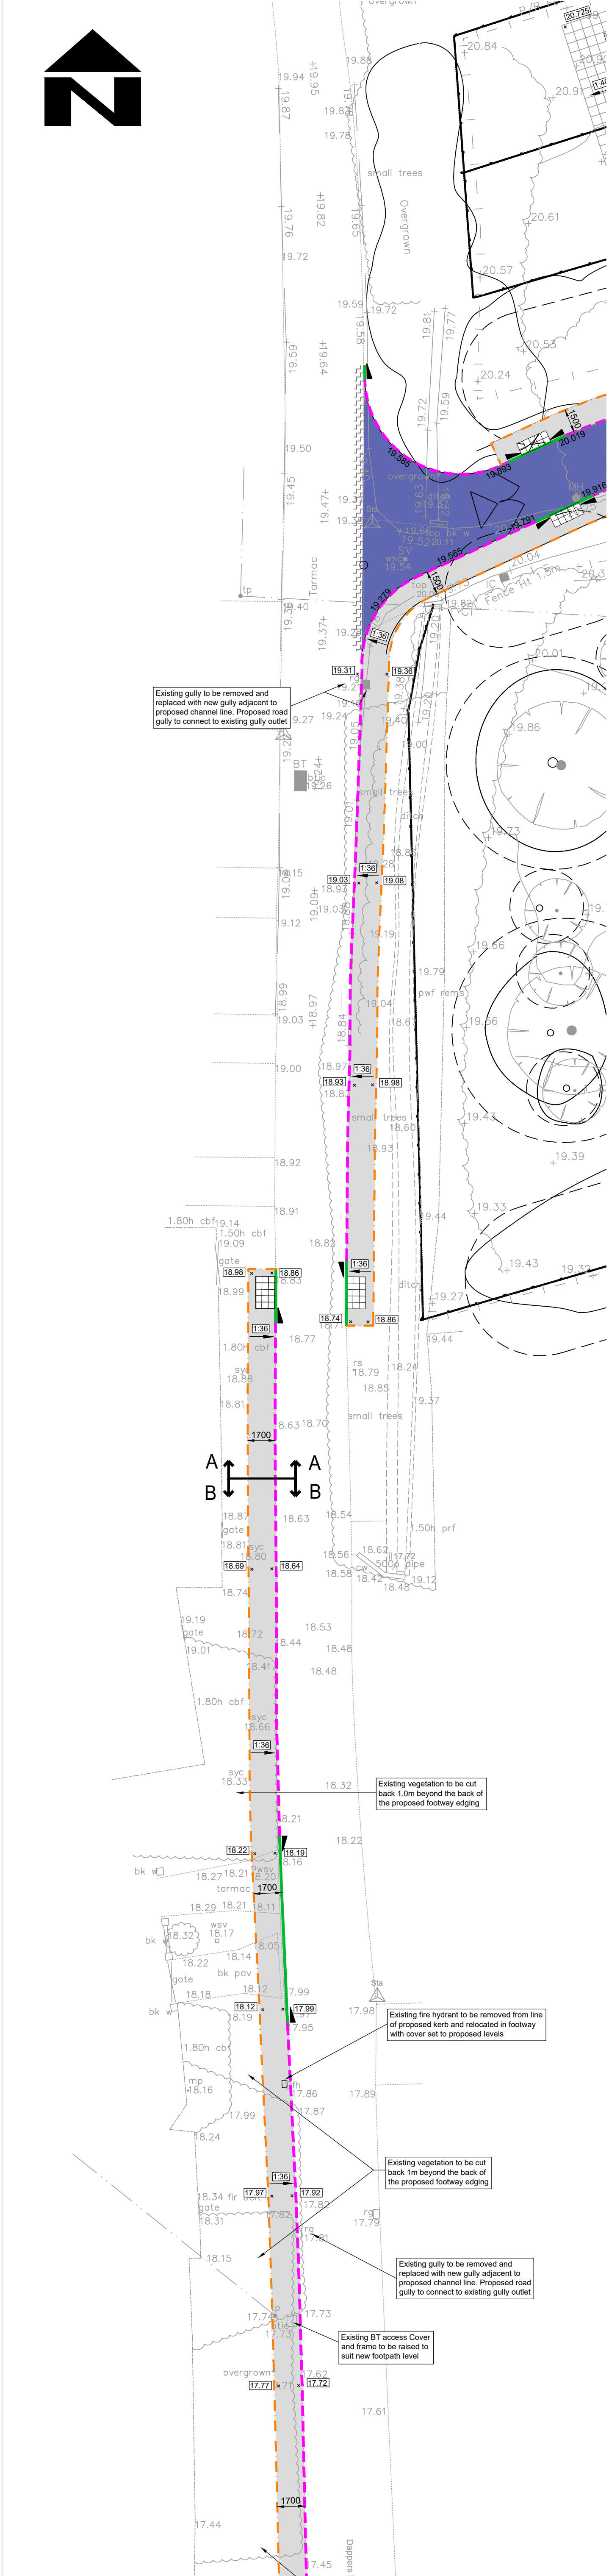

	HB22 kerb line 100mm upstand
	BN Kerb 25mm upstand
	PCC Edging
	Dropper kerb
	Surface level
	Fall in surface and gradient
	Flexible footway construction to adoptable standards
	Tie into existing construction
	Flexible carriageway construction to adoptable standards
	Tactile Paving

DESIGN SUBJECT TO THE APPROVAL OF:
WSCC HIGHWAYS

PRELIMINARY