


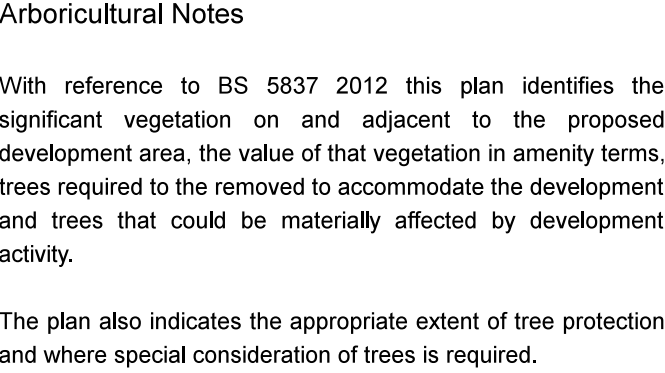

- | | |
|---|---|
|  | Existing tree or group colour referenced in accordance with BS 5837 2012 |
|  | Green - Category A trees of high quality and value |
|  | Blue - Category B trees of moderate quality and value |
|  | Grey - Category C trees of low quality and value |
|  | Red - Category U trees that are dead or showing irreversible signs of decline |
|  | Extent of Root Protection Area |
|  | Tree to be removed |
|  | Tree to be pruned |
|  | Proposed location of tree protection barriers |
|  | Section of RPA where special consideration is required |
|  | Services |
|  | Site Compound |

Rev	-
Drawing Title	
Draft Tree Protection Plan	
Client	Date
GD Group	11.09.19
Project	Drawing Ref
Merry England	DTPP
Scale	Drawn
1:250@A2	JLD
	Job Number
	1909