


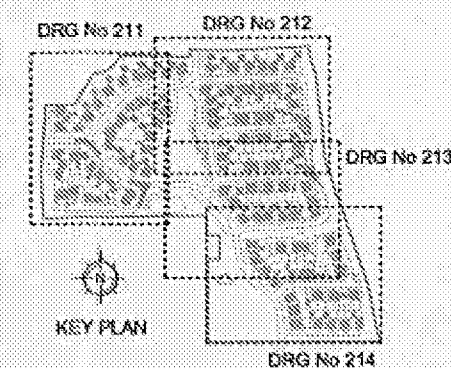

NOTES:

1. All dimensions to be checked in situ. All depths and dimensions adding to each Contractor must meet be checked and agreed between the Job Contractor or supplier with the general Contractor.
2. This drawing is to be used in conjunction with all relevant Architect's and Engineer's drawings set into B0105.
3. The main Contractor is responsible for ensuring the suitability of the structure while the works are in progress.
4. Any deterioration from existing existing underground services is to be agreed before any excavation with the relevant authority. Its liability is assigned to the Contractor and the main Contractor is responsible for obtaining and recording all information and taking care and suitable risk control measures during the works.



DATE	DATE	BY	10/05/2014
PROJECT NUMBER		PRELIMINARY	
11 Timgine Building George Street Fakenham Norfolk NR14 1 1BQ Tel: 01773 426434 Fax: 01773 426425 email: info@geoff.co.uk		 Civil  Engineering  Practice	
DATE	Revised David Wilson Southampton		
DATE	Sweetbourn Park Angmering		
DATE	Site Layout Proposed Levels Sheet 1 of 4		
DATE	DATE	DATE	DATE
A Dates	May 2014	22007	
DATE	DATE	DATE	DATE
A Dates		2014	2014
DATE	1:250 @ A1		211