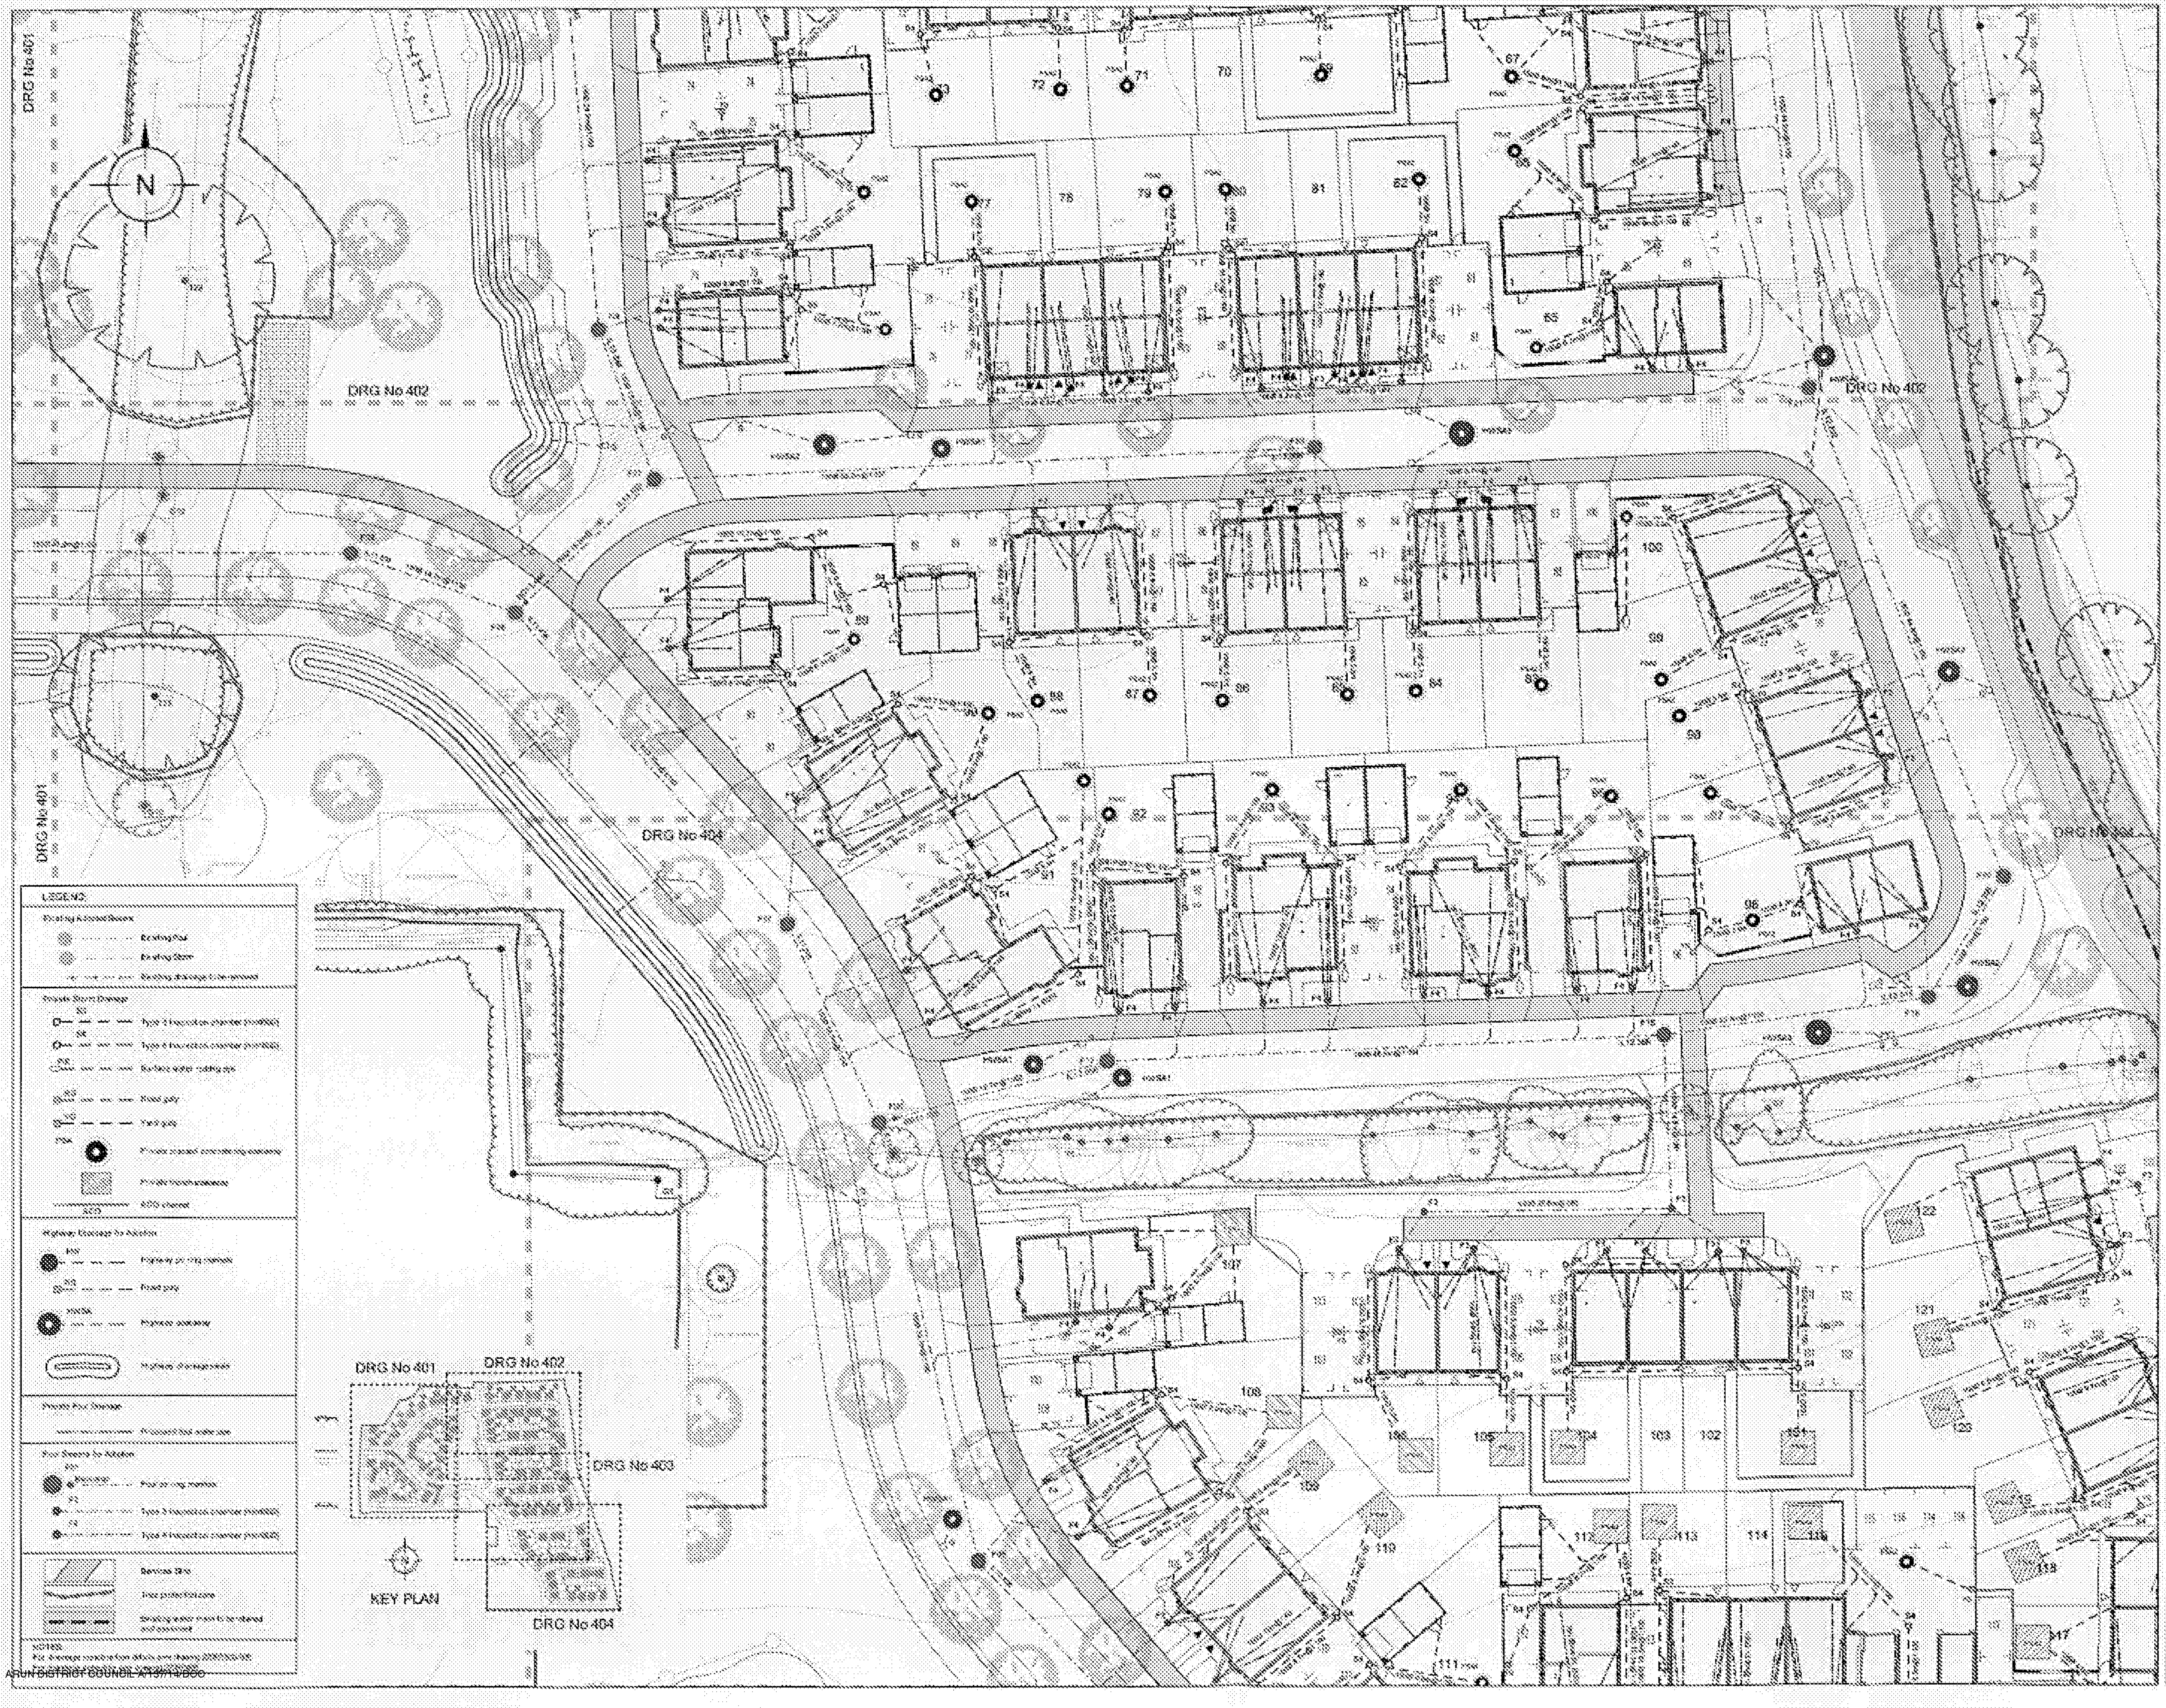

FOR APPROVAL

The Civil Engineering Practice

Barratt David Wilson Southampton

Section 104 Agreement Plan
Proposed Drainage
Sheet 3 of 4

A Davies	June 2014
A Francis	
1:250 @ A1, 1:500 @ A3	
22067	403

ARUN DISTRICT COUNCIL A/137/14/DOC