


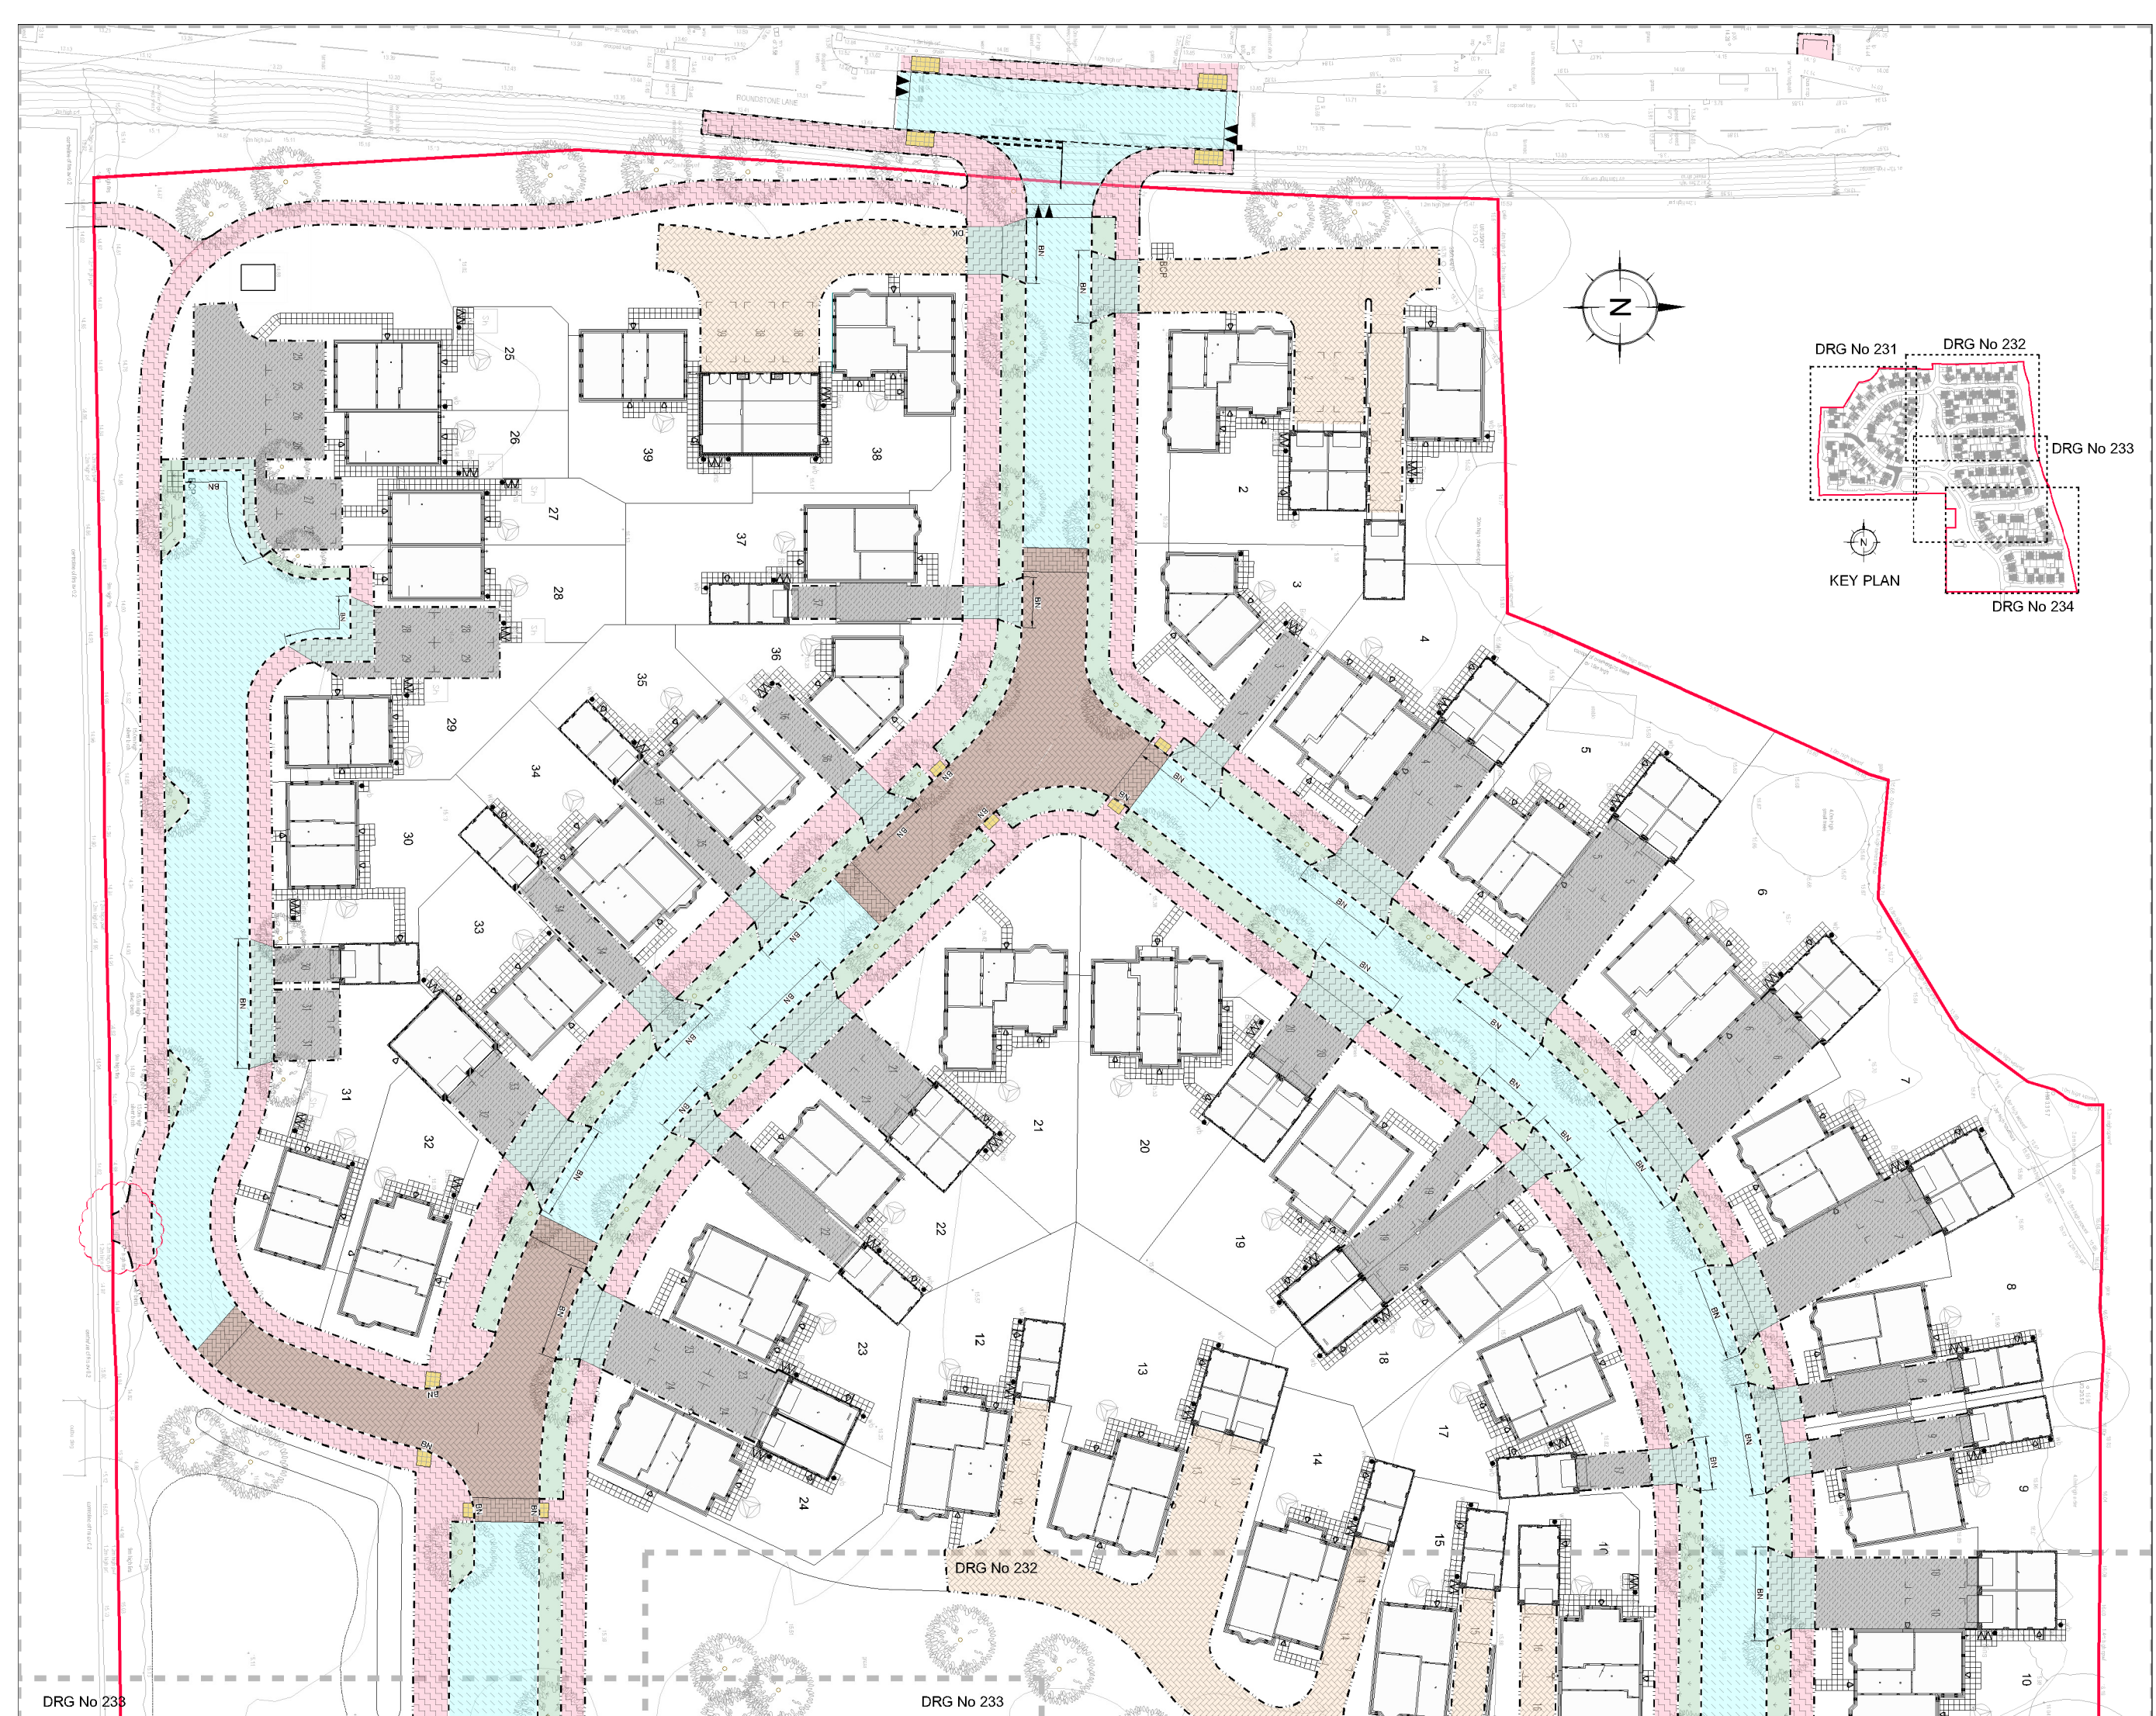

NOTES:

- All dimensions to be checked on site. All details and dimensions relating to sub-Contractors work must be checked and agreed between the sub-Contractor or supplier and the general Contractor.
- This drawing is to be read in conjunction with all relevant Architects and Engineer's drawings and specification.
- The main Contractor is responsible for ensuring the stability of the structure whilst the works are in progress.
- Any information given regarding existing underground services is given in good faith after consultation with the relevant authority. No liability is accepted by the Consultant and the main Contractor is responsible for obtaining and checking all information and taking due care and attention whilst undertaking the works.

KEY:

- 75mm ramped level change
- Asphalt Concrete Carriageway construction
- Type 1 Footway construction
- Vehicle crossover construction
- Block paving road construction (Colour Buff)
- Block paving road construction (Colour Brindle)
- Block paving change in pattern only
- Driveway construction
- Highway verge
- Pumping Station Compound tarmac construction
- 400 x 400 x 50mm Blister tactile paving, colour: Buff
- Road markings
- Road marking reference to The Traffic Signs Regulations and General Directions 2002
- Road marking size/thickness
- Existing kerb to remain
- 125 x 255 half battered HB2 kerb with 125mm upstand
- 125 x 150 bull nosed BN kerbs with transition kerbs, 0-6mm pedestrian crossings, 25mm vehicular crossings
- 50 x 150 Type EF precast concrete edging
- Sign post / location of sign on lamp column

NOTES:

For construction details see drawings 501 and 503
For detailed soft landscaping proposals see ACD drawings BSH17576 11-20
For private paths, patios and garden construction types see Architect's external works drawings

REV	DATE	INT	DESCRIPTION	CHK
1	24.09.14	AJD	Trees updated, path revised where indicated	
2	01.09.14	AJD	Updated to suit client's comments and latest external works layout	
3	17.07.14	AJD	Extent of tarmac and blockwork carriageway revised	

Issue Status

TENDER

11 Tungsten Building
George Street
Fishergate
Sussex
BN41 1RA
Tel: 01273 424424
Fax: 01273 424425
email: design@civil.co.uk

the
civil
engineering
practice

SUBMIT

Barratt David Wilson Southampton

PROJECT

Swanbourne Park
Angmering

TITLE

Site Layout
Proposed Surface Finishes
Sheet 1 of 4

DRAWN

A Davies

CHECKED

A French

DATE

May 2014

PROJECT NO

22067

DATE

May 2014

SCALE

1:250 @ A1

PROJECT NO

22067

DATE

May 2014

SCALE

1:250 @ A1

COUNCIL M13/14/DOC

231