
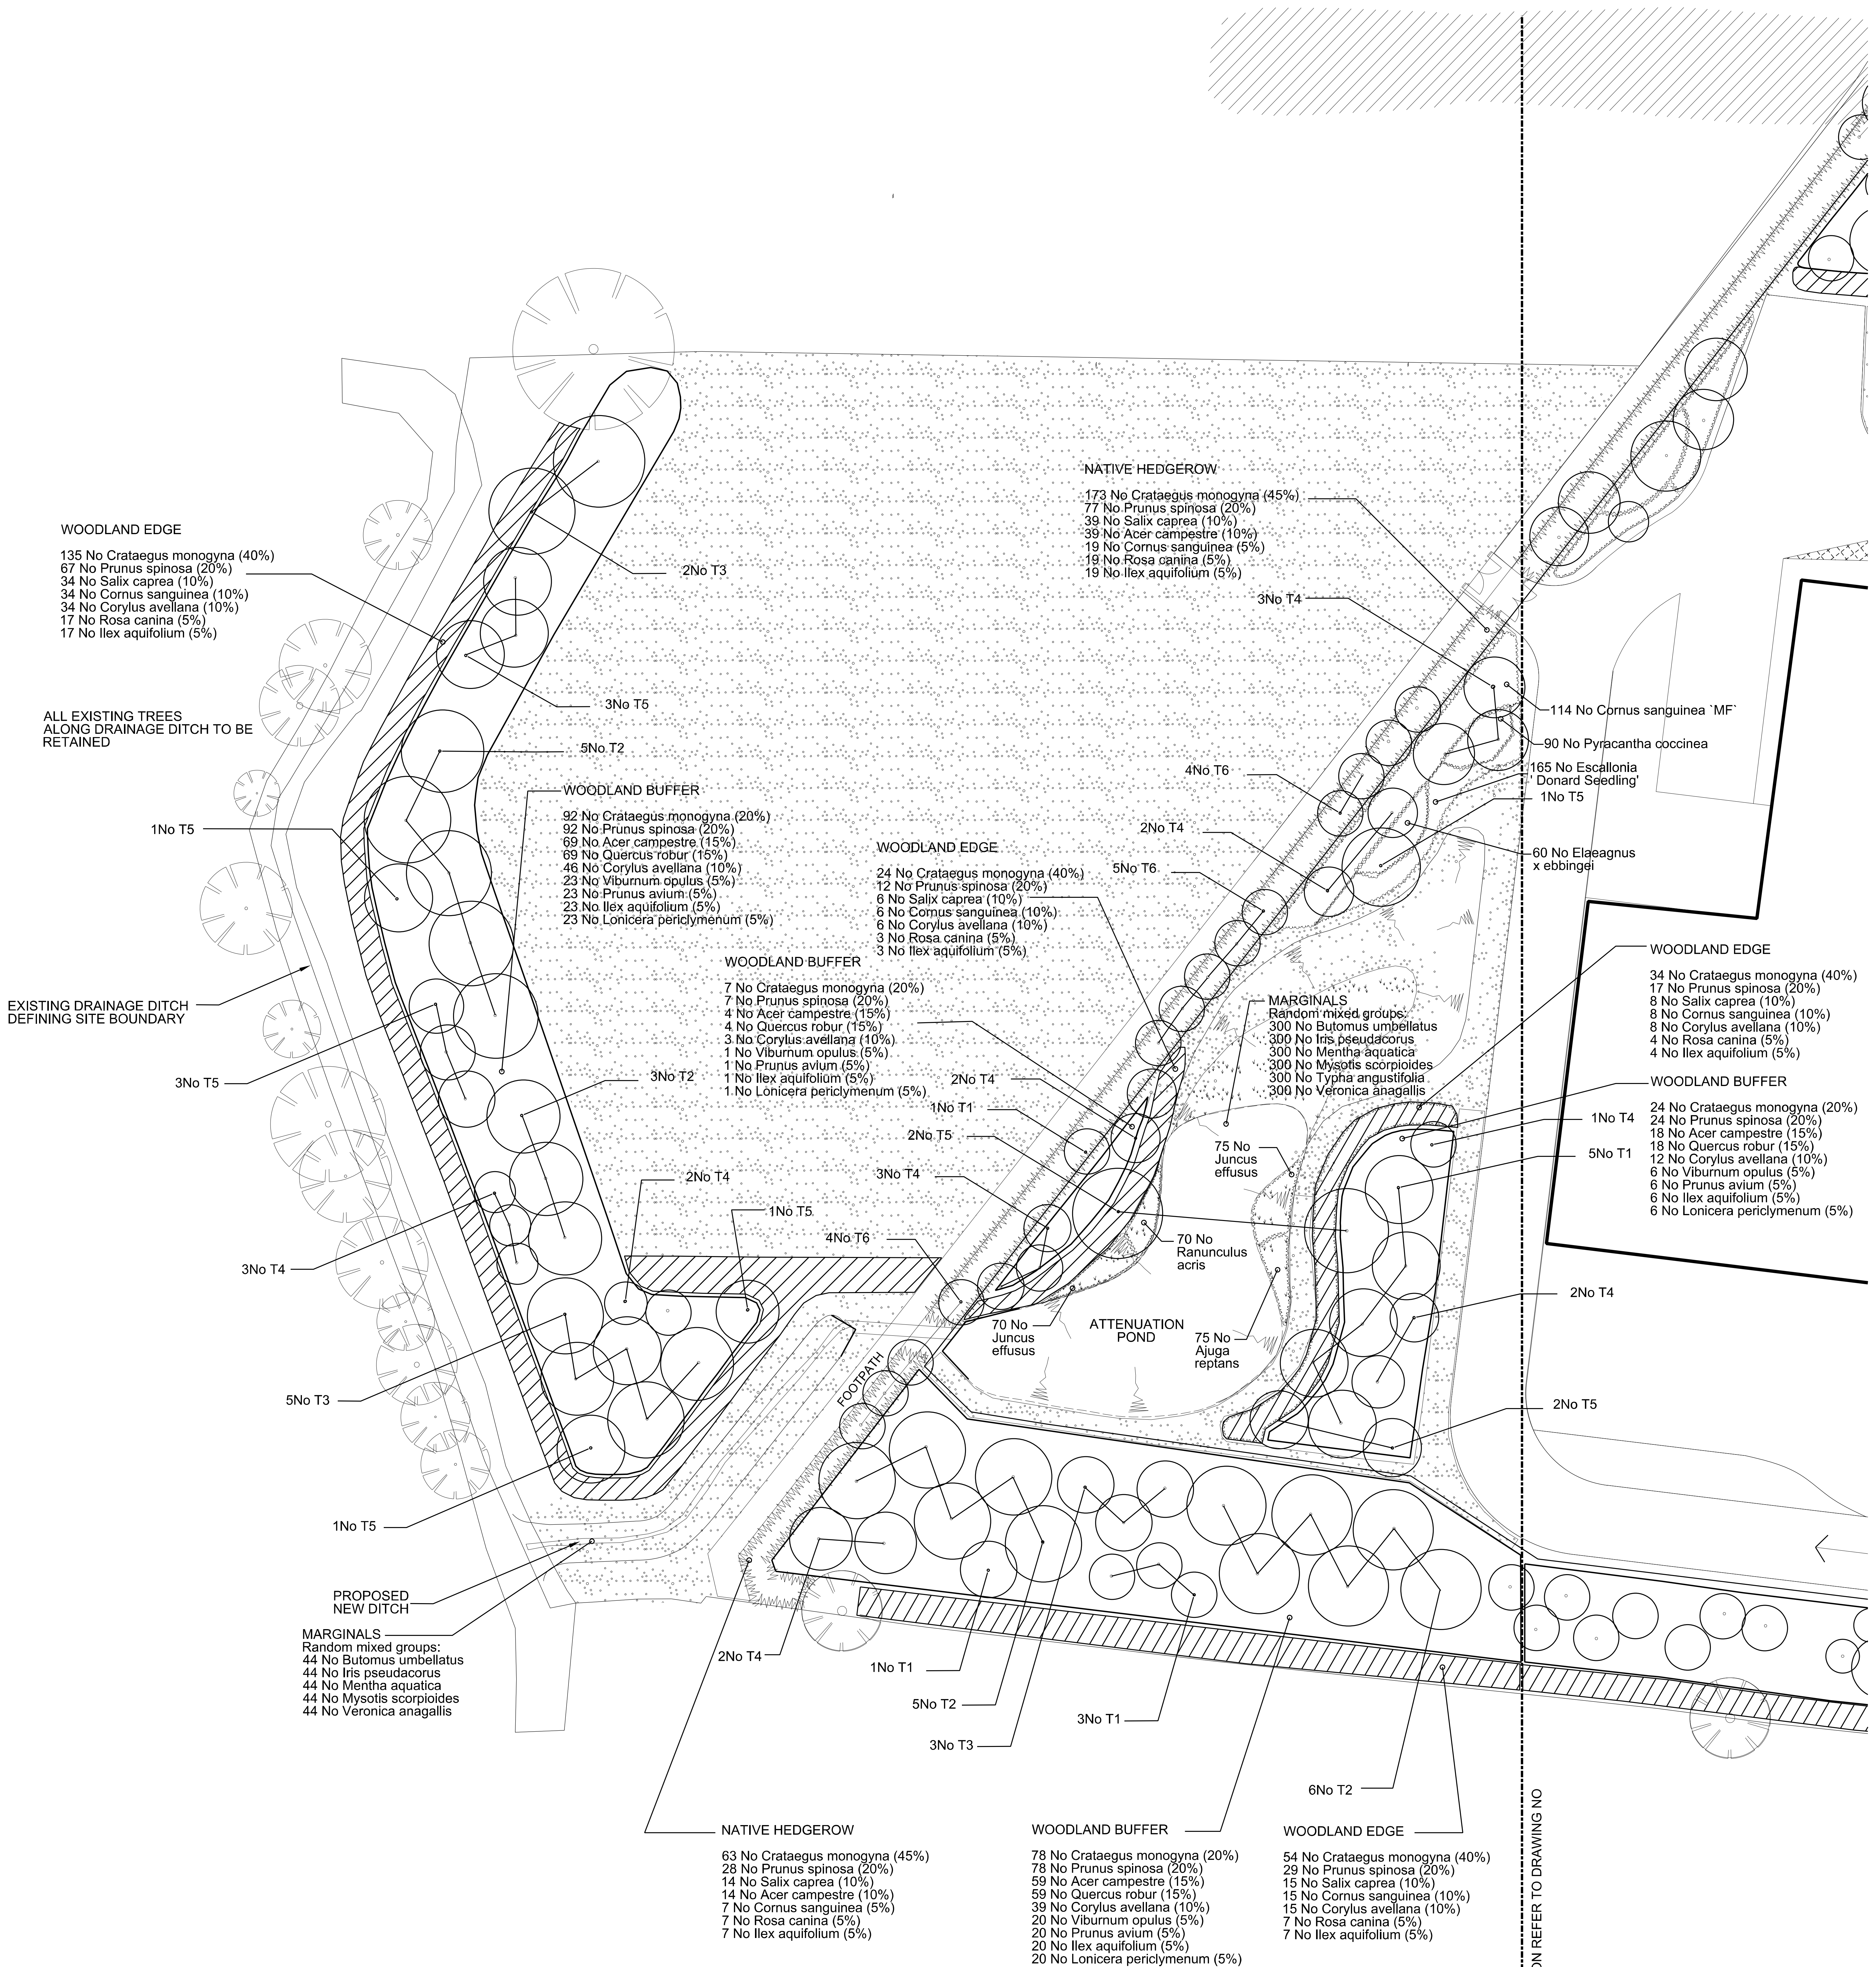


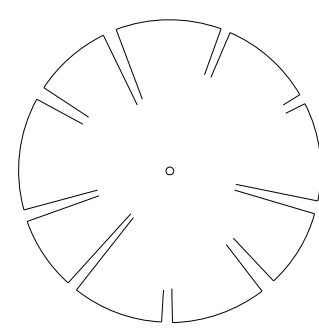

Key

- Specimen Tree Planting
 - A1 Acer pseudoplatanus
 - A2 Pyrus calleryana 'Chanticleer'
 - A3 Betula pendula
 - A4 Sorbus aucuparia 'Streetwise'
 - A5 Castanea sativa
 - A6 Betula utilis 'Jacquemontii'
- Native Tree Planting
 - T1 Acer campestre
 - T2 Populus nigra 'Italica'
 - T3 Salix alba
 - T4 Sorbus aucuparia
 - T5 Salix fragilis
 - T6 Quercus robur
- Amenity grass seeding see Q30/310
- Wildflower Meadow seeding see Q30/311
- Marshy Grassland seeding see Q30/312

This drawing to be read in conjunction with accompanying Tree, Ordinary Nursery Stock and Shrub and Perennial Schedules and Specifications D20, Q28, Q30, Q31, Q35.

Do not scale this drawing. Landscaping is subject to the notified of discrepancies in figured dimensions from site. This drawing is subject to amendments.

drawing status: Planning

project: The Vinery

job number: LP1976

drawing title: Planting Plan Segment 1

drawing number: LP1976/S1/P/01

revision	scale	date
1:200@A0		22/6/14

drawn	auth	date
GL	VDC	

for information
for construction

fira
276 Jewellery Business Centre
51-53 Market Street
Bristol, BS1 1JF
Tel: 0117 933 1000
fira landscape architecture and urban design