


Only figured dimensions are to be used. All dimensions to be checked on site.


Please note: Refer to 'type' of drawing below: planning drawings should only be treated as such.

Notes

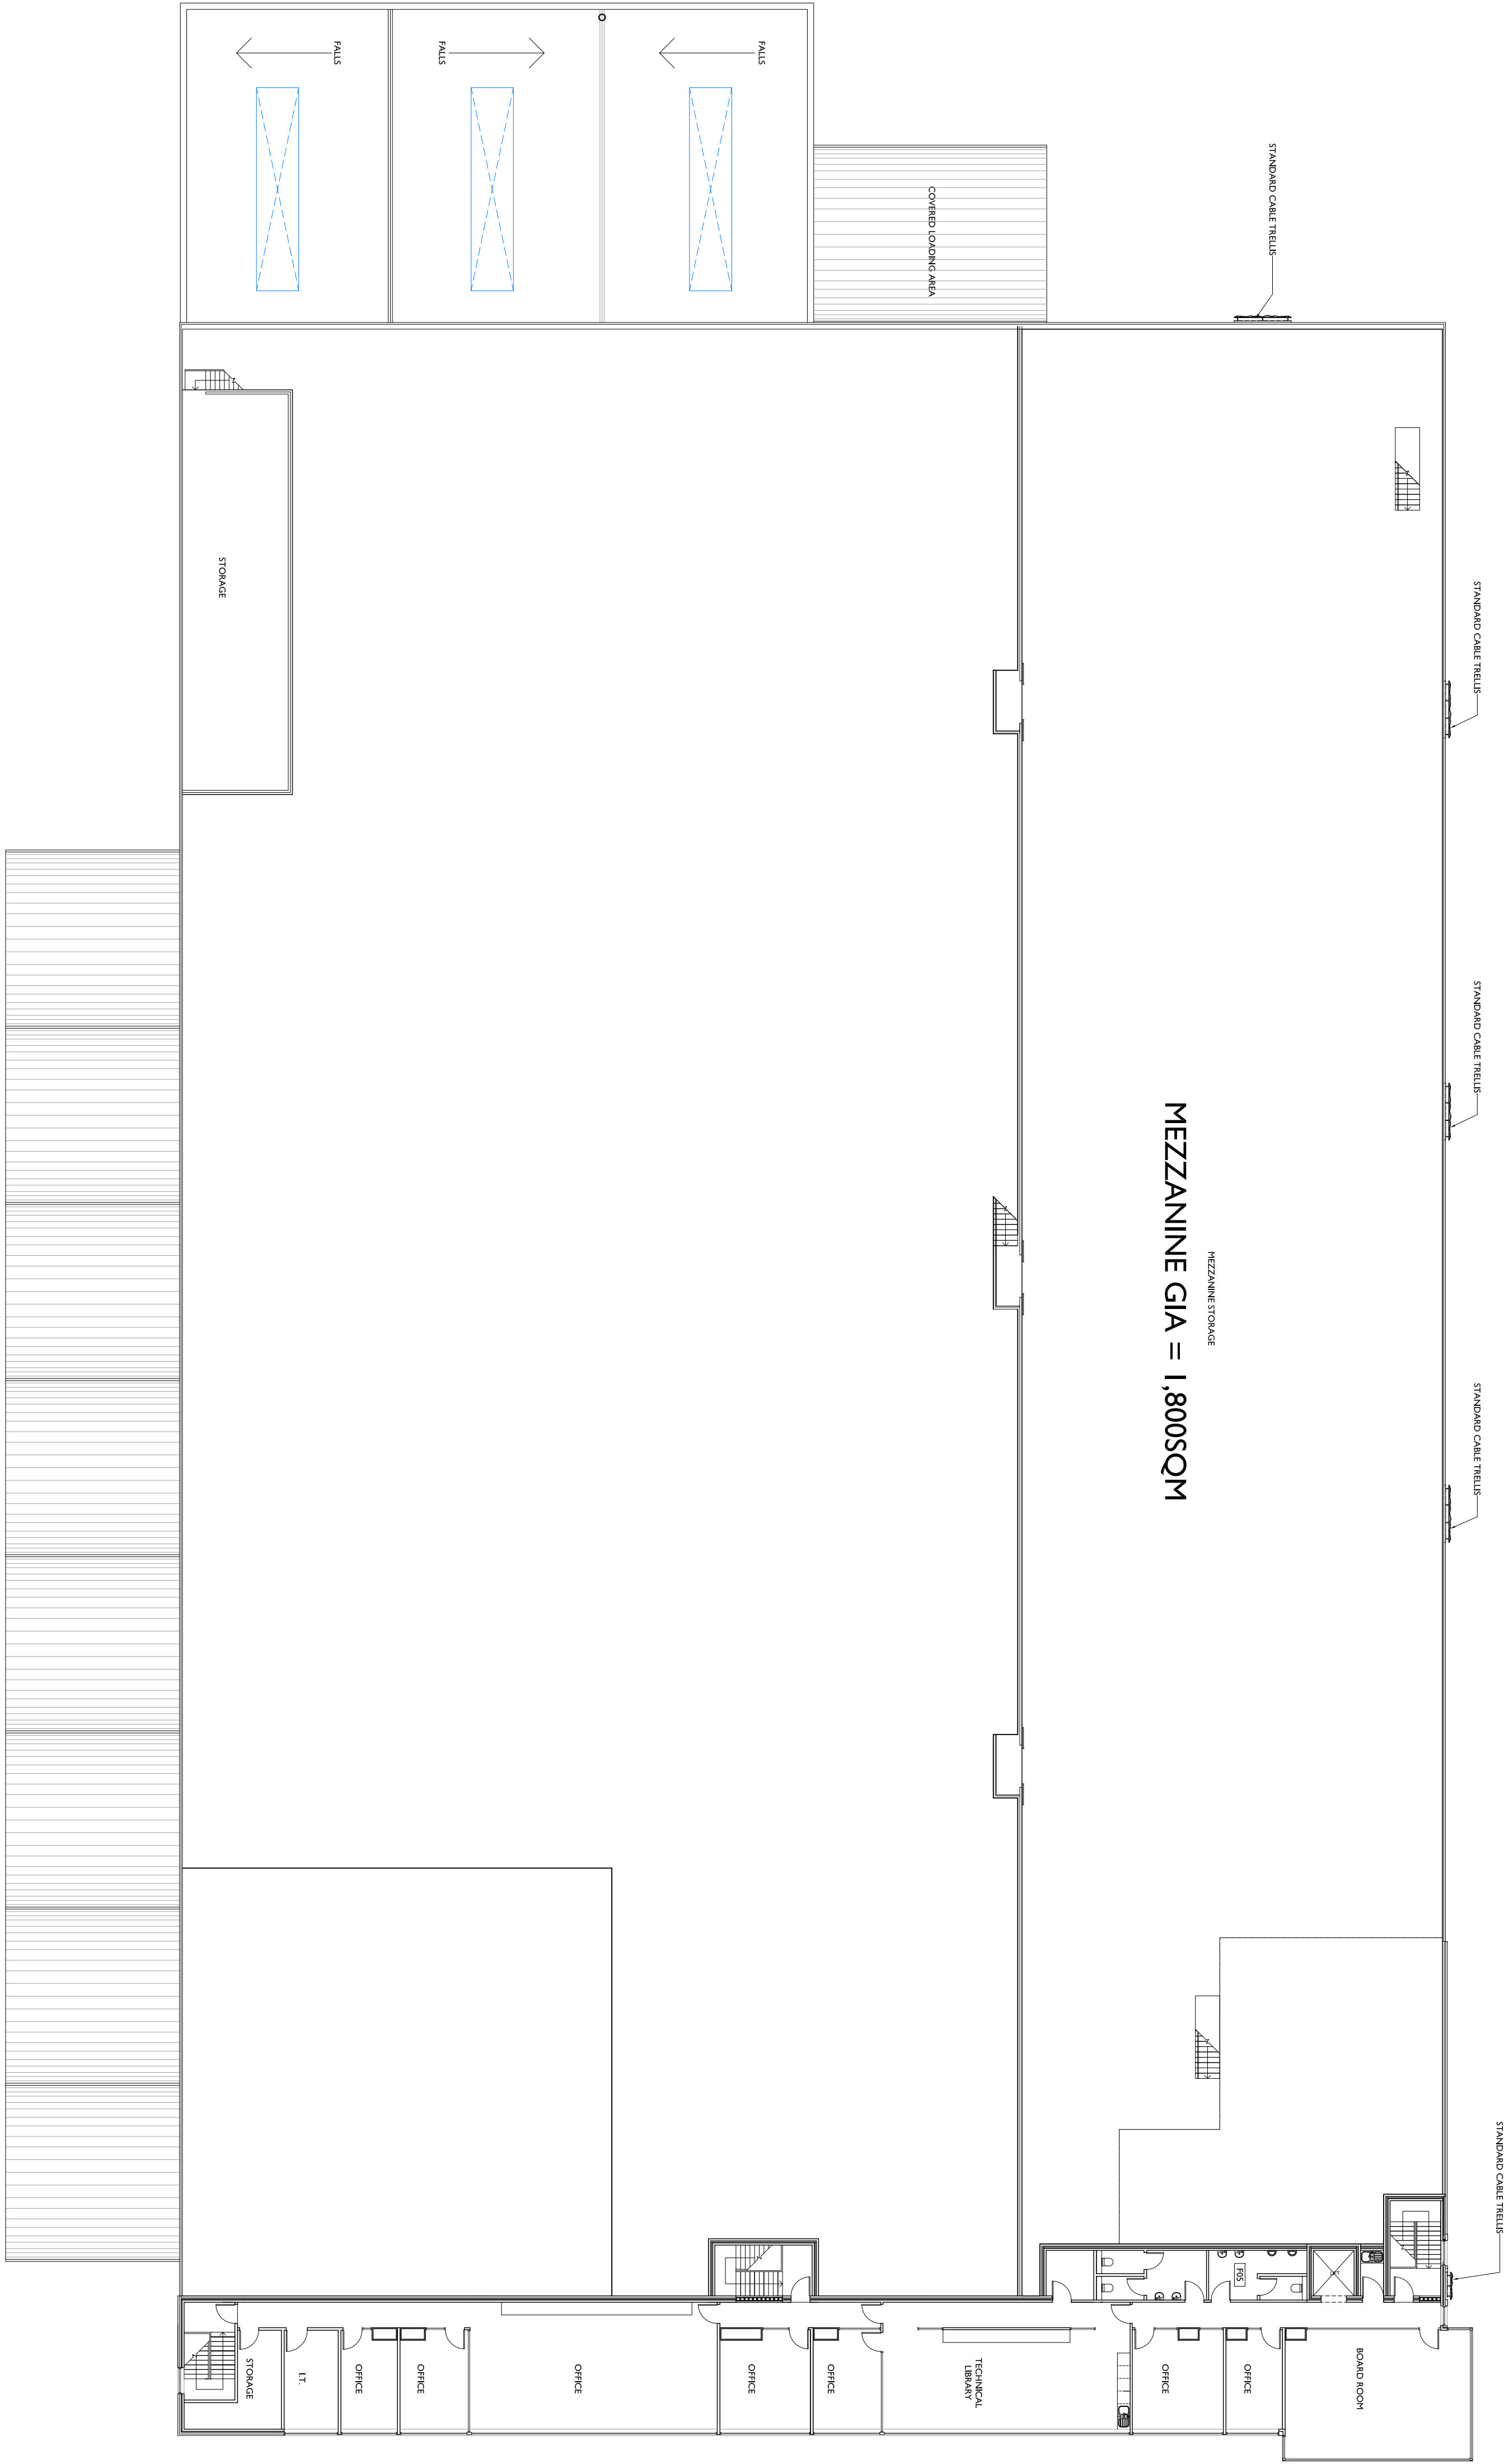

APPLICATION FOR DETAILED PLANNING CONDITIONS SIGN-OFF

REVISION

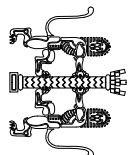

Liam Russell Architects

architecture and development

The studio, 2 Royal Leamington Spa, Leamington Spa, Warwickshire, CV32 3HT, UK
+44 (0)1927 551111
Liam Russell Architects Ltd registered in England and Wales 07388316

JOB		CHECKED
FARGRO AT THE VINERY		LIA
		BH
CLIENT	DATE	
FARGRO	08.14	
		SCALE
		1:200 @ A1
		1:400 @ A3
		REVISION
DRAWING		
PROPOSED FIRST FLOOR/MEZZANINE PLAN		NUMBER
CONDITION 2		07/44-C012

+01 Proposed first floor/mezzanine plan - scale 1:200 at A1

Scale in Meters

