


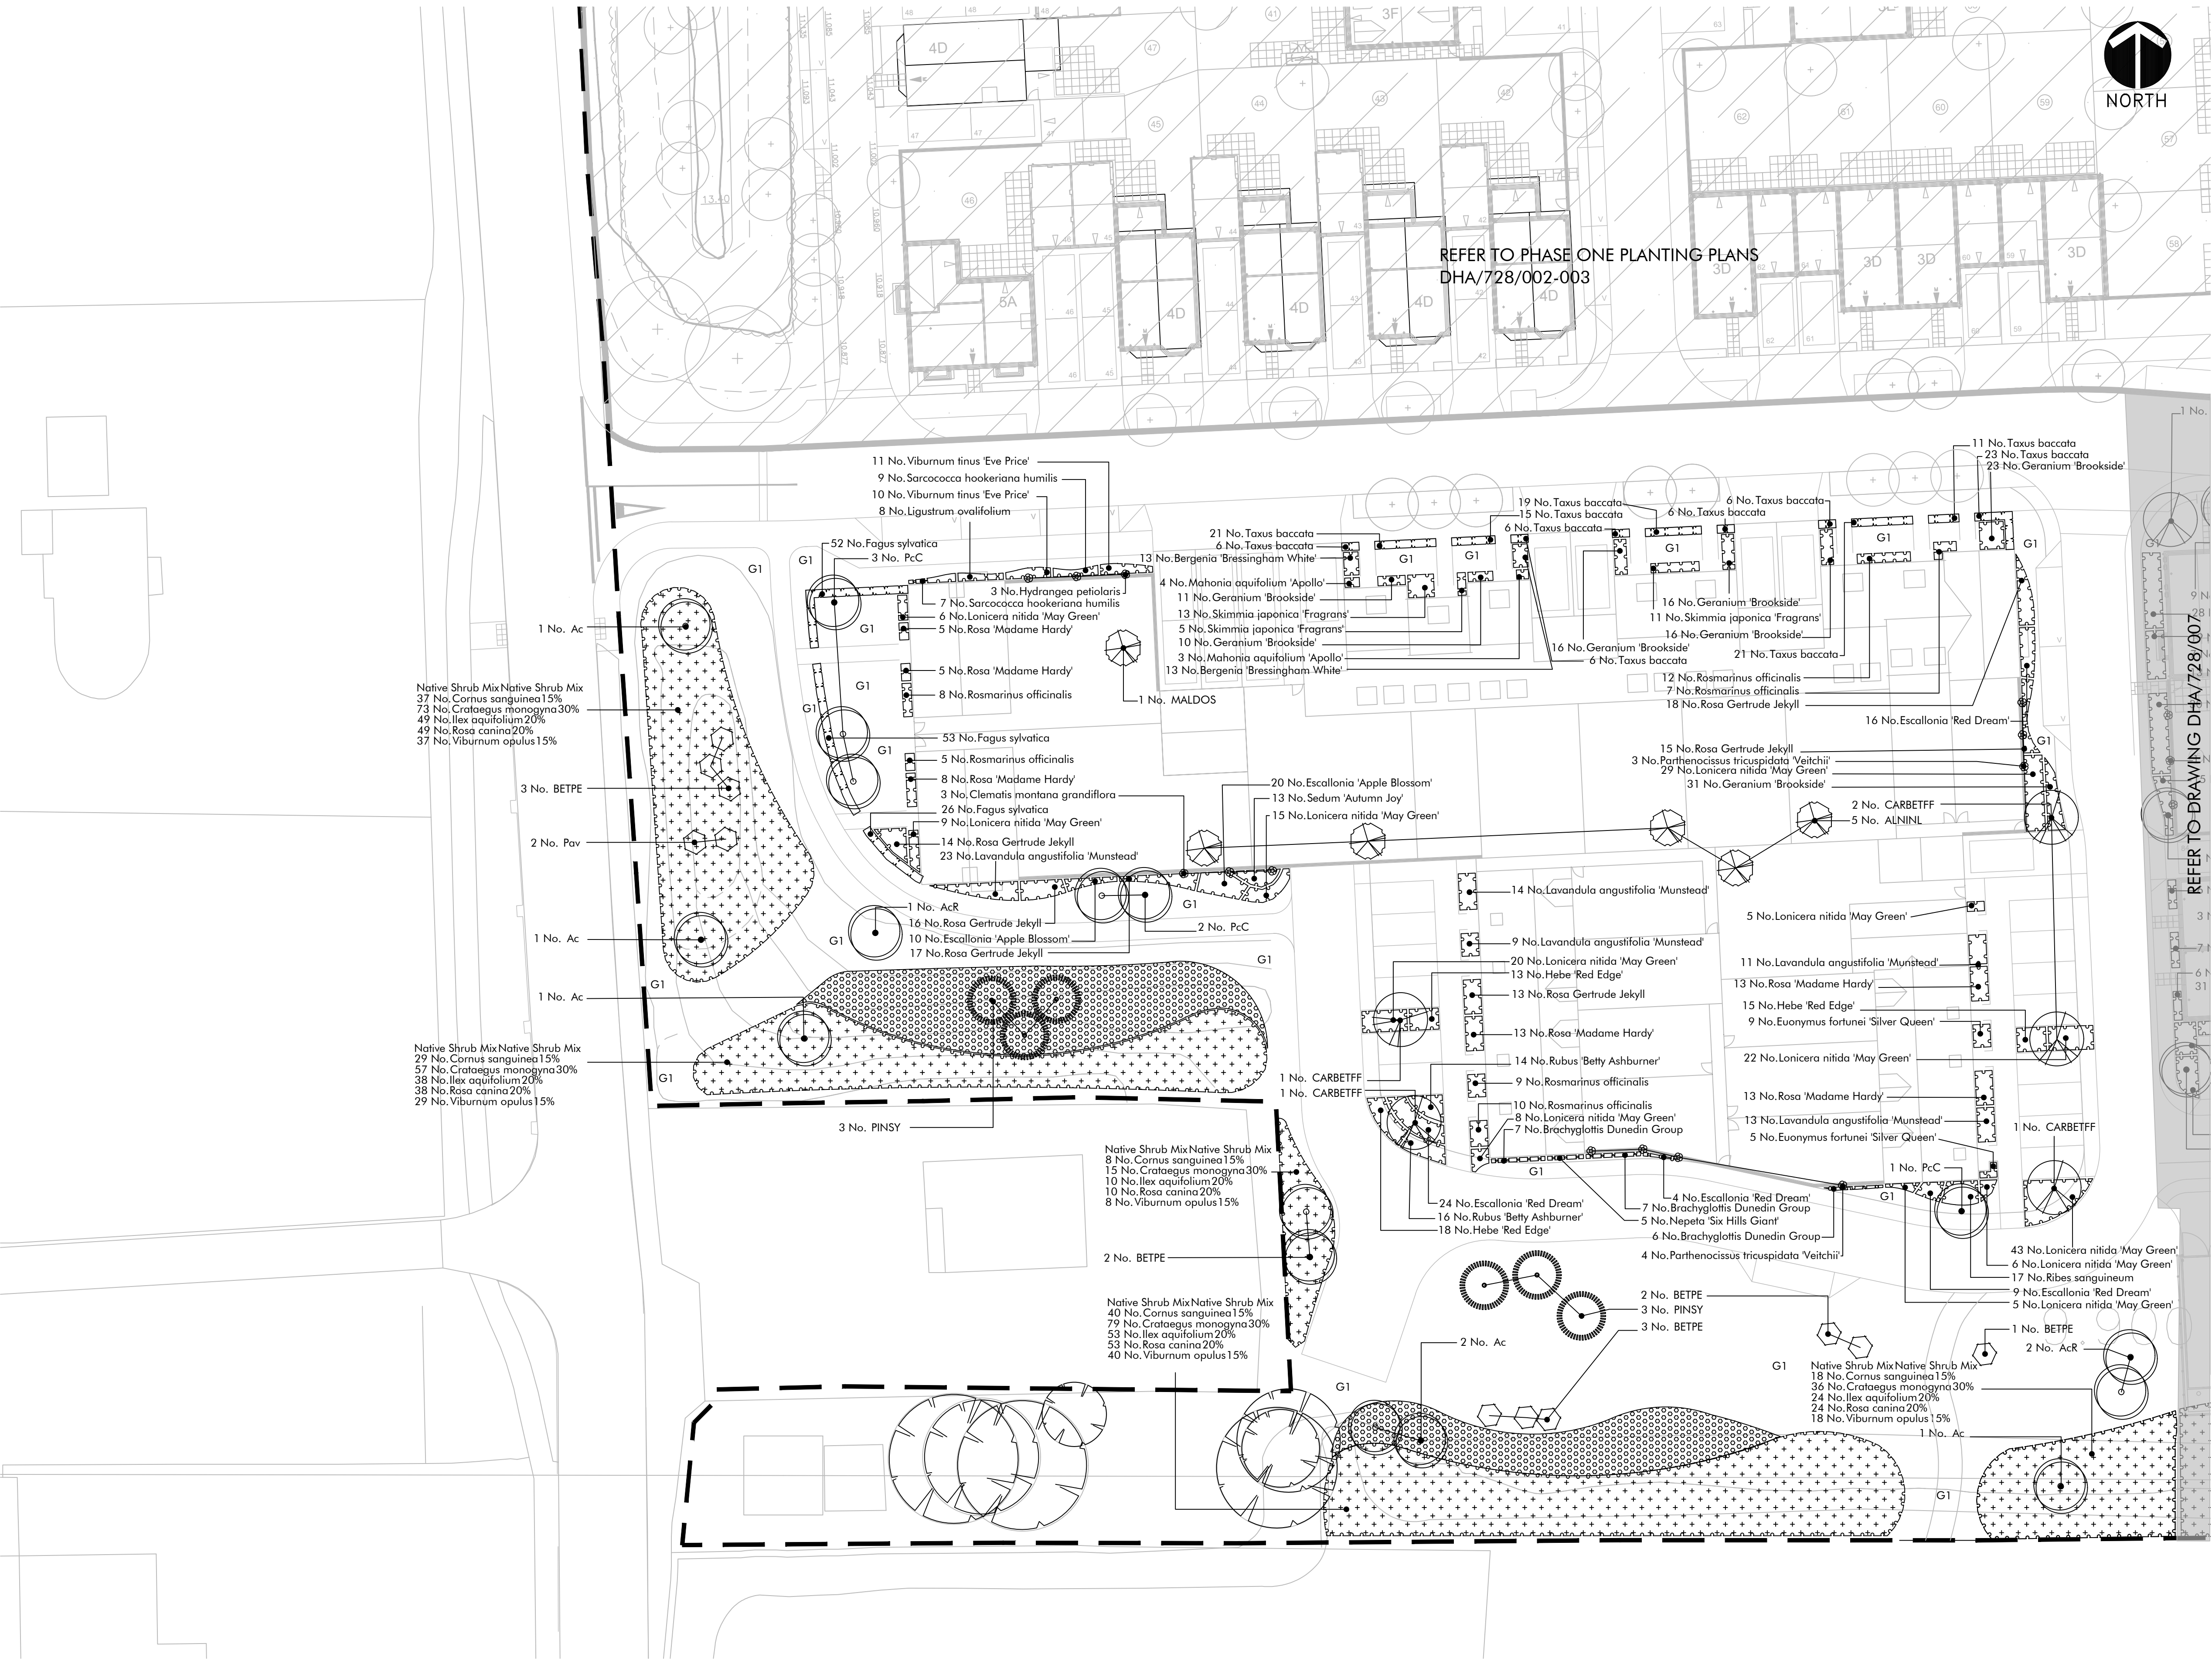

- KEY
- Existing Boundary Trees to be Retained
 - Semi Mature Trees (25-30cm girth)
 - Extra Heavy Standard Trees (18-20cm girth)
 - Heavy Standard Trees (14-16cm girth)
 - Light Standard Trees (6-8cm girth)
 - Feathered Trees
 - Conifer Trees
 - Ornamental, Ground Cover & Perennial Planting
 - Climbing Plants
 - Specimen Shrub/Tree
 - Mown Amenity Grass
Germinal A22 Seed Mix
 - Wildflower Meadow Seeding
Emorsgate EM7 Seed Mix
 - Wetland Meadow
Emorsgate EMB Seed Mix
 - Hedge
 - Native Shrub and Boundary Mixes
 - Boundary Line

- NOTES
- All roadside verges are to be mown amenity grass (Approximately 1.2m wide)
 - 1:3 maximum slope for mown grassed areas and wildflower meadow. Steeper slopes to be planted with native shrub mix.
 - This drawing is to be read in conjunction with the following:
 - CALA Landscape Levels South East drawing 263-SEL01
 - DHA/728/001 Landscape Masterplan.
 - DHA/728/011 Play Areas Planting Plans
 - DHA Soft Landscape Specification
 - OSP Architects Proposed Site Layout

HUSKISSON BROWN
associates

landscape architecture ■ urban design
expert witness ■ environmental planning

Huskinson Brown is the trading name of David Huskinson Associates Limited
17 Upper Grosvenor Road Turbridge Wells Kent TN1 2DU
Tel: 01892 327828 email: office@huskissonbrown.co.uk
www.huskissonbrown.co.uk


All dimensions to be checked on site

Client **CALA South Home Counties Limited**

Project **LAND AT ROUNDSTONE LANE**

Drawing **Phase Two Planting Plan**

Sheet 3 of 5		Scale: 1:250 @ A1	
Date	Drawing No.	Rev.	
05.08.16	DHA/728/006	B	
File location:			
P/728/Drawings/DHA/current/ DHA 004-009			

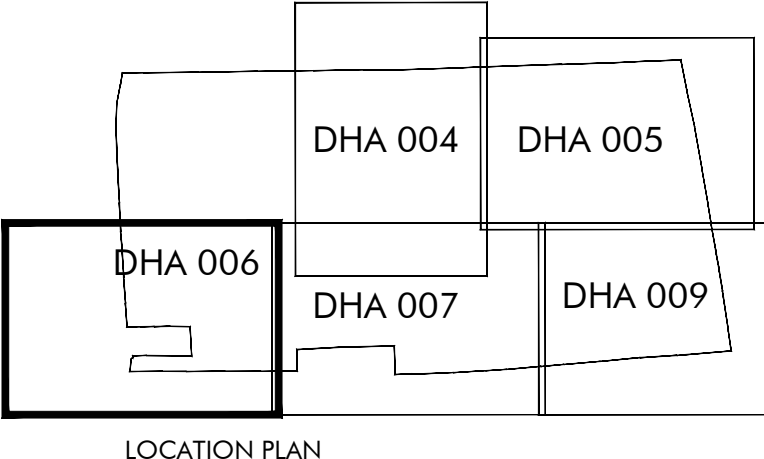

B	30.9.19	DW	Inclusion of footpath	NB	NB
A	11.8.17	LJ	For discharge of conditions	ARH	ARH
Rev.	Date	By	Description	Ckd	Aprd
Drawing Status: FOR PLANNING					