
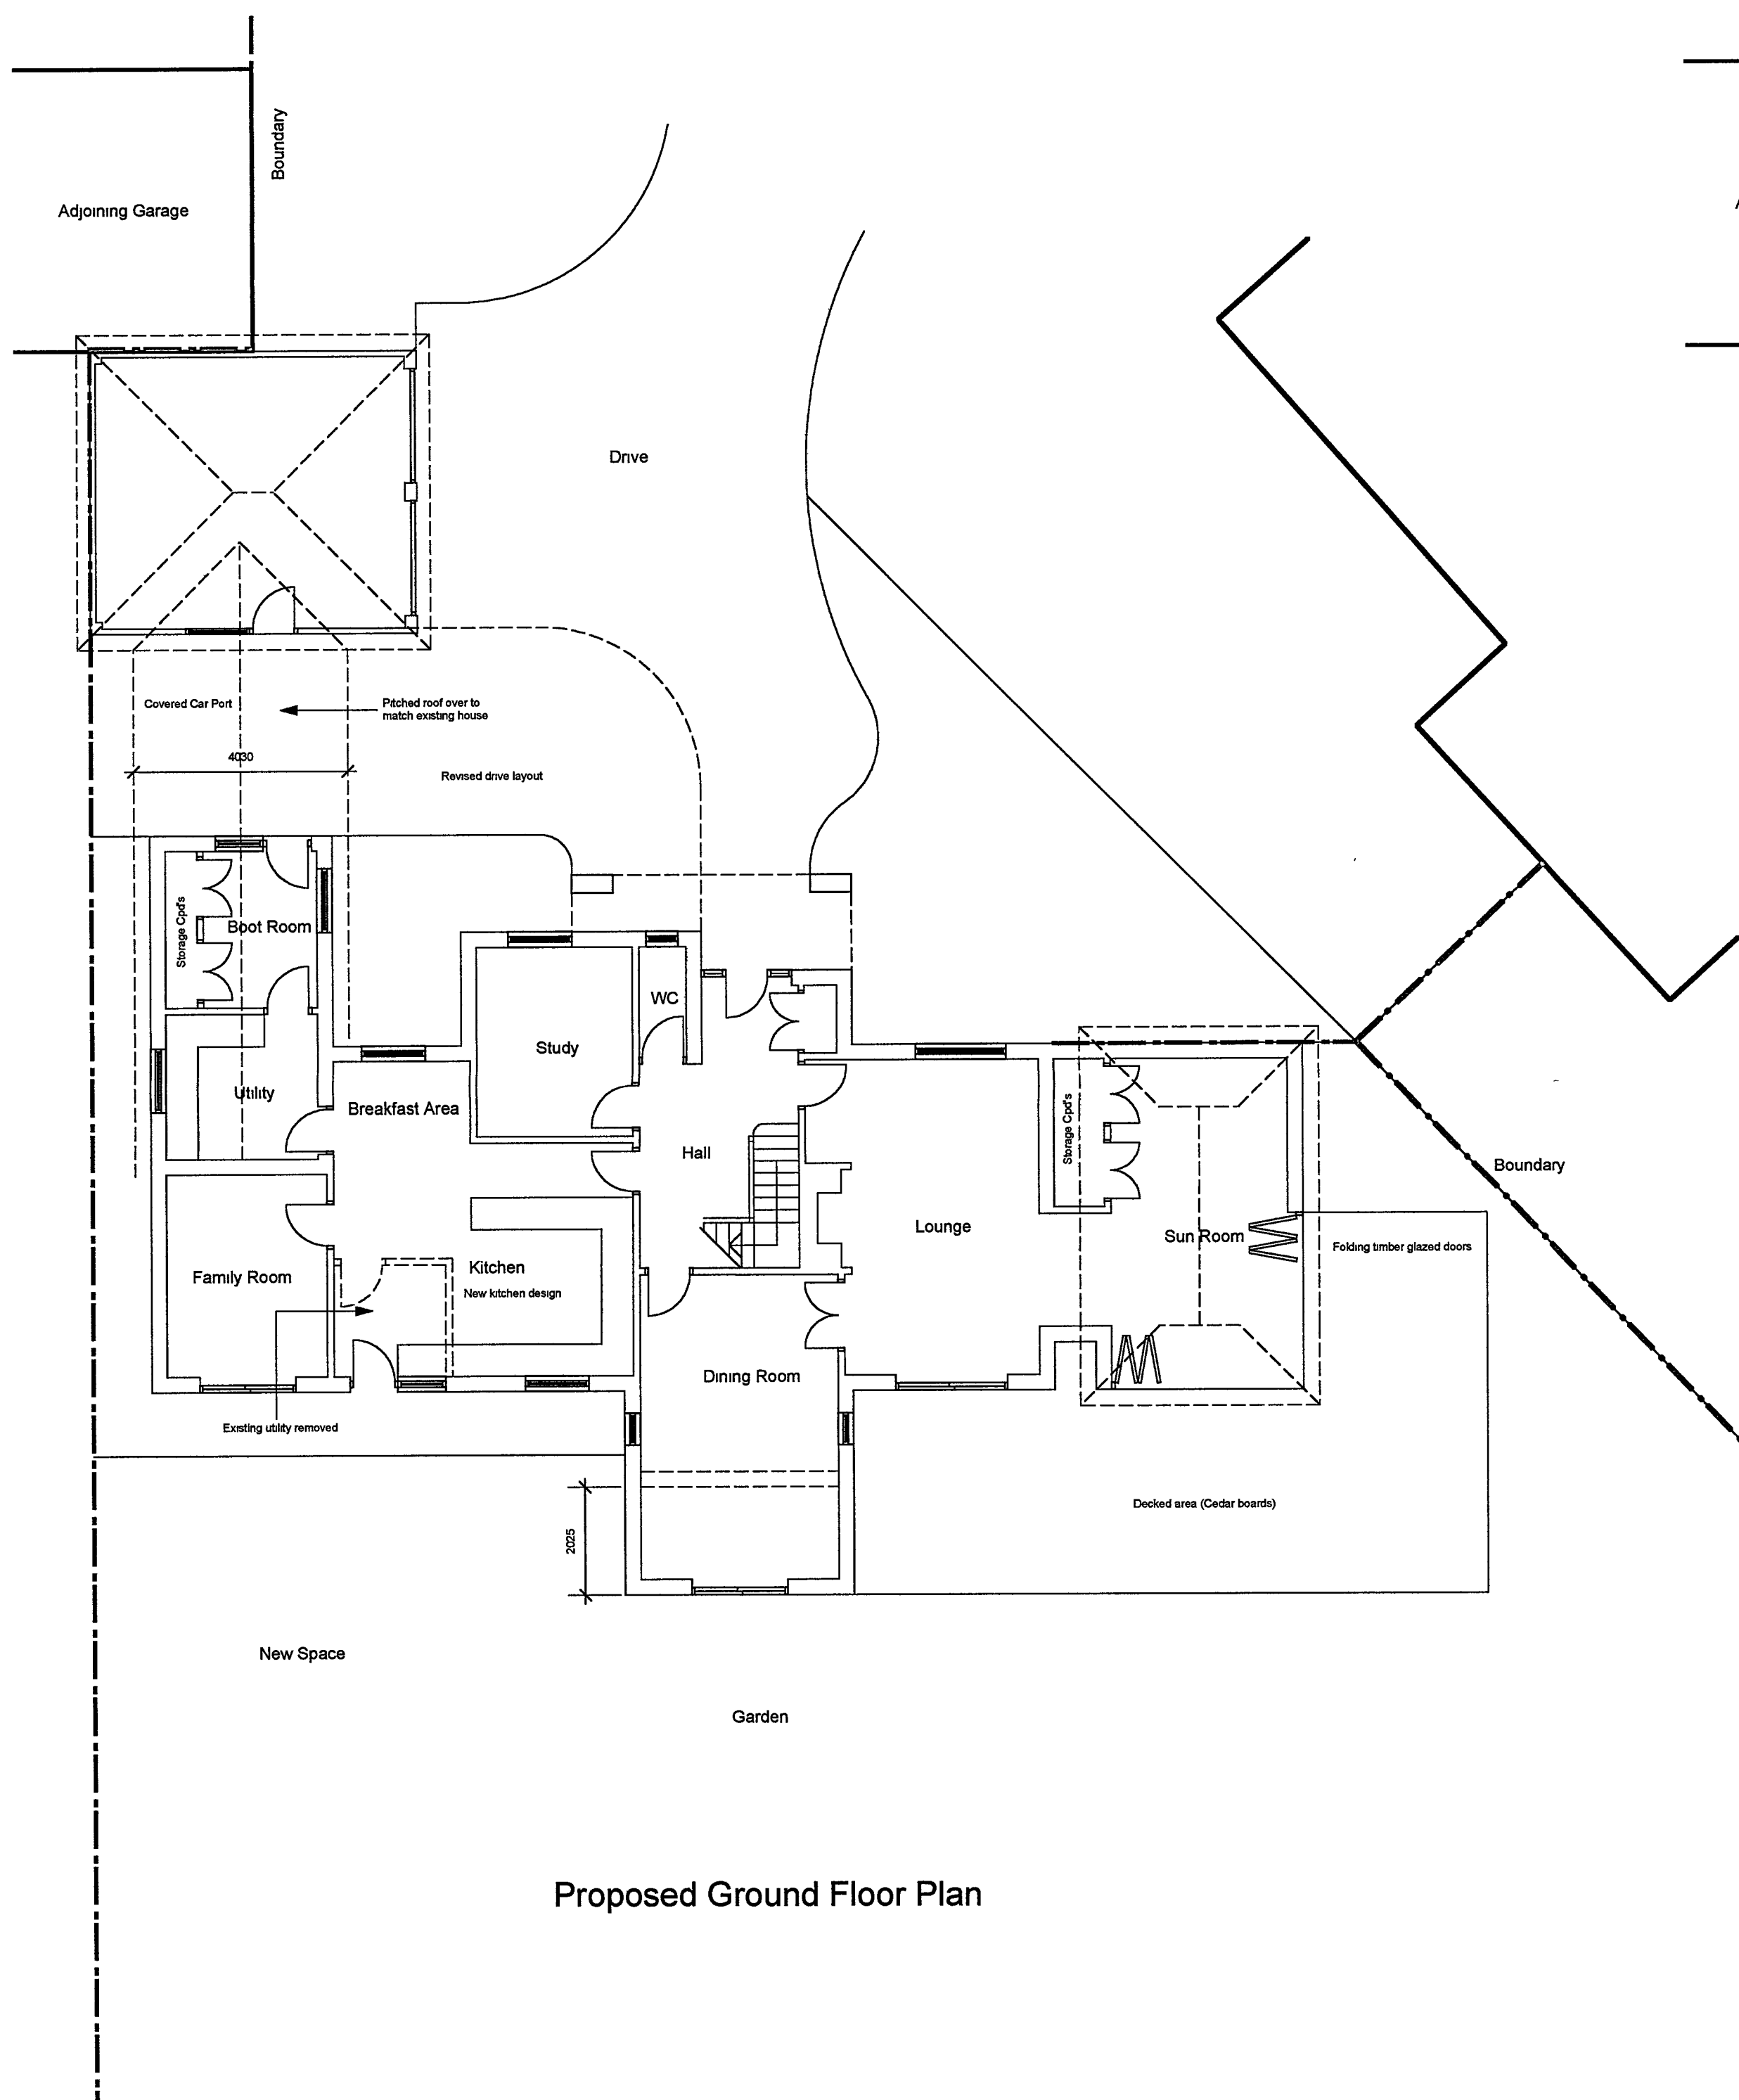


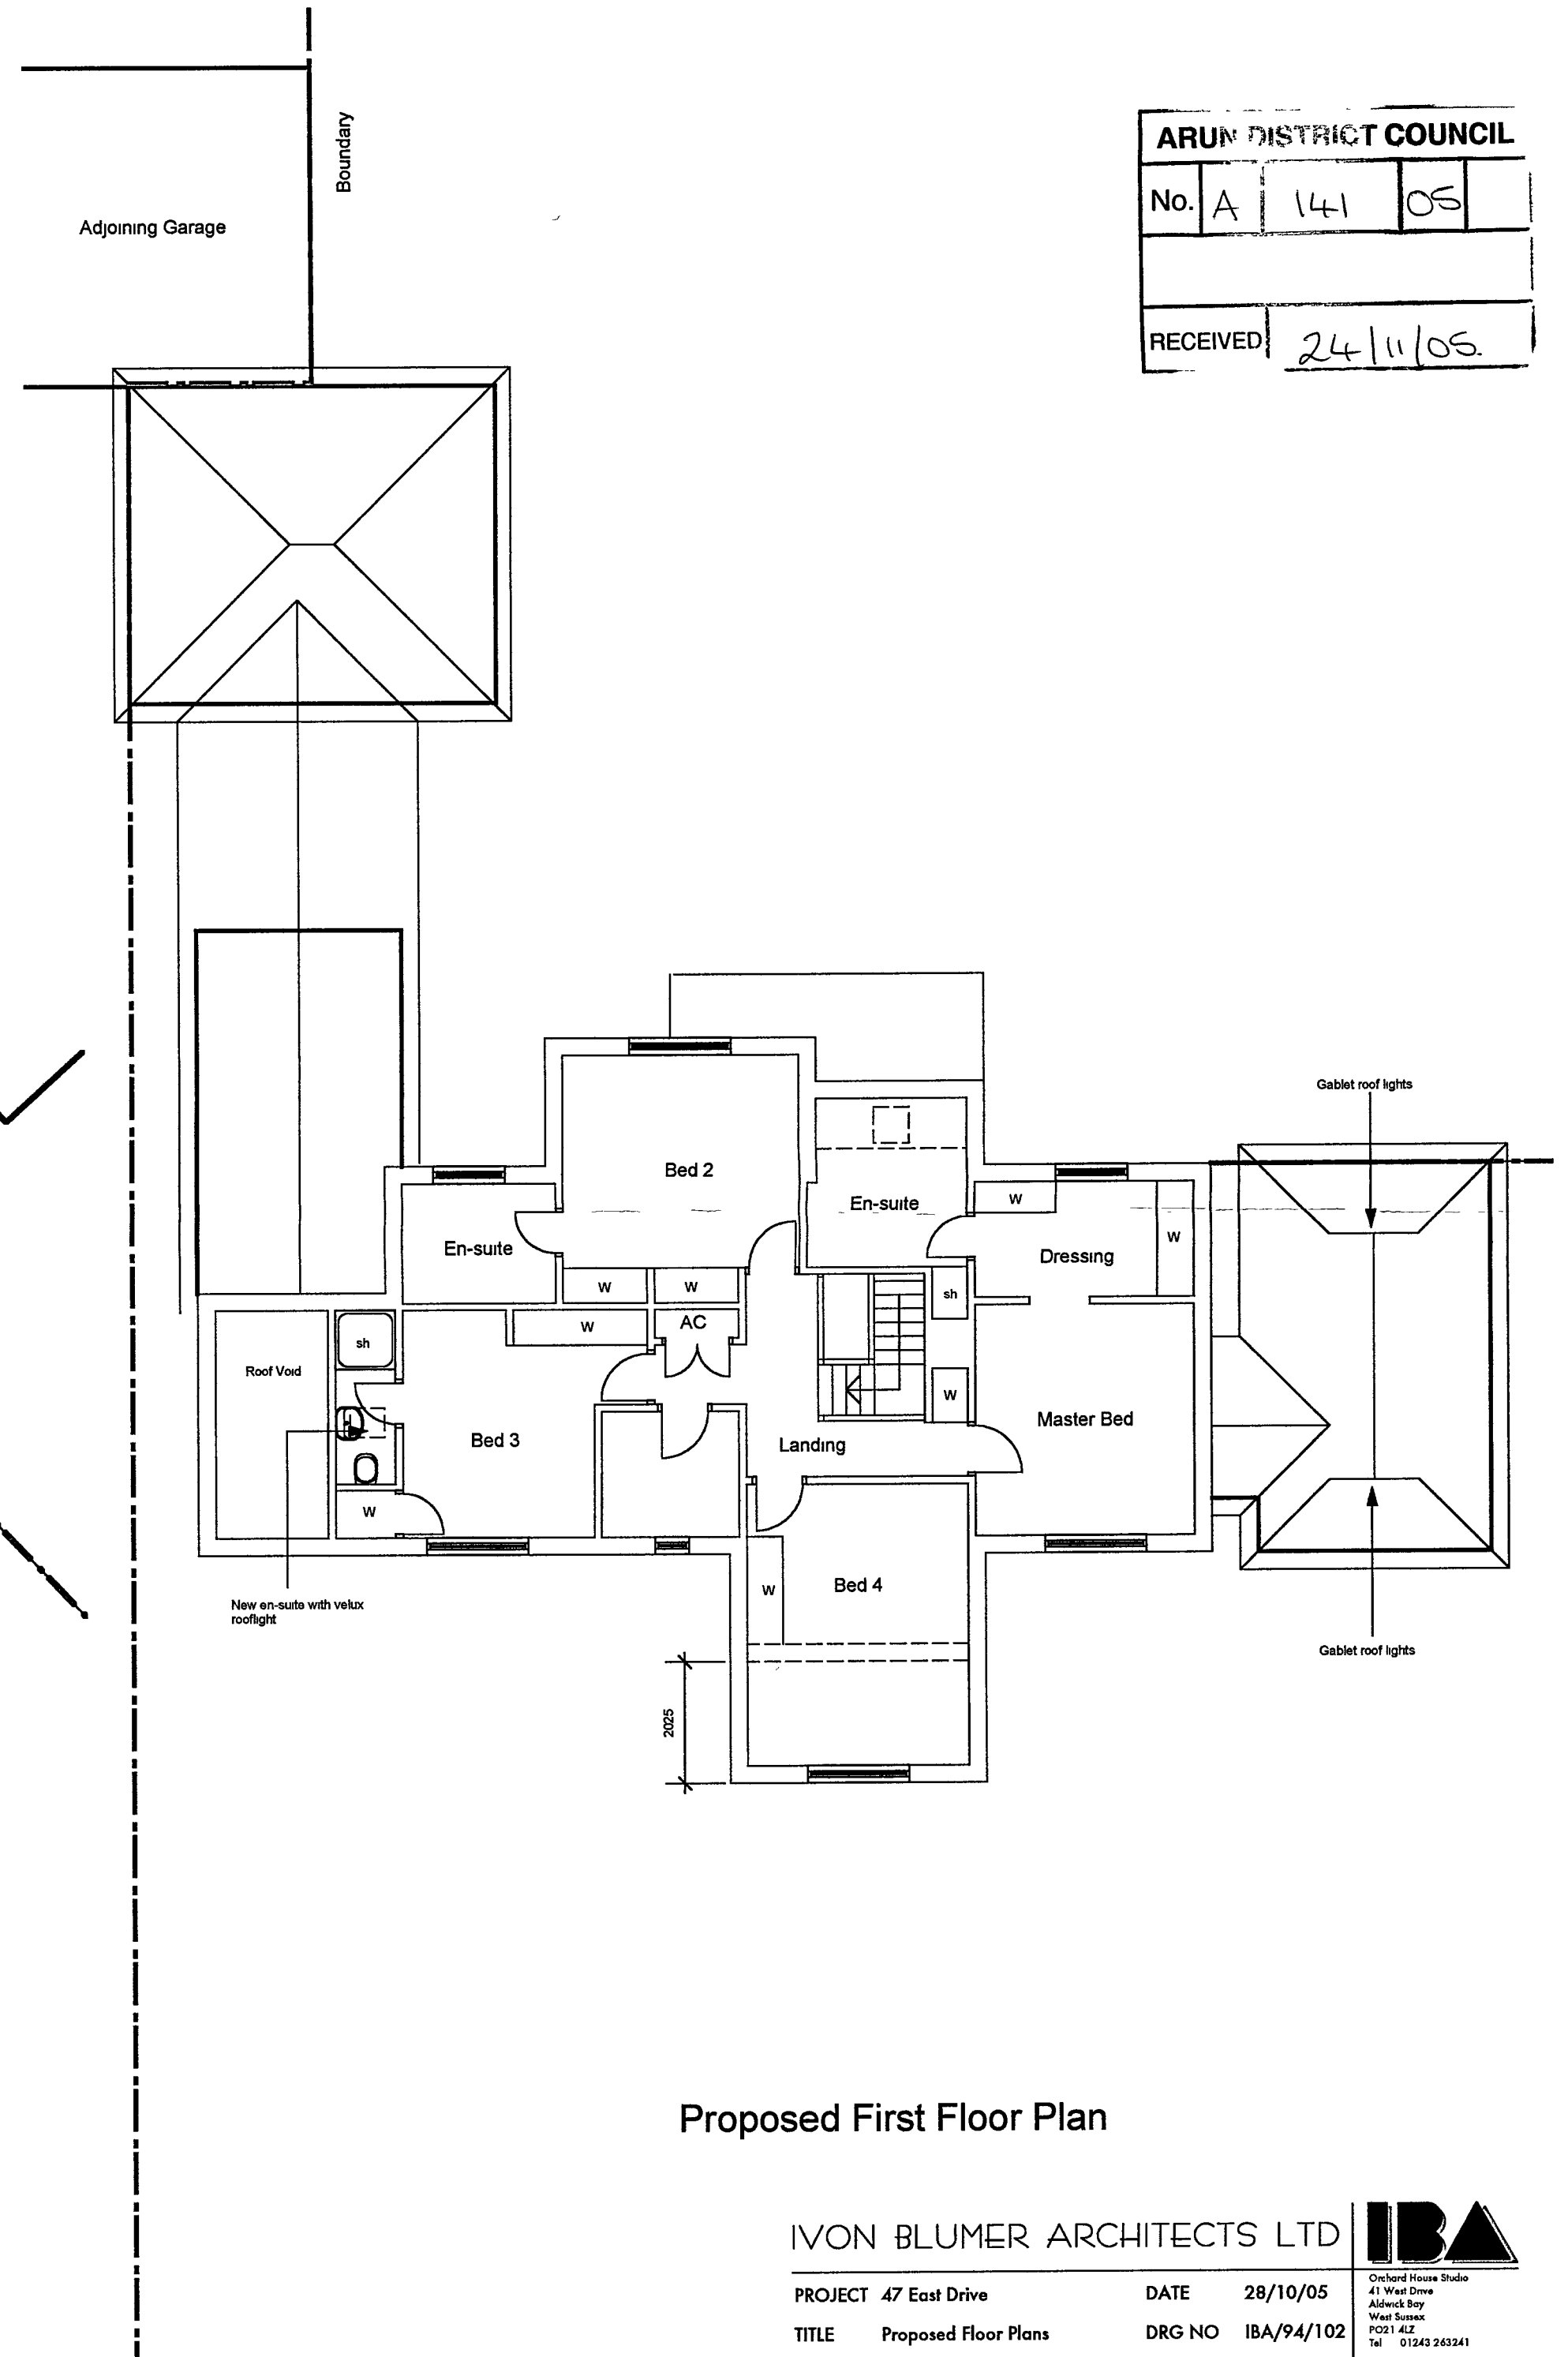

ARUN DISTRICT COUNCIL				
No.	A	141	05	
RECEIVED 24/11/05.				