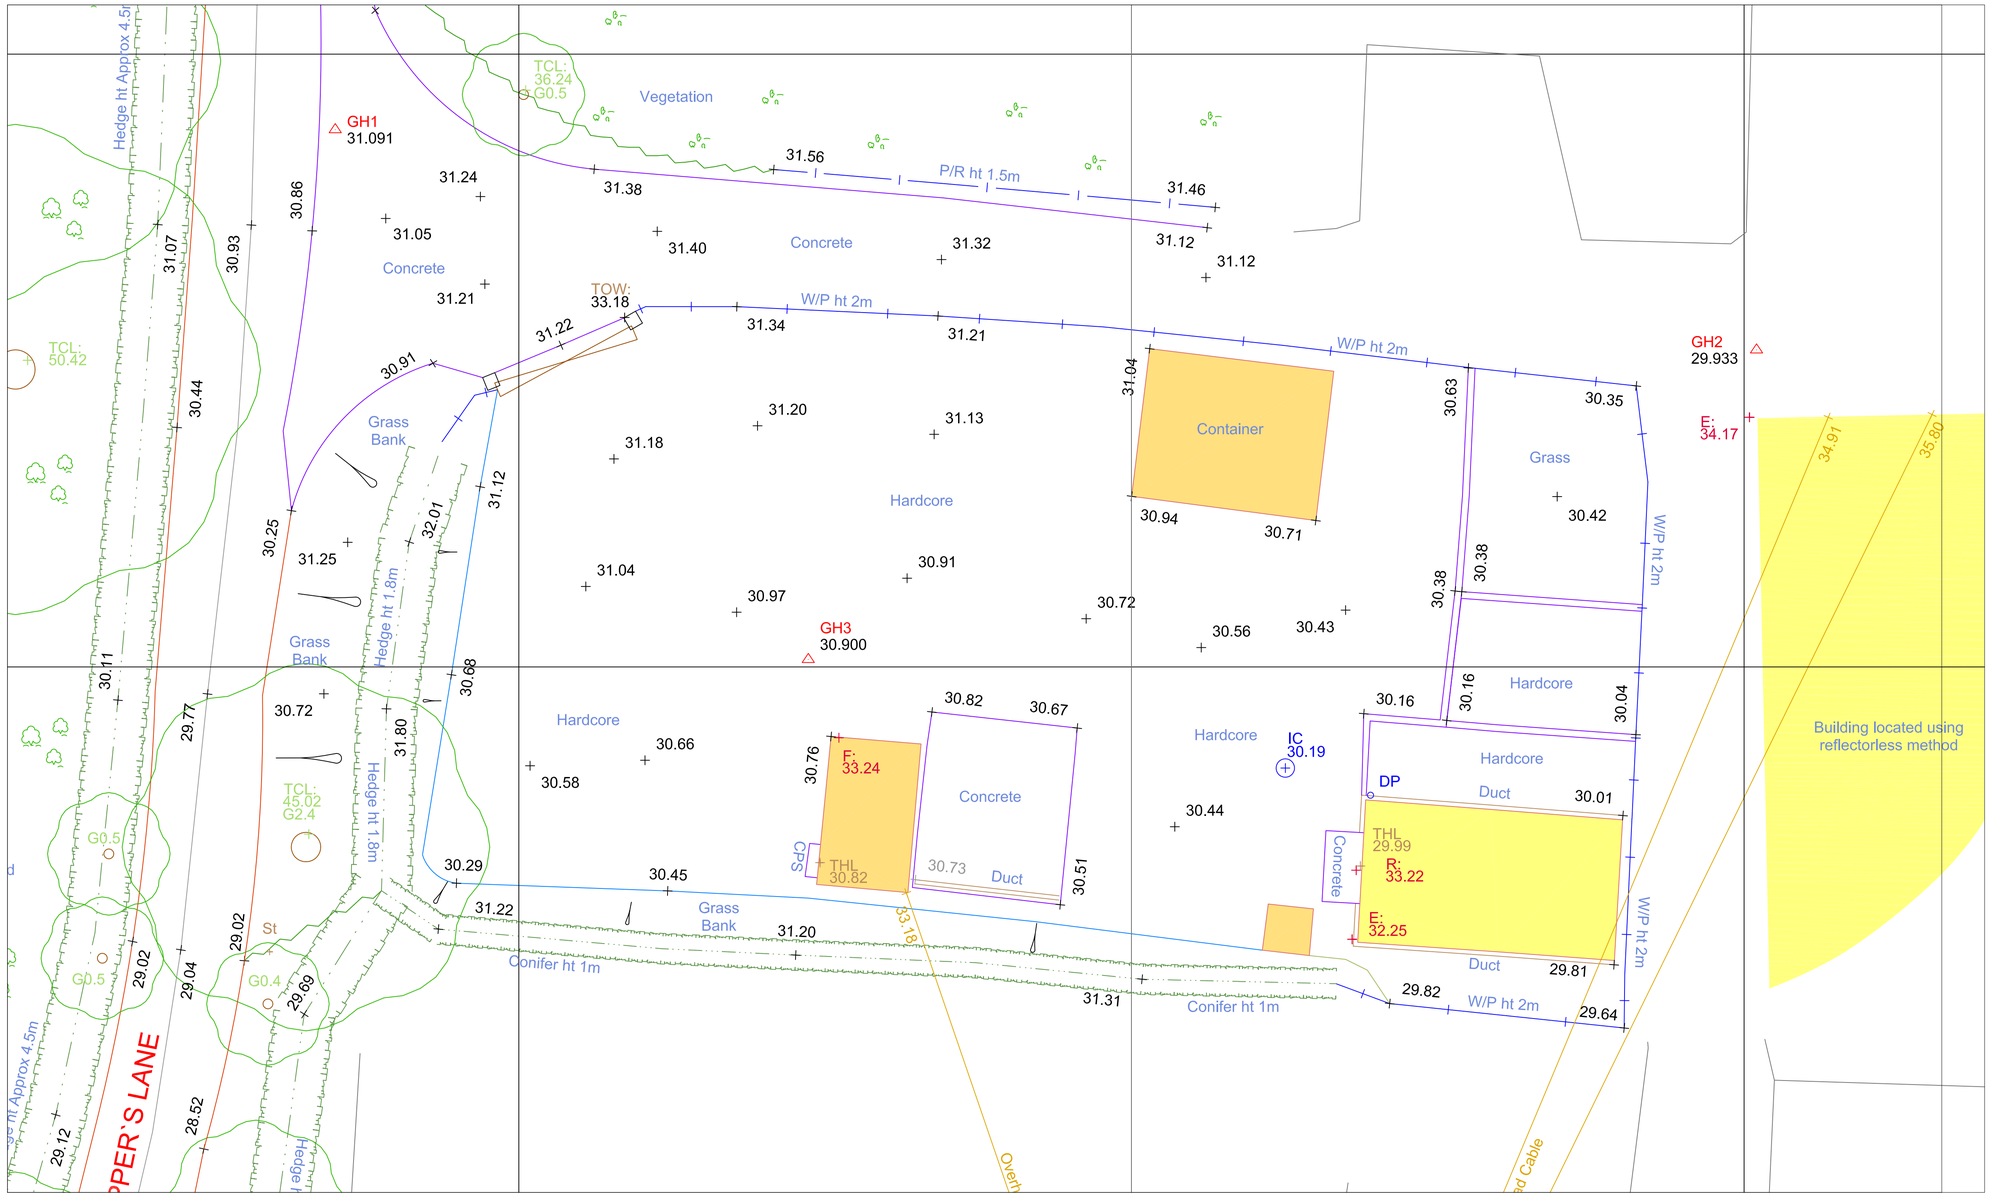


KEY:

Buildings	Overhead Cable	IC	Inspection chamber	Bo	Bollard		
Wall	Concrete edge	PInv	Pipe Invert	IB	Illuminated bollard		
Kerb line	Tarmac edge	Gy	Gully	Bin	Rubbish bin		
Line marking	Grass verge	Bg	Back gully	Vp	Vent pipe		
Drop kerb	Canopy/Overhang	Dp	Down pipe	Grl	Ground light		
Centre line	Verge	Pipe	Pipe above ground	Lbox	Letter box		
1	Station and Name	MH	Manhole	Ldr	Ladder		
100.000	Station Level	WL	Water level	Sty	Stile		
	Tree / Bush / Sapling	Fl	Flood light	IFL	Internal floor level		
	Area of Undergrowth	Lp	Lamp post	THL	Threshold level		
	Woodland	Tp	Telegraph post	Sp	Sign post		
R:	Ridge Level	Ep	Electricity post	TH	Trialhole		
E:	Eaves Level	Tl	Traffic light	BH	Borehole		
F:	Flat Roof Level	Bus	Bus stop	ELC	Electric		
	Gate	Sv	Stop valve	BT	British Telecom		
Fence types:		St	Stop tap	C'box	Control box		
IW	Interwoven	Er	Earth rod	TT	Tactile		
IR	Iron Railings	Wm	Water meter	BP	Brick paved		
WM	Wire Mesh	Gas	Gas valve	CPS	Concrete paving slabs		
P/R	Post & Rail	Av	Air valve	CVR	Cover		
P/W	Post & Wire	ICU	Undentified Inspection	IC	Inspection chamber		
CL	Chain Link	Wo	Wash out	R/wall	Retaining wall		
W/P	Wooden Panels	Re	Rodding eye	UTL	Unable to lift		
C/P	Concrete Panels	BB	Bellisha beacon	TCL	Tree canopy level		
S/P	Steel Palisade	CTV	Cable tv	G:	Girth		
		Mkr	Marker post	MG	Multi girth		
		Gmkr	Gas marker post	Stmp	Tree Stump		
		So	Soffit	CL:	Cover level		
				IL:	Invert level		

REV	NOTES	BY	DATE

TDA
CANNA STUDIO
LLANGAN
VALE OF GLAMORGAN
CF35 5DR
TEL: 01446 771250

TDA
Environment ı Landscape ı Design

CLIENT
MR G. LISTER

DRAWING NUMBER	SCALE
TDA.2315.02	1:100@ A1
DRAWN	DATE
RhC	JULY 2017

PROJECT
CHANGE OF USE OF LAND AT BARN FARM, DAPPERS LANE, ANGMERING, BN16 4EN

DRAWING TITLE
EXISTING SITE LAYOUT

ARUN DISTRICT COUNCIL AUG/2015PL