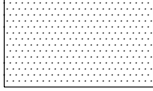


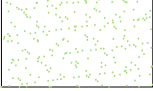


KEY:

HARD LANDSCAPE KEY:

-  EXISTING CONCRETE SURFACES TO BE RETAINED
-  EXISTING GRAVEL YARD TO BE RETAINED

SOFT LANDSCAPE KEY:

-  EXISTING TREES TO BE RETAINED
-  EXISTING HEDGEROWS TO BE RETAINED
-  EXISTING NON-NATIVE HEDGEROWS TO BE REMOVED
-  EXISTING GRASS AREAS RETAINED
(Existing grass areas to be kept short by regular mowing)
-  PROPOSED TREE PLANTING
(Refer to plant schedule for species/densities)
-  PROPOSED NATIVE UNDERSTOREY PLANTING
(Refer to plant schedule for species/densities)

Adjacent unit
used as
fruit & veg
wholesalers

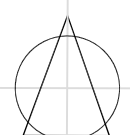
PLANT SCHEDULE

TREE PLANTING

ABBREV	SPECIES & (% in mix)	DENSITY	HEIGHT/GIRTH (cm)	ROOT COND.	POT SIZE	TOTAL
Ac	Acer campestre (Fthd) (50%)	As Plan	200-250 (h)	ROOTBALLED	--	--
Qr	Quercus robur (Std) (50%)	As Plan	12-14 (g)	ROOTBALLED	--	--

NATIVE UNDERSTOREY PLANTING

ABBREV	SPECIES	DENSITY	HEIGHT (cm)	ROOT COND.	POT SIZE	TOTAL
As Key	Acer campestre (10%)	2 sq/m	60-80 (h)	BARE ROOT	--	--
	Corylus avellana (10%)		60-80 (h)	BARE ROOT	--	--
	Crataegus monogyna (30%)		60-80 (h)	BARE ROOT	--	--
	Ilex aquifolium (20%)		60-80 (h)	BARE ROOT	--	--
	Prunus spinosa (30%)		--	--	CON-P9	--

REV	NOTES	BY	DATE		
TDA CANNA STUDIO LLANGAN VALE OF GLAMORGAN CF35 5DR TEL: 01446 771250  Environment • Landscape • Design					
CLIENT		MR G. LISTER			
DRAWING NUMBER	SCALE				
TDA.2315.03	1:100@ A1				
DRAWN	DATE	PROJECT			
RhC	JULY 2017				
CHANGE OF USE OF LAND AT BARN FARM, DAPPERS LANE, ANGMERING, BN16 4EN					
DRAWING TITLE					
PROPOSED SITE LAYOUT & DETAILED LANDSCAPE SCHEME					