
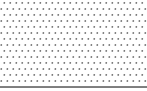


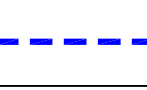

KEY:


HARD LANDSCAPE KEY:

-  EXISTING CONCRETE SURFACES TO BE RETAINED
-  EXISTING GRAVEL YARD TO BE RETAINED

-  EXISTING 2.0M HIGH TIMBER FENCING TO BE ETAINED
-  PROPOSED 1.2 M HIGH POST & RAIL TIMBER FENCES

SOFT LANDSCAPE KEY:

-  EXISTING TREES TO BE RETAINED
-  EXISTING HEDGEROWS TO BE RETAINED
-  EXISTING NON-NATIVE HEDGEROWS TO BE REMOVED

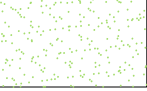-  EXISTING GRASS AREAS RETAINED
(Existing grass areas to be kept short by regular mowing)
-  PROPOSED TREE PLANTING
(Refer to plant schedule for species/densities)
-  PROPOSED NATIVE UNDERSTOREY PLANTING
(Refer to plant schedule for species/densities)

PLANT SCHEDULE

TREE PLANTING

ABBREV	SPECIES & (% in mix)	DENSITY	HEIGHT/GIRTH (cm)	ROOT COND.	POT SIZE	TOTAL
Ac	Acer campestre (Fthd) (50%)	As Plan	200-250 (h)	ROOTBALLED	--	--
Qr	Quercus robur (Std) (50%)	As Plan	12-14 (g)	ROOTBALLED	--	--

NATIVE UNDERSTOREY PLANTING

ABBREV	SPECIES	DENSITY	HEIGHT (cm)	ROOT COND.	POT SIZE	TOTAL
As Key	Acer campestre (10%)	2 sq/m	60-80 (h)	BARE ROOT	--	--
	Corylus avellana (10%)		60-80 (h)	BARE ROOT	--	--
	Crataegus monogyna (30%)		60-80 (h)	BARE ROOT	--	--
	Ilex aquifolium (20%)		60-80 (h)	BARE ROOT	--	--
	Prunus spinosa (30%)		--	--	CON-P9	--

A	Drawing scale amended to 1:200 as requested by LPA	RhC	04.09.17
REV	NOTES	BY	DATE

TDA
CANNA STUDIO
LLANGAN
VALE OF GLAMORGAN
CF35 5DR
TEL: 01446 771250


Environment • Landscape • Design

CLIENT

MR G. LISTER

DRAWING NUMBER
TDA.2315.03

SCALE
1:200@ A1

DRAWN
RhC

DATE
JULY 2017

PROJECT

CHANGE OF USE OF LAND AT BARN FARM,
DAPPERS LANE, ANGMERING, BN16 4EN

DRAWING TITLE

PROPOSED SITE LAYOUT & DETAILED
LANDSCAPE SCHEME

APRIL 2017