



KEY:

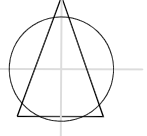
HARD LANDSCAPE KEY:

- EXISTING CONCRETE SURFACES TO BE RETAINED
- EXISTING GRAVEL YARD TO BE RETAINED
- EXISTING 2.0M HIGH TIMBER FENCING TO BE RETAINED

SOFT LANDSCAPE KEY:

- EXISTING TREES TO BE RETAINED
- EXISTING HEDGEROWS TO BE RETAINED
- EXISTING GRASS AREAS RETAINED
(Existing grass areas to be kept short by regular mowing)

D	Thickness of line indicating existing 2.0m high timber fencing to be retained increased on plan.	RhC	28.04.18
C	Car parking layout added to drawing	RhC	24.04.18
B	Existing planting shown for retention as requested by LPA.	RhC	24.04.18
A	Drawing scale amended to 1:200 as requested by LPA	RhC	04.09.17
REV	NOTES	BY	DATE

TDA CANNA STUDIO LLANGAN VALE OF GLAMORGAN CF35 5DR TEL: 01446 771250		 Environment • Landscape • Design	
CLIENT		MR G. LISTER	
DRAWING NUMBER	SCALE		
TDA.2315.03	1:200@ A1		
DRAWN	DATE	PROJECT CHANGE OF USE OF LAND AT BARN FARM, DAPPERS LANE, ANGMERING, BN16 4EN	
RhC	JULY 2017		
DRAWING TITLE		PROPOSED SITE LAYOUT & DETAILED LANDSCAPE SCHEME	