

2

Beechdown Arboriculture Limited

Club Cottage, Slindon, Arundel, W. Sussex BN18 0RP
Tel - 01243 814740 Email - jonathan.rodwell@beechdown.com

**St. Margaret's Court
Appendix 5 - tree survey plan**


SCALE: 1:500 DATE: 29/09/2014
Beechdown ref: B0094/14
St. Margaret's Court - tree survey - September 2014
Plan Technology Services Ltd. Email info@plan-technology.co.uk
Map based on Ordnance Survey Mastermap or 1:25000 MB-lands data
with the permission of the Controller of HMSO. © Crown Copyright 2014



ARUNDEL ROAD

1 to 37

St
Margaret's
Court

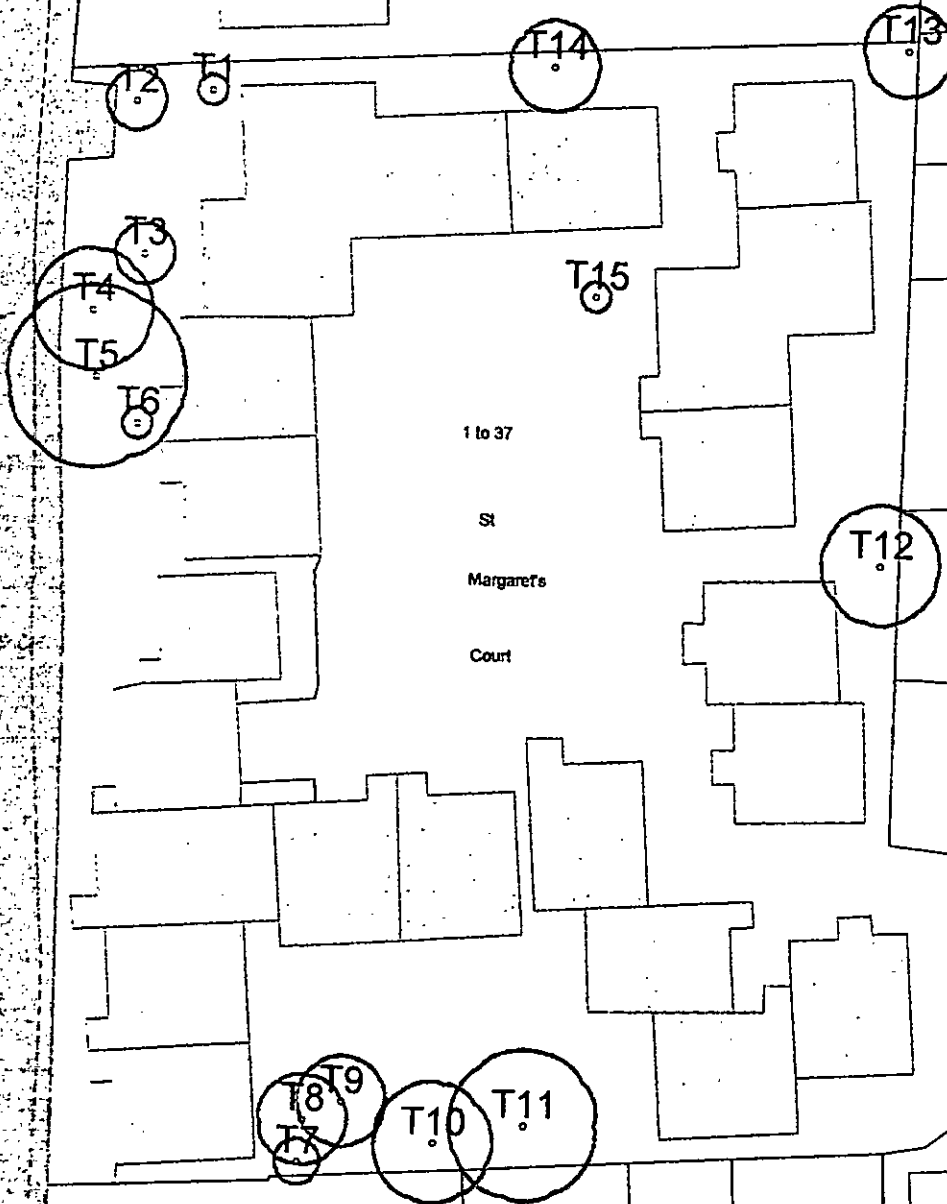



Beechdown Arboriculture Ltd

Club Cottage, Top Road

Slindon

Arundel

West Sussex

BN18 0RP

Phone: 01243 814740

Mobile: 07941 156492

jonathan.rodwell@beechdown.com

Tree Survey Re-Inspection Due Dates

Tree Ref			Previous Insp	Re-Insp Due
T1	Ashleaf Maple	<i>Acer negundo</i>	20/08/2014	20/08/2016
T2	Lawson Cypress	<i>Chamaecyparis lawsoniana</i>	20/08/2014	20/08/2016
T3	Lawson Cypress	<i>Chamaecyparis lawsoniana</i>	20/08/2014	20/08/2016
T4	Atlas Cedar	<i>Cedrus atlantica</i>	20/08/2014	20/08/2016
~~T5~~	~~Norway Maple~~	~~<i>Acer platanoides</i>~~	~~20/08/2014~~	~~20/08/2016~~
T6	Mountain Ash	<i>Sorbus aucuparia</i>	20/08/2014	20/08/2016
T7	Judas Tree	<i>Cercis siliquastrum</i>	20/08/2014	20/08/2016
T8	Silver Birch	<i>Betula pendula</i>	20/08/2014	20/08/2016
T9	Silver Birch	<i>Betula pendula</i>	20/08/2014	20/08/2016
T10	Sycamore	<i>Acer pseudoplatanus</i>	20/08/2014	20/08/2016
T11	Sycamore	<i>Acer pseudoplatanus</i>	20/08/2014	20/08/2016
T12	Ashleaf Maple	<i>Acer negundo</i>	20/08/2014	20/08/2016
T13	Mountain Ash	<i>Sorbus aucuparia</i>	20/08/2014	20/08/2016
T14	Common Hawthorn	<i>Crataegus monogyna</i>	20/08/2014	20/08/2016
T15	Cherry	<i>Prunus sp.</i>	20/08/2014	20/08/2016

T5 - Removed