



Ground Floor

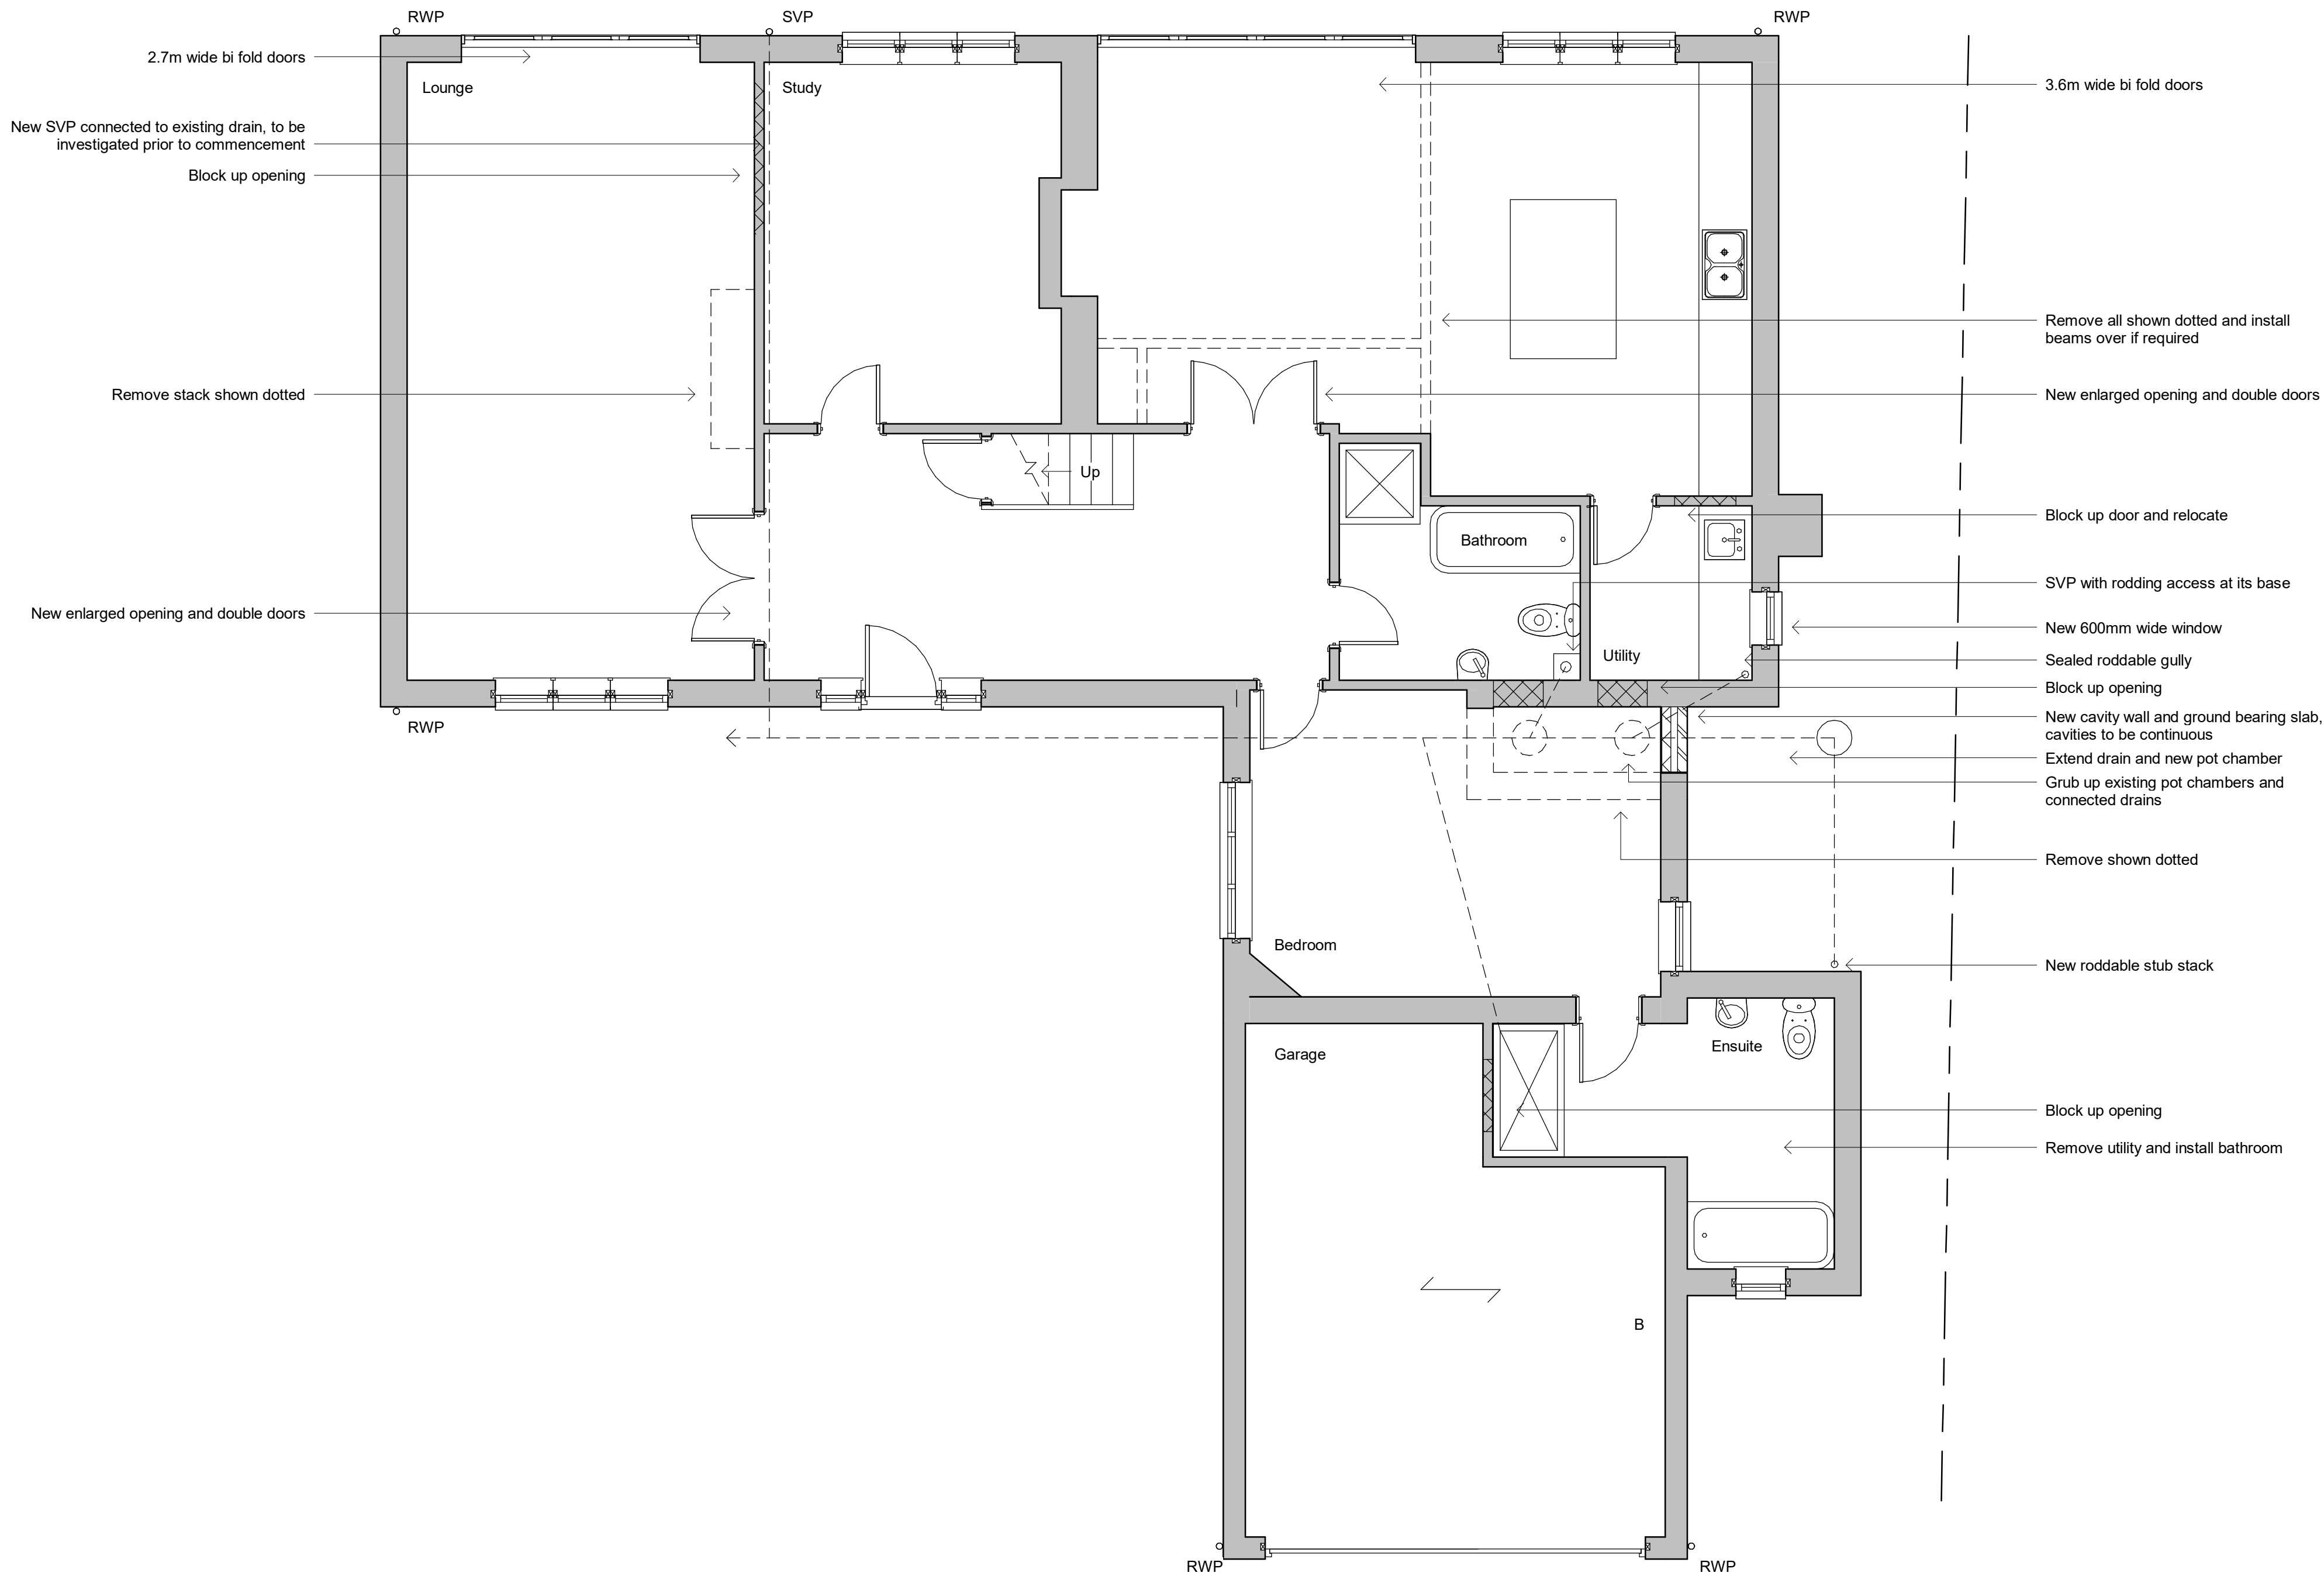

Revisions

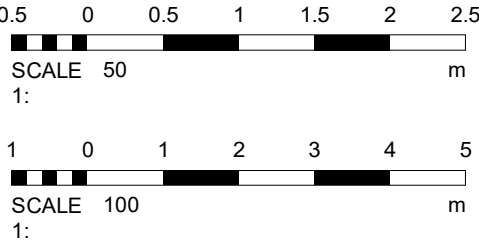

Cubic content calculation:

Rear Dormer

$2.294 \times 15.554 \times 2.235 / 2 = 39.87\text{m}^3$

Less the space from the pitched roof.

Existing dormer

$1.942 \times 1.888 \times 2.184 / 2 = 4.00\text{m}^3$

Less the space from the pitched roof.

Total:

$39.87 + 4.00 = 43.87\text{m}^3$

Therefore complies as under 50m³

Materials

Vertical tile hanging to match

Tiles to match

Velux rooflights

PVC windows and doors to match

Drawing Number 2020/119

Sheet 1 of 3

Size A1

Scale 1:50, 1:100

Project
Proposed details
August 2020

Job Title
Fairview Cottage
Ham Manor Way
Angmering
Littlehampton
BN16 4JQ

Do Not scale from this drawing except for planning as photocopies will be subject to distortion
Drawings to be read in conjunction with all other Designers and structural engineers contract drawings and specifications: Any discrepancies must be brought to the attention of the Designer immediately.
The contractor must verify all dimensions by site measurement before ordering materials or manufacturing components
Substitute materials and products to those named will be acceptable if proven to be of equal or higher performance and not in conflict with other elements

M.J.Humphrey
Ltd



Mel Humphrey MRICS, MBEng
39 Northease Drive
Hove
East Sussex
BN3 8PQ

Adam Humphrey
230 Dominion Road
Worthing
West Sussex
BN14 8JL

Mel@mjhumphrey.co.uk
07701055182

Adam@mjhumphrey.co.uk
07812419142