



Side Elevation


Front Elevation



Side Elevation

Rear Elevation

Revisions

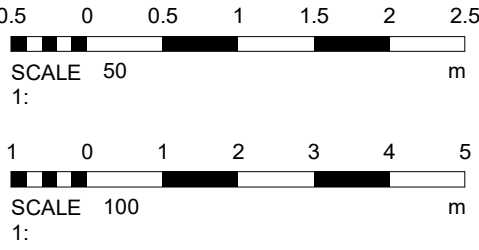

Cubic content calculation:

Rear Dormer
 $2.294 \times 15.554 \times 2.235 / 2 = 39.87\text{m}^3$
Less the space from the pitched roof.
Existing dormer
 $1.942 \times 1.888 \times 2.184 / 2 = 4.00\text{m}^3$
Less the space from the pitched roof.
Total:
 $39.87 + 4.00 = 43.87\text{m}^3$
Therefore complies as under 50m^3

Materials

Vertical tile hanging to match
Tiles to match
Velux rooflights
PVC windows and doors to match

Drawing Number	2020/119	Sheet	3 of 3
Size	A1	Scale	1:50, 1:100
Project	Proposed details August 2020		
Job Title	Fairview Cottage Ham Manor Way Angmering Littlehampton BN16 4JQ		
Do Not scale from this drawing except for planning as photocopies will be subject to distortion Drawings to be read in conjunction with all other Designers and structural engineers contract drawings and specifications: Any discrepancies must be brought to the attention of the Designer immediately. The contractor must verify all dimensions by site measurement before ordering materials or manufacturing components Substitute materials and products to those named will be acceptable if proven to be of equal or higher performance and not in conflict with other elements			

M.J.Humphrey
Ltd



Mei Humphrey MRICS, MBEng 39 Northease Drive Hove East Sussex BN3 8PQ	Adam Humphrey 230 Dominion Road Worthing West Sussex BN14 8JL
Mei@mjhumphrey.co.uk 07701055182	Adam@mjhumphrey.co.uk 07812419142