



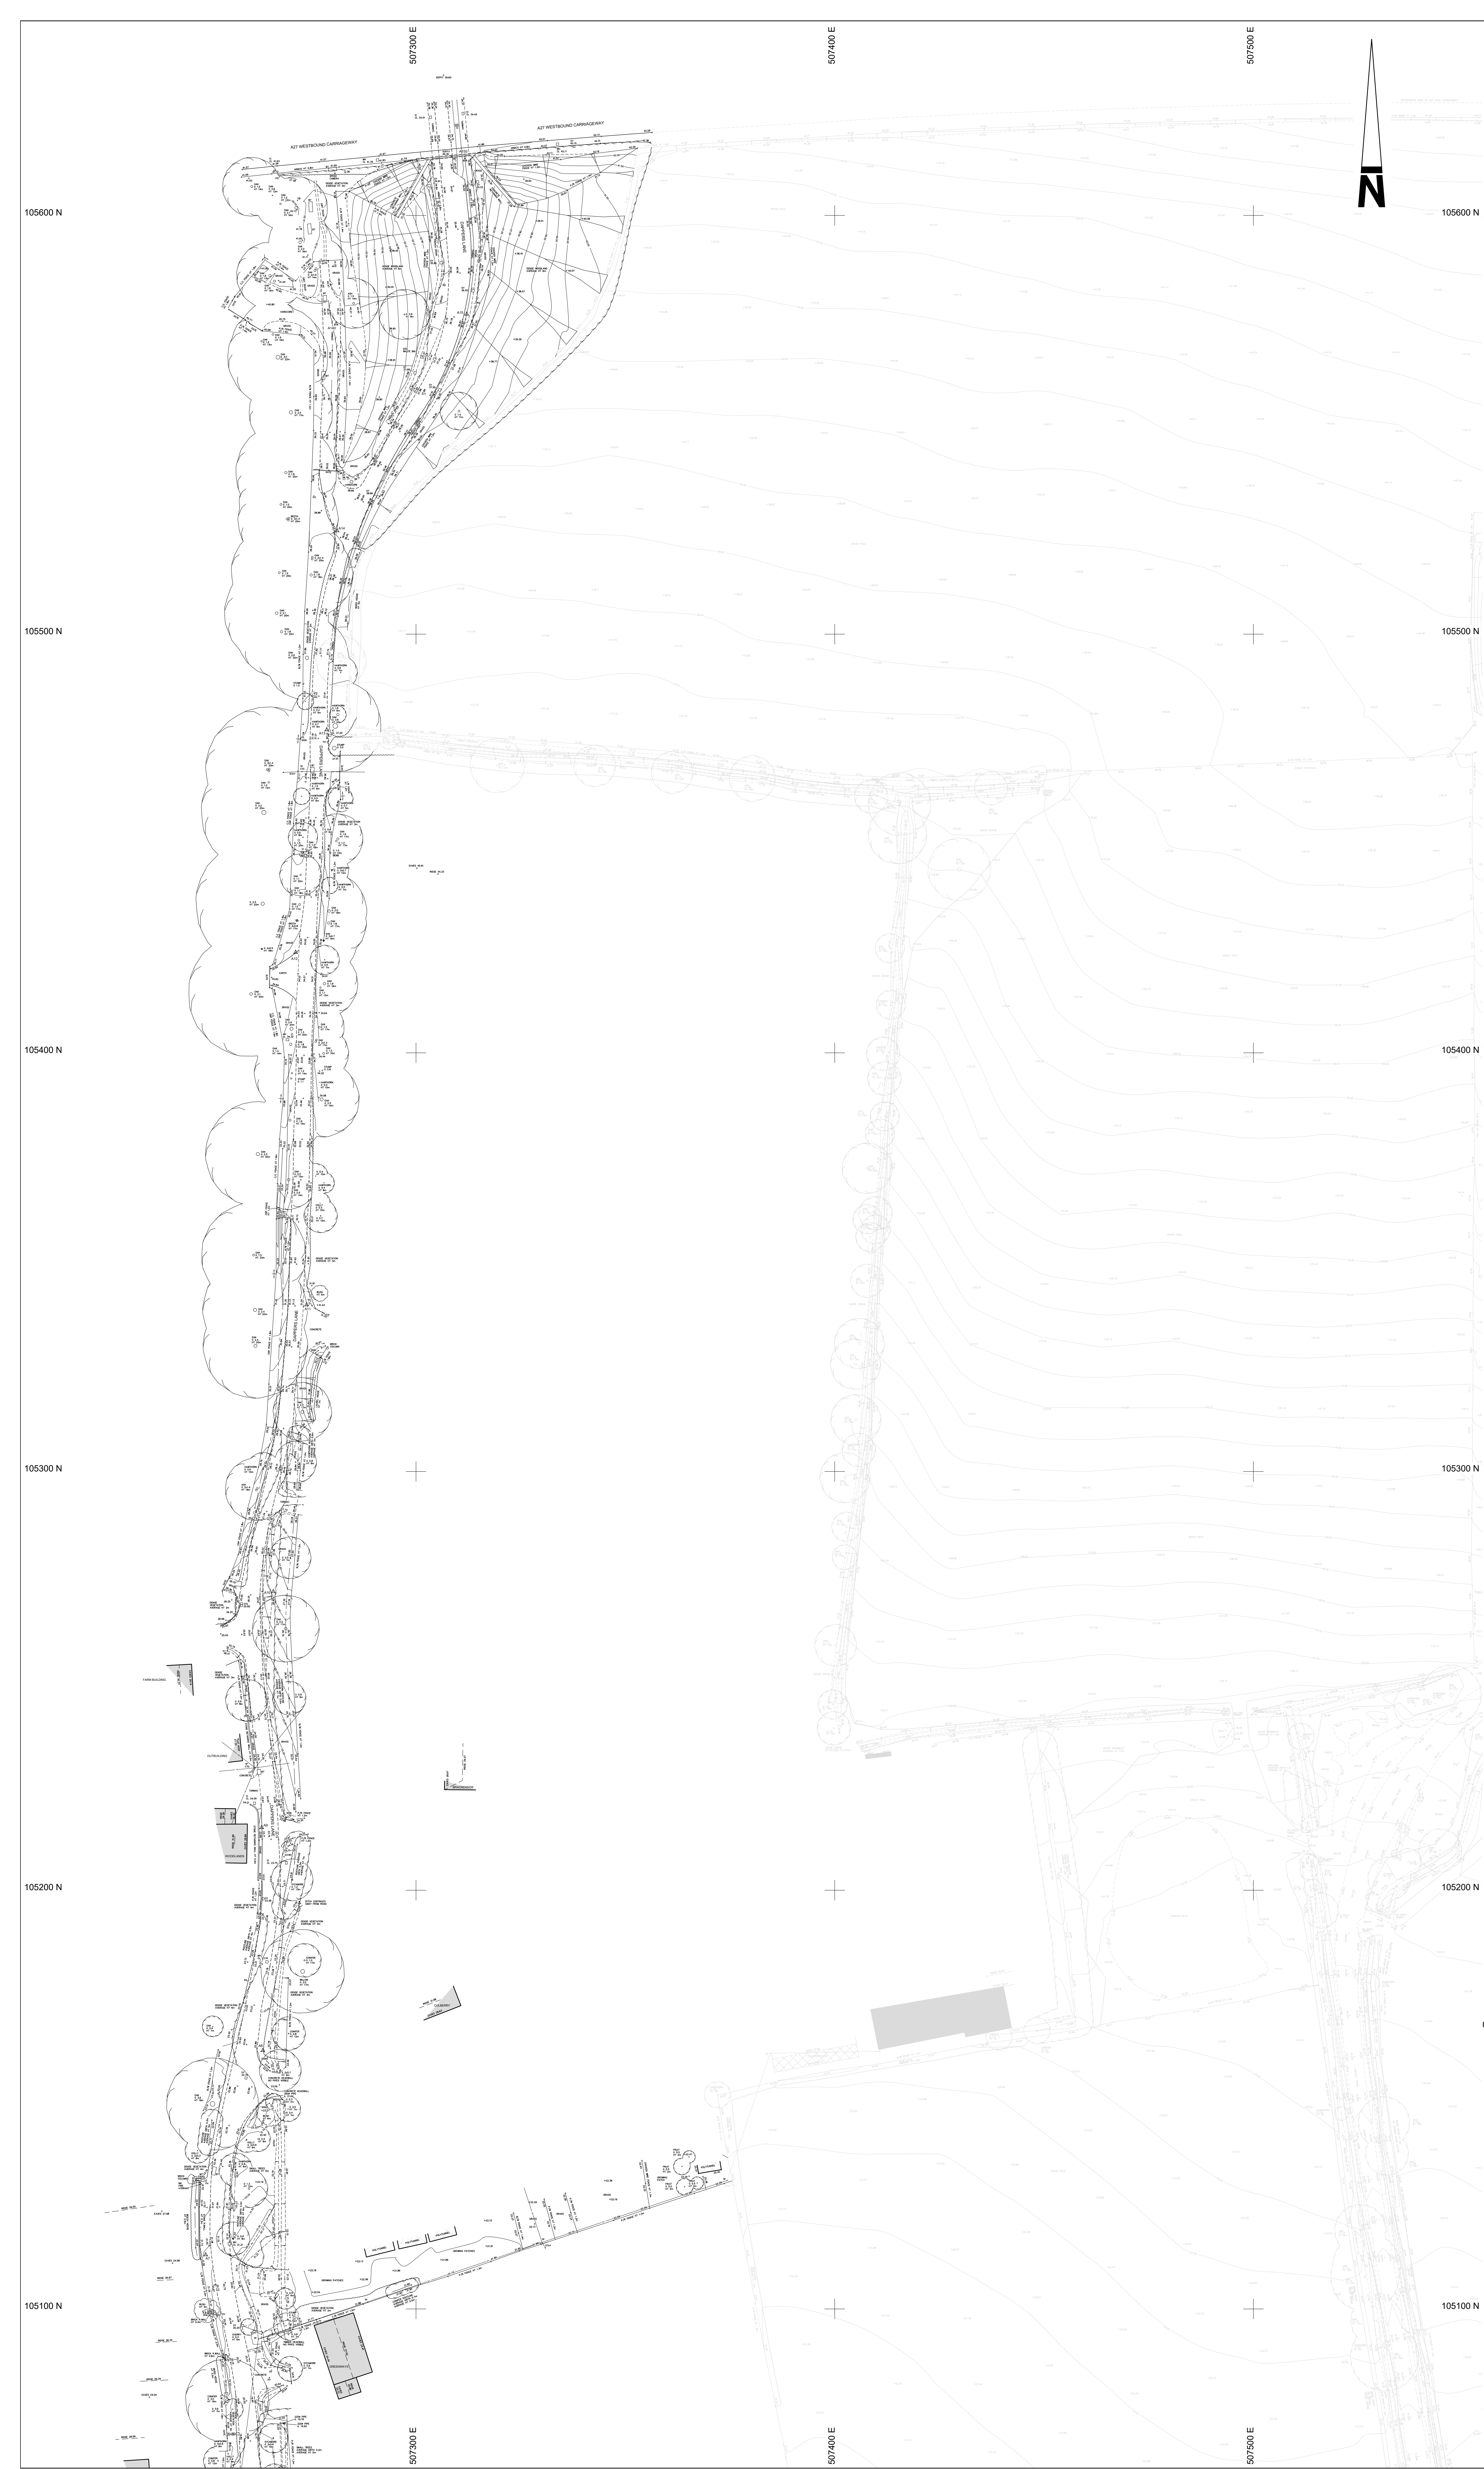


- Notes:**
1. DAPPERS LANE SURVEY JOB NO 23680 ADDED TO TOPOGRAPHICAL SURVEY JOB NO 21351 PREVIOUSLY UNDERTAKEN BY MK SURVEYS IN NOVEMBER 2015.
 2. JOB NO 21351 IS PREFIXED AND SHOWN IN GREY. NO SITE VERIFICATION HAS BEEN CARRIED OUT BY MK SURVEYS DURING 2017 SITE VISIT.
 3. TREE AND HEDGE SPECIES HAVE BEEN IDENTIFIED AS ACCURATELY AS POSSIBLE BUT SHOULD BE CROSS CHECKED IN CRITICAL AREAS.

Coordinate Table				
Station	Description	Easting	Northing	Level
A1	PEG	507259.979	104677.024	15.347
A2	PEG	507265.676	104754.805	15.231
A3	ROAD NAIL	507259.237	104845.054	16.518
A4	PEG	507258.480	104898.855	17.629
A5	ROAD NAIL	507261.881	104993.182	18.254
A6	PEG	507264.438	105054.175	19.698
A7	PEG	507249.768	105112.930	21.913
A8	PEG	507263.419	105171.731	22.991
A9	ROAD NAIL	507263.140	105214.967	23.907
A10	PEG	507265.912	105271.343	27.064
A11	ROAD NAIL	507273.877	105339.833	31.167
A12	ROAD NAIL	507271.253	105424.004	34.827
A13	ROAD NAIL	507278.671	105477.149	37.523
A14	ROAD NAIL	507281.145	105524.697	38.227
A15	ROAD NAIL	507312.087	105576.426	40.878
A16	ROAD NAIL	507280.935	105574.089	46.217
A17	ROAD NAIL	507311.719	105613.260	46.809
A18	ROAD NAIL	507299.970	104754.585	18.115
A21	ROAD NAIL	507329.247	104760.823	16.183
A22	ROAD NAIL	507337.830	104789.449	18.600
A23	ROAD NAIL	507383.080	104791.191	17.290
A24	ROAD NAIL	507413.956	104790.948	17.723
A25	PEG	507416.605	104813.594	16.045
A28	ROAD NAIL	507270.168	104624.698	9.974
C18	ROAD NAIL	507373.419	104671.807	11.039

[illegible]

Sheet Layout :
(not to scale)

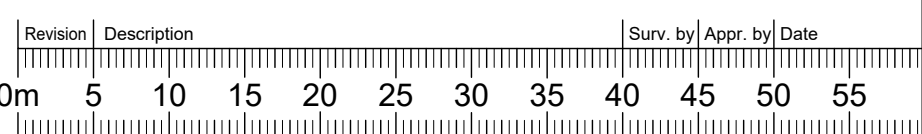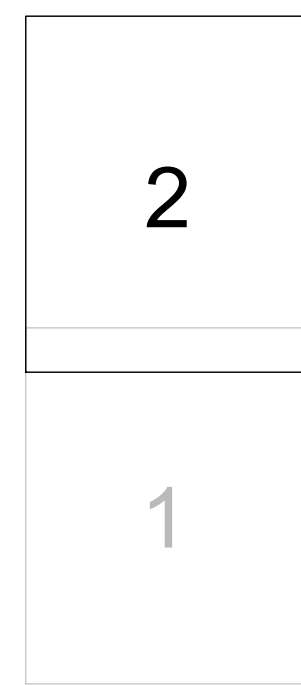

mksurveys

Tel 01908 500591
Tel 01850 596979
Tel 0116 2844127
Tel 01334 450203
Tel 01403 243162

Milton Keynes
Oxford
East Midlands
West Midlands
Hampshire

enquiries@mk-surveys.co.uk
oxford@mk-surveys.co.uk
eastmidlands@mk-surveys.co.uk
westmidlands@mk-surveys.co.uk
hampshire@mk-surveys.co.uk

www.mk-surveys.com

www.survey4blm.co.uk

Rydon 

Dappers Lane
Angmering
West Sussex

Topographical Survey

Scale 1:500	Sheet Size: A0	Sheet Number: 2	Date: April 2017
Project Number: 23680	Rev: -	Surveyed By: RG	Approved By: AJ / JS
			



PRELIMINARY P1

© The copyright of this drawing remains with the Author and may not be reproduced in any form without prior written consent. Only those from the drawing for the purposes of determining a planning application. No scale from this drawing for construction purposes. Any discrepancy between this and any other consultant's drawing should be reported to the Architect immediately. The contractor must check all dimensions before commencing work on site and all discrepancies reported to the Architect. No deviation from this drawing will be permitted without the prior consent of the Architect.
Ordinance Survey © Crown Copyright 2017. All rights reserved. Licence number 100022432

REV	DATE	AMENDMENTS	DRAWN	CHECKED
1	10/09/2017	Initial Design	1	1
2	10/09/2017	Revised Design	1	1
3	10/09/2017	Final Design	1	1

CLIENT:
Rydon Group
Gleeson Strategic Land

PROJECT:
Angmering,
Land North of Water Lane

DRAWING:
Illustrative layout

DATE:
Sept 17

REV:
P1

SCALE: 1:1250 @ A1

DWG NO: 1911 P 103

PRO VISION
PLANNING | ARCHITECTURE | URBAN DESIGN
www.pro-vision.co.uk