


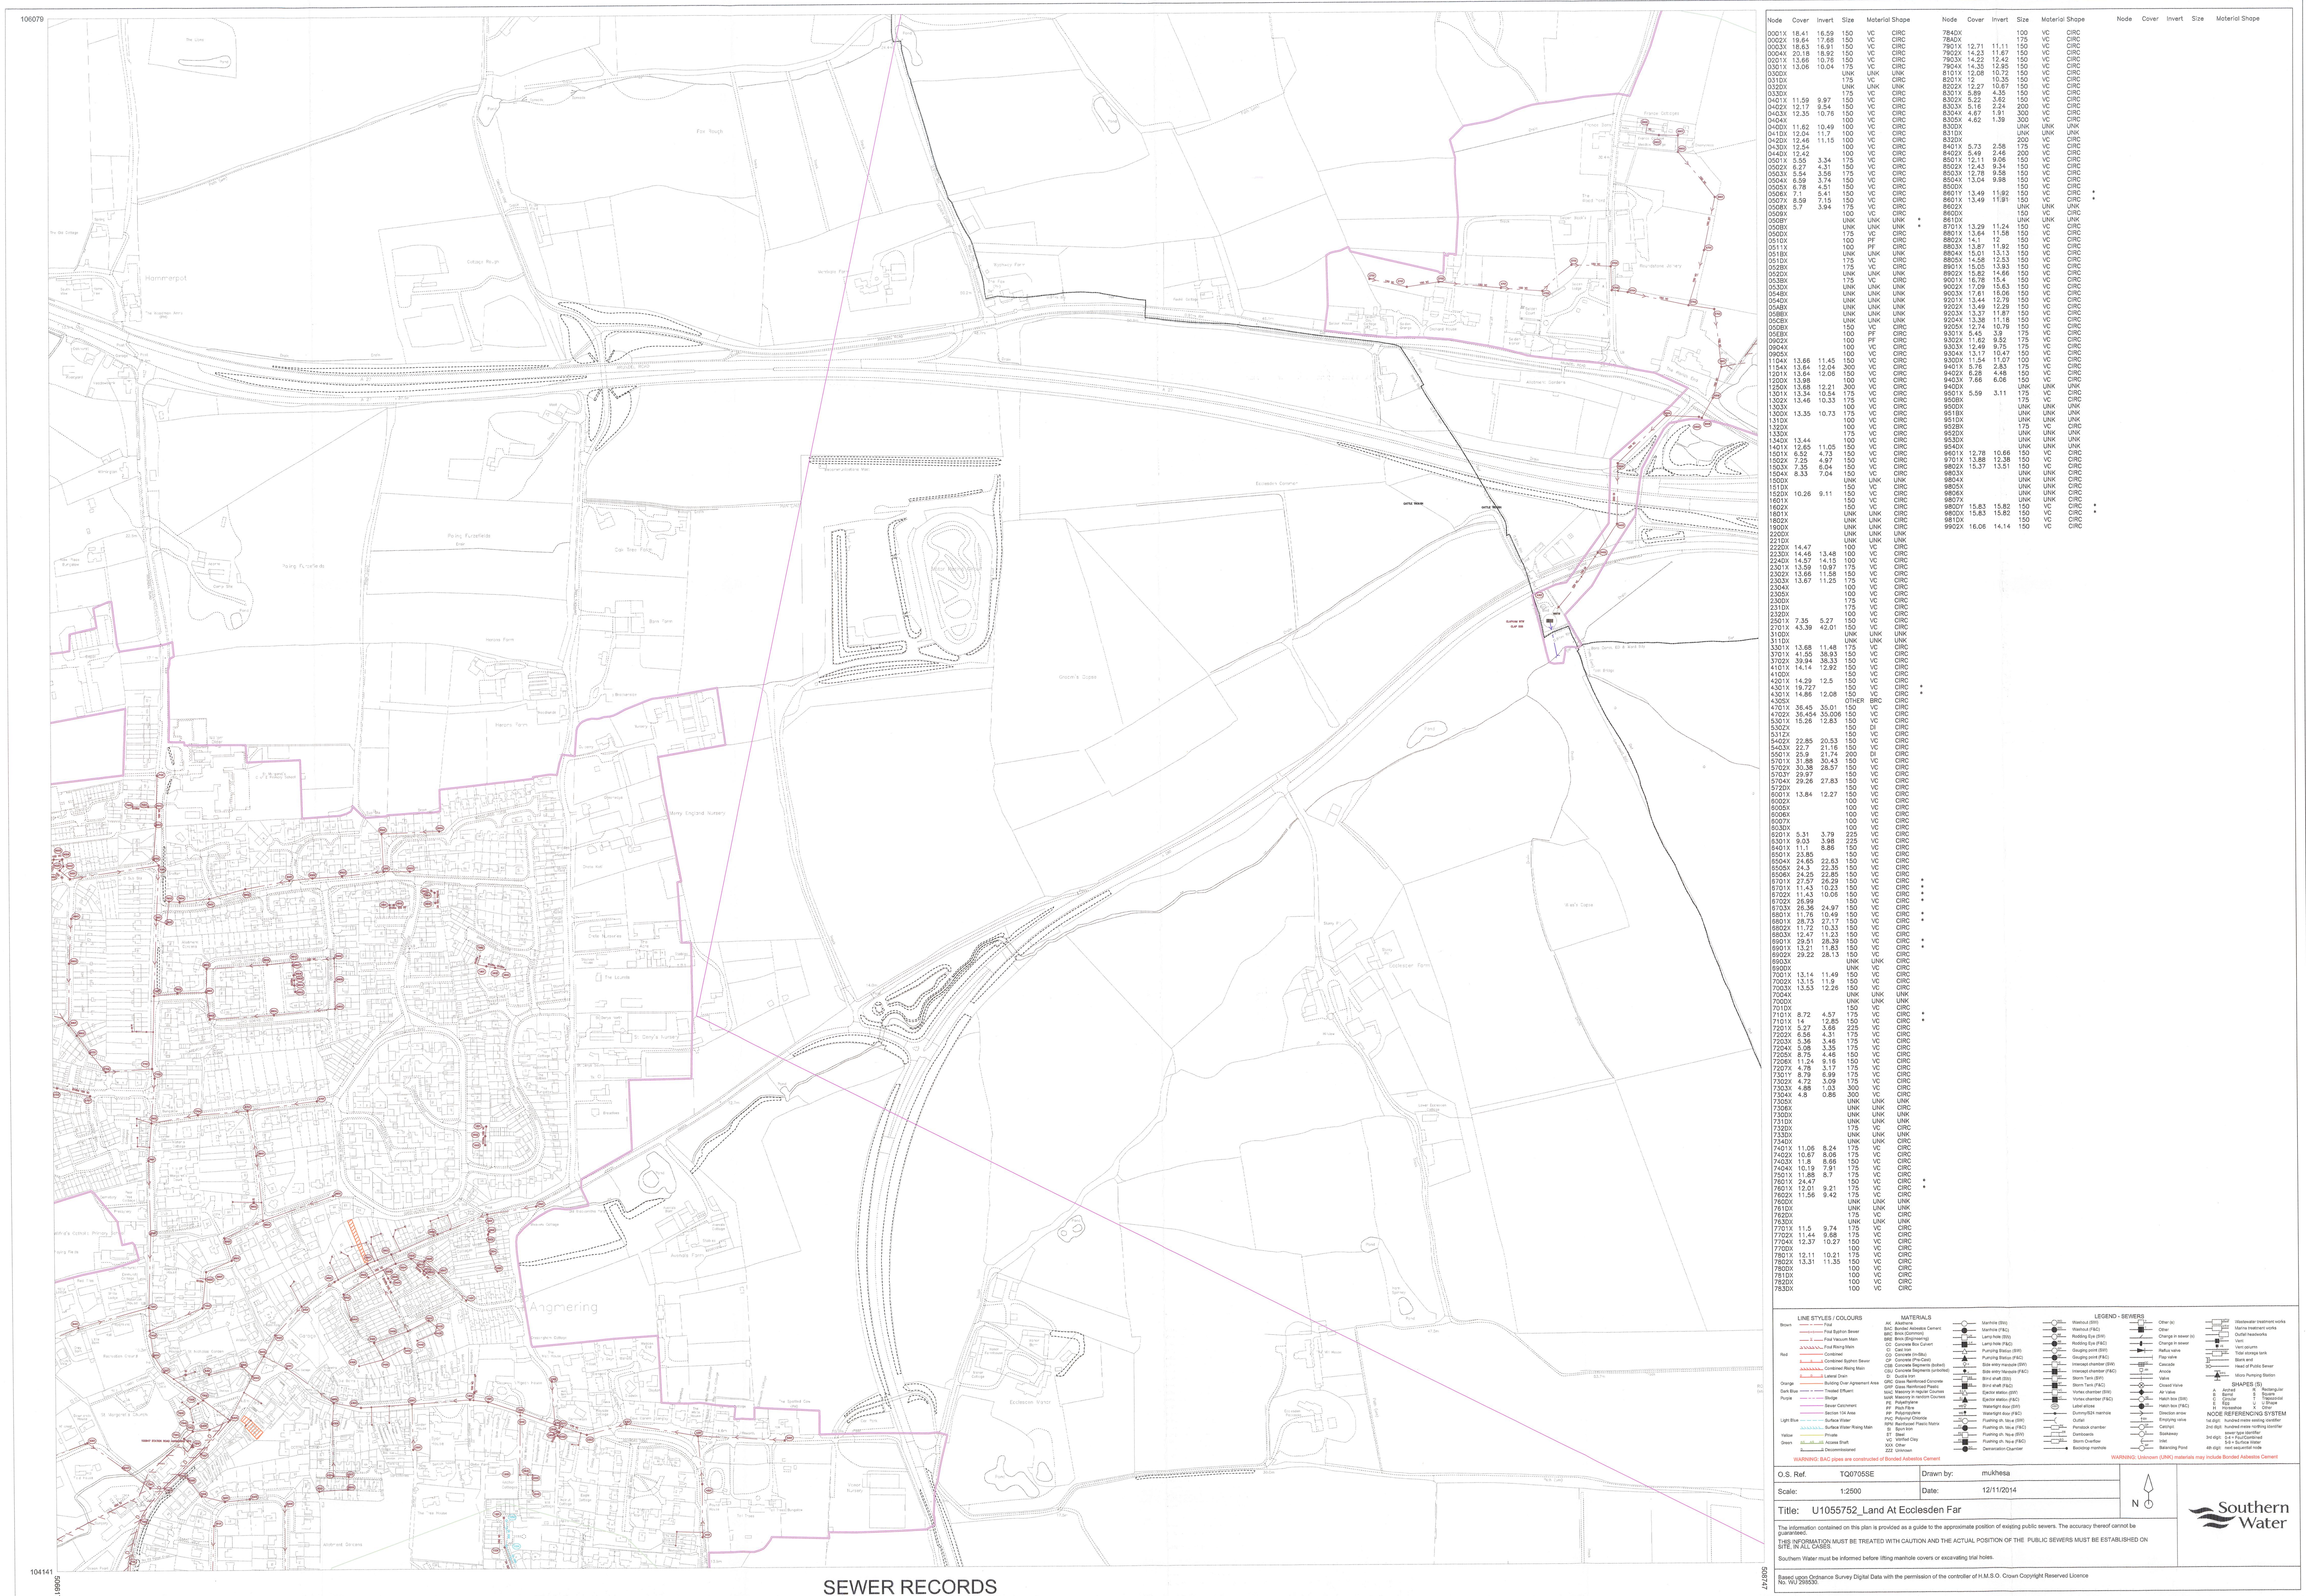

SOUTHERN WATER SERVICES LIMITED



104249
508779

LEGEND - MAINS	
	Clockwise closing valve
	Fire Hydrant
	Washout
	Washout hydrant
	Meter
	Capped end
	Emptying plug
	Stopcock
	Leak Noise Correlator Survey Point
	Arco
	Telemetry cable
	Access point / hatchbox

MATERIALS	
	Asbestos Cement
	Ductile iron
	Polyethylene
	Glass reinforced plastic
	Concrete segments ballbed
	Galvanised iron
	Ductile sleeve
	High performance polyethylene
	Unknown

O.S. Ref.

TQ0704NE

Title: U1055752_Land At Ecclesden Far

Drawn by: mukhesa


Scale: 1:2500

Date: 12/11/2014

The positions of pipes shown on this plan are believed to be correct, but Southern Water Services Ltd accept no responsibility in the event of inaccuracy. The actual position of pipes must be determined on site.

WARNING: BAC pipes are constructed of Bonded Asbestos Cement

WARNING: Unknown (UNK) materials may include Bonded Asbestos Cement
Based upon Ordnance Survey Digital Data with the permission of the Controller of H.M.S.O. Crown Copyright
Reserved Licence No. WU298530

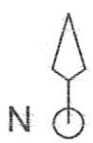

Southern
Water

508713