


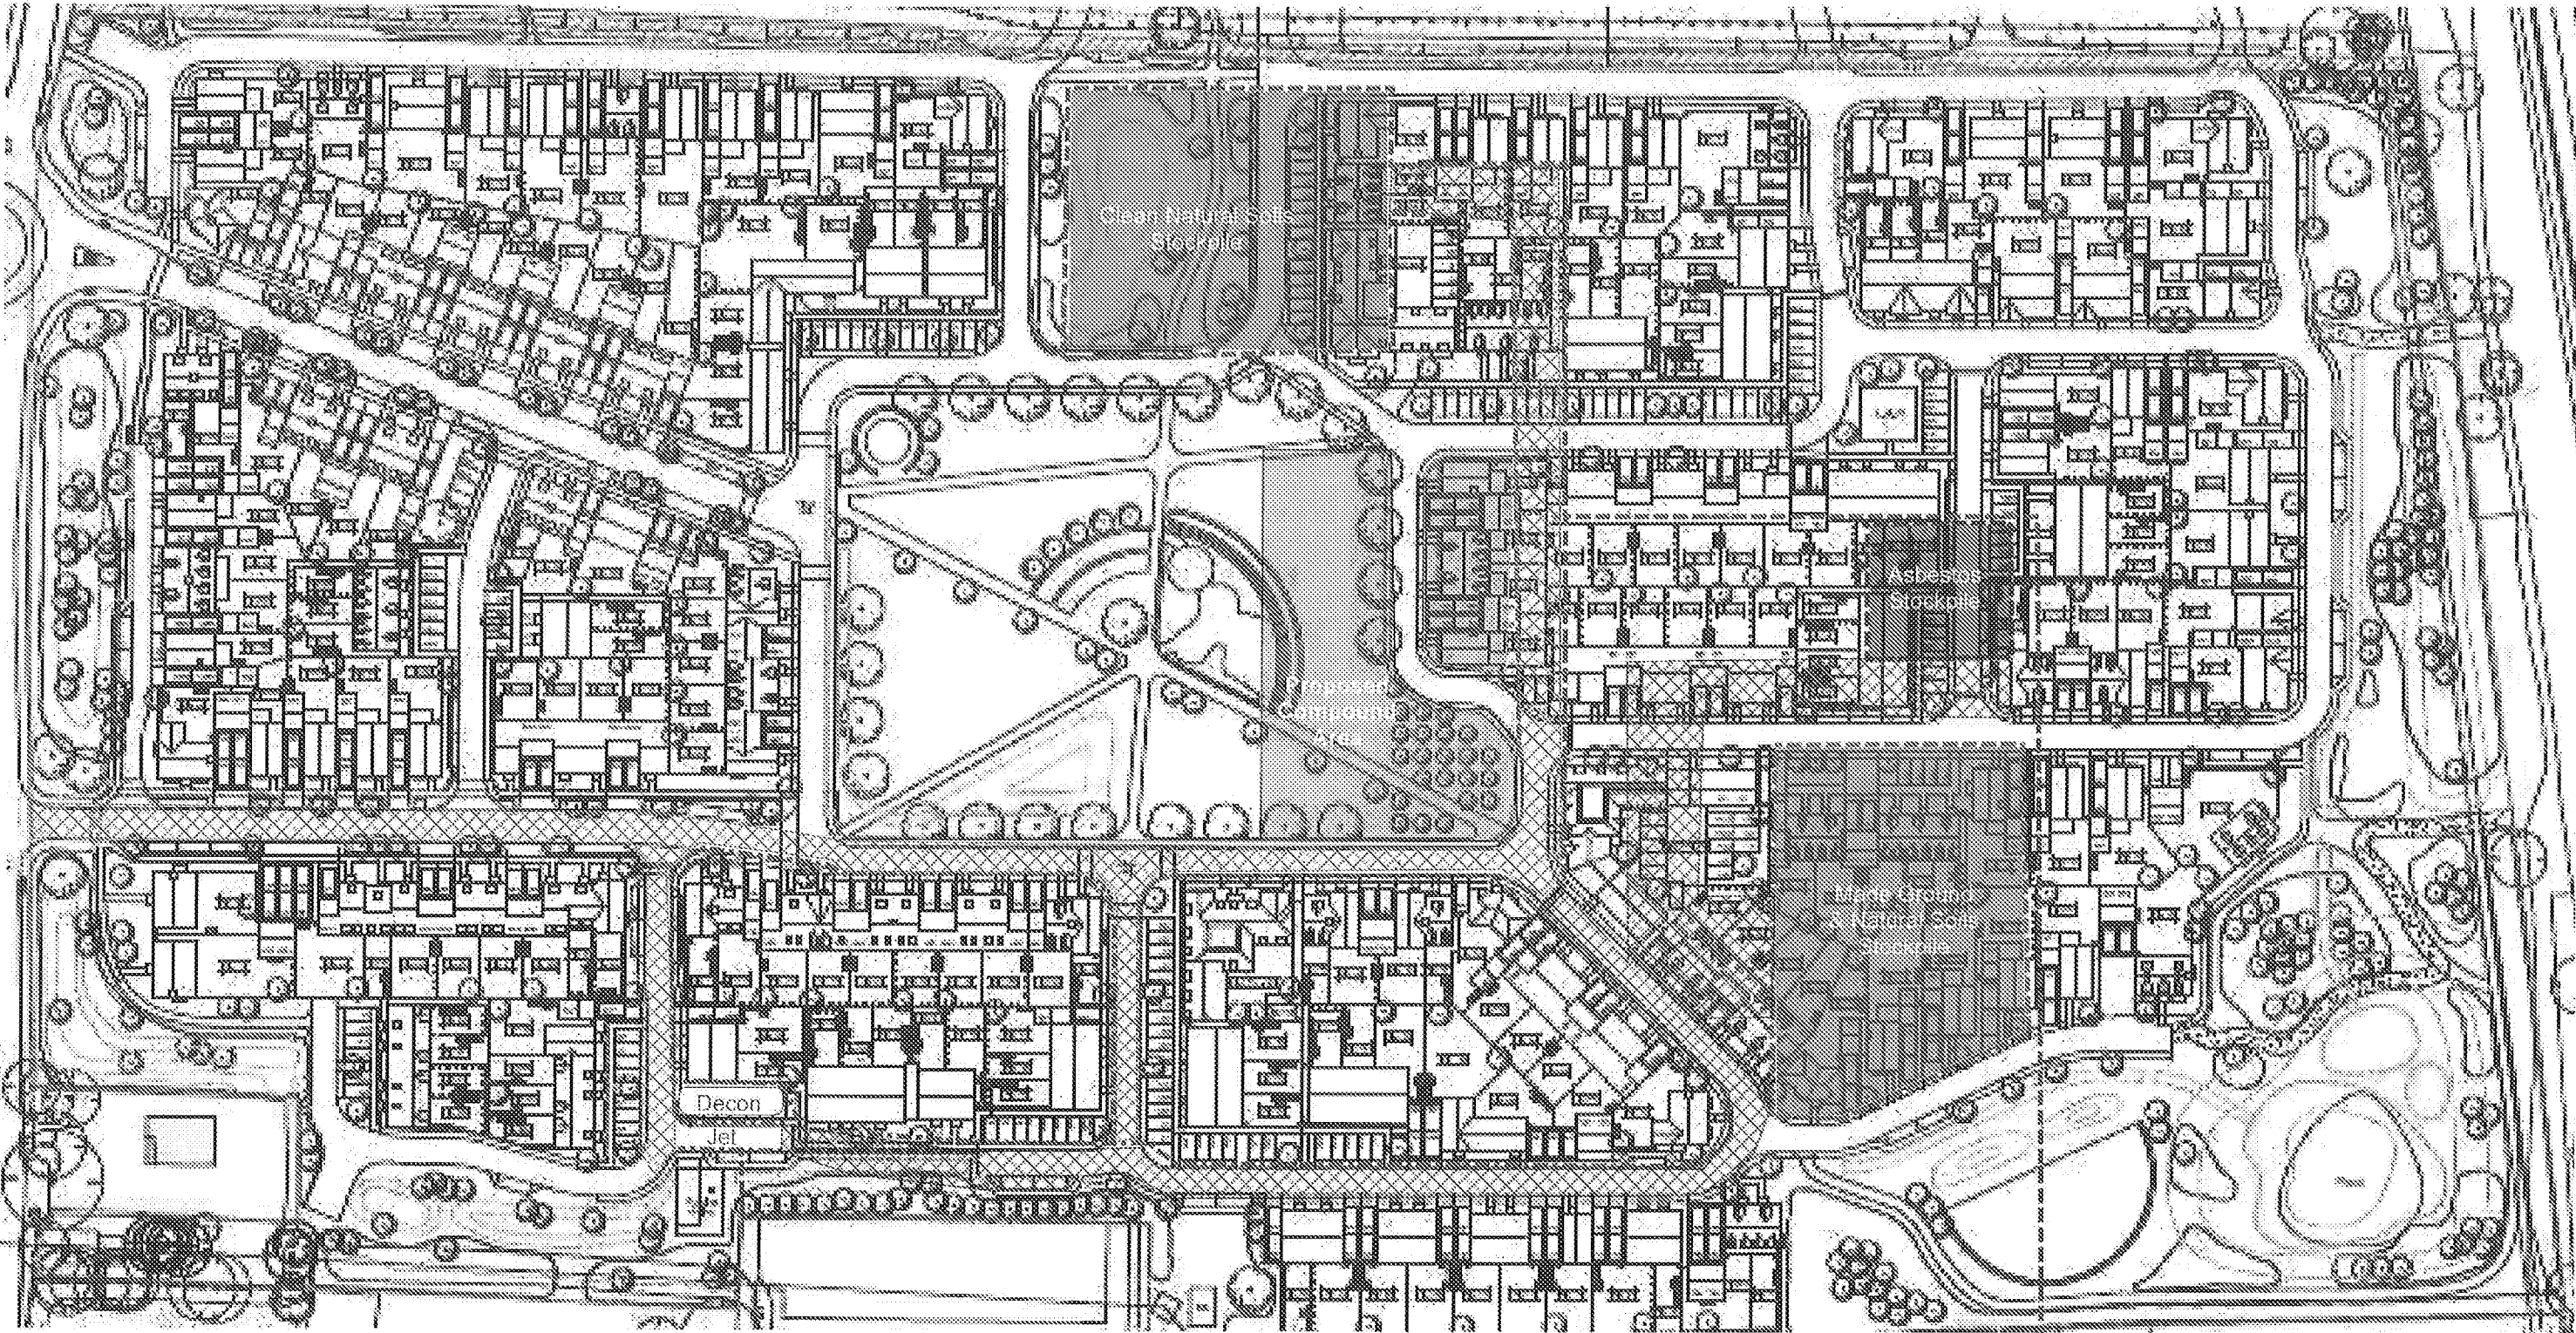


Symbol	Description
	Made Ground Stockpile
	Asbestos Stockpile
	Clean Soil Stockpile
	Herras, with Green debris netting
	Herras, with Green debris netting (fixed to Timber Posts)
	Herras, with Red debris netting
	Herras, with Blue debris netting

Symbol	Description
	Decon
	Jet
	'Clean' Route
	'Dirty' Route

Appendix 2

Additional signage to be erected on site.

NB – Sign I to be altered to read “Entry to remediation area” instead of “Entry to asbestos area”, and “Correct task specific PPE must be worn” instead of “Correct face masks & PPE must be worn”.

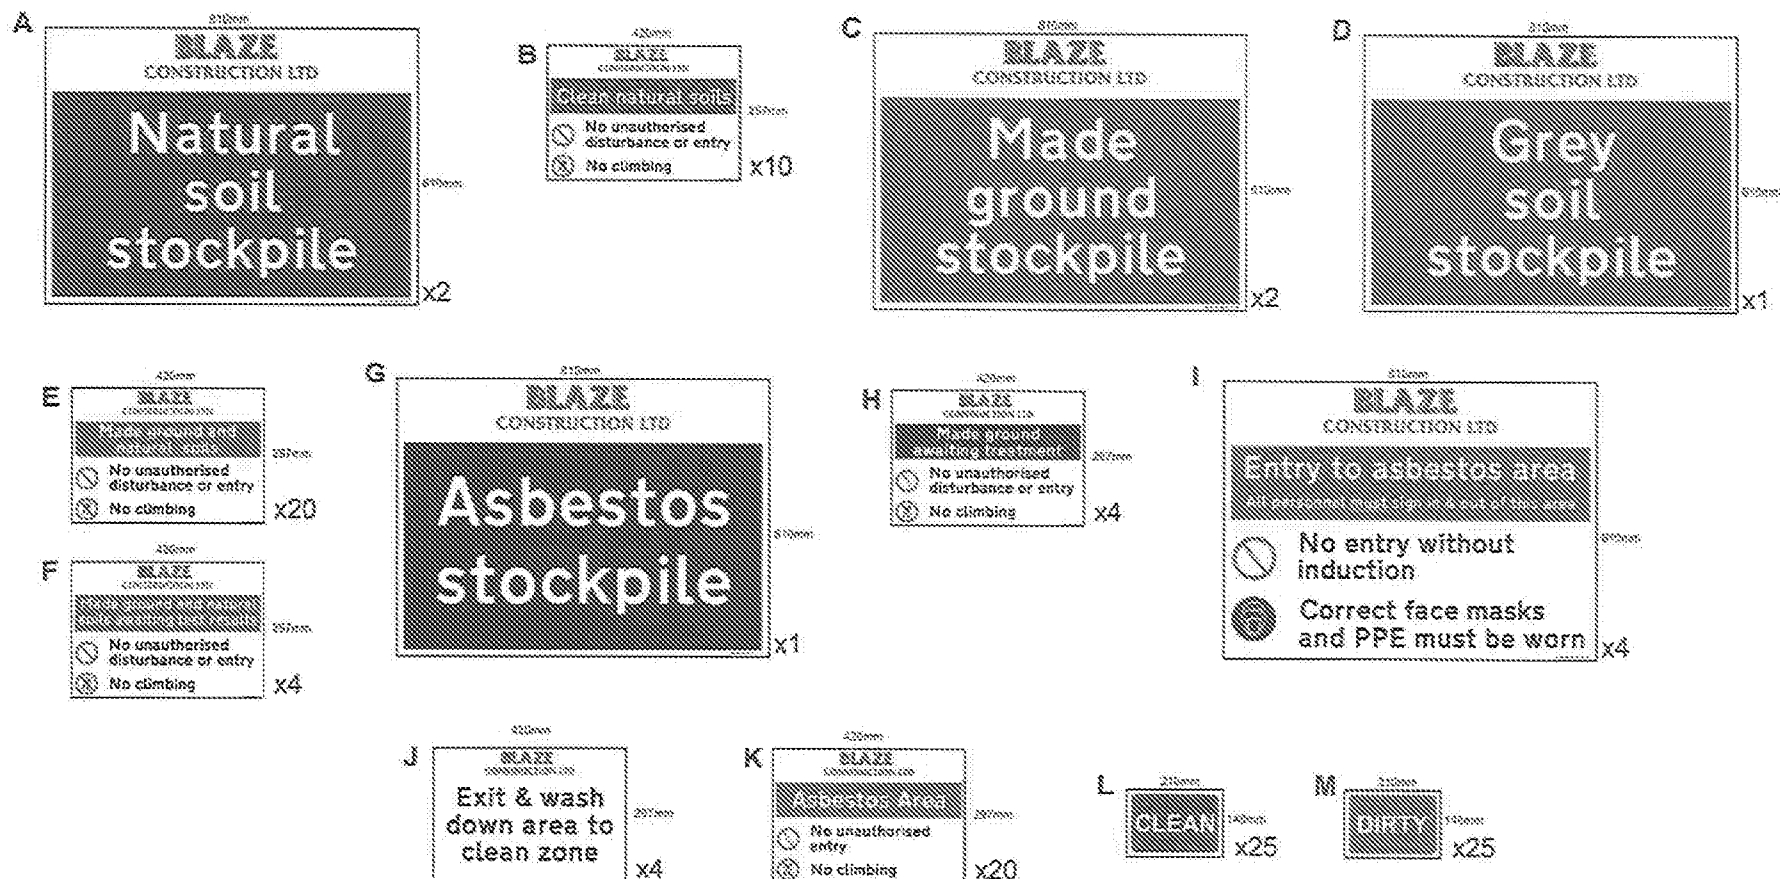

Could you please confirm by return, if the design is acceptable. Please check the layout, spellings, colours, sizes & logo's etc. meet with your approval. If there are any changes please inform us asap and a new proof can be submitted.

If your vehicle is being sign written please ensure that it is clean on the day, otherwise a cleaning charge may be added.

Customer	Blaze Construction
Job	Angmering stockpile correx signs
Signed off by	

Unit 4 & 5 Palmerston Business Park, Newgate Lane, Fareham PO14 1DJ Tel: 01329 234224 Fax: 01329 317659 www.allspeedsigns.co.uk

Appendix 3

Register of plant in dirty area.

[illegible]

Appendix 4

Plant Decontamination Form

BLAZE
CONSTRUCTION LTD

Plant
Decontamination

Record Nr


Date	
Plant Nr	
Description of Plant	
Moving From	
All plant decontamination must be carried out in designated jetwash area.	

	Y	N
Large lumps of spoil removed from the tracks, buckets, wheels or skips		
Buckets, attachments, wheels & skips jet washed		
Any external parts of the body coming into contact with spoil jet washed		
"Dirty" (red) sticker removed and "clean" sticker affixed		
"Dirty Area Plant Register" updated		

Once the above is completed, the plant is suitable for use in clean areas.
--

Appendix 5


Plans showing changes to layout of fencing & designation of routes prior to Stage 2 works commencing.

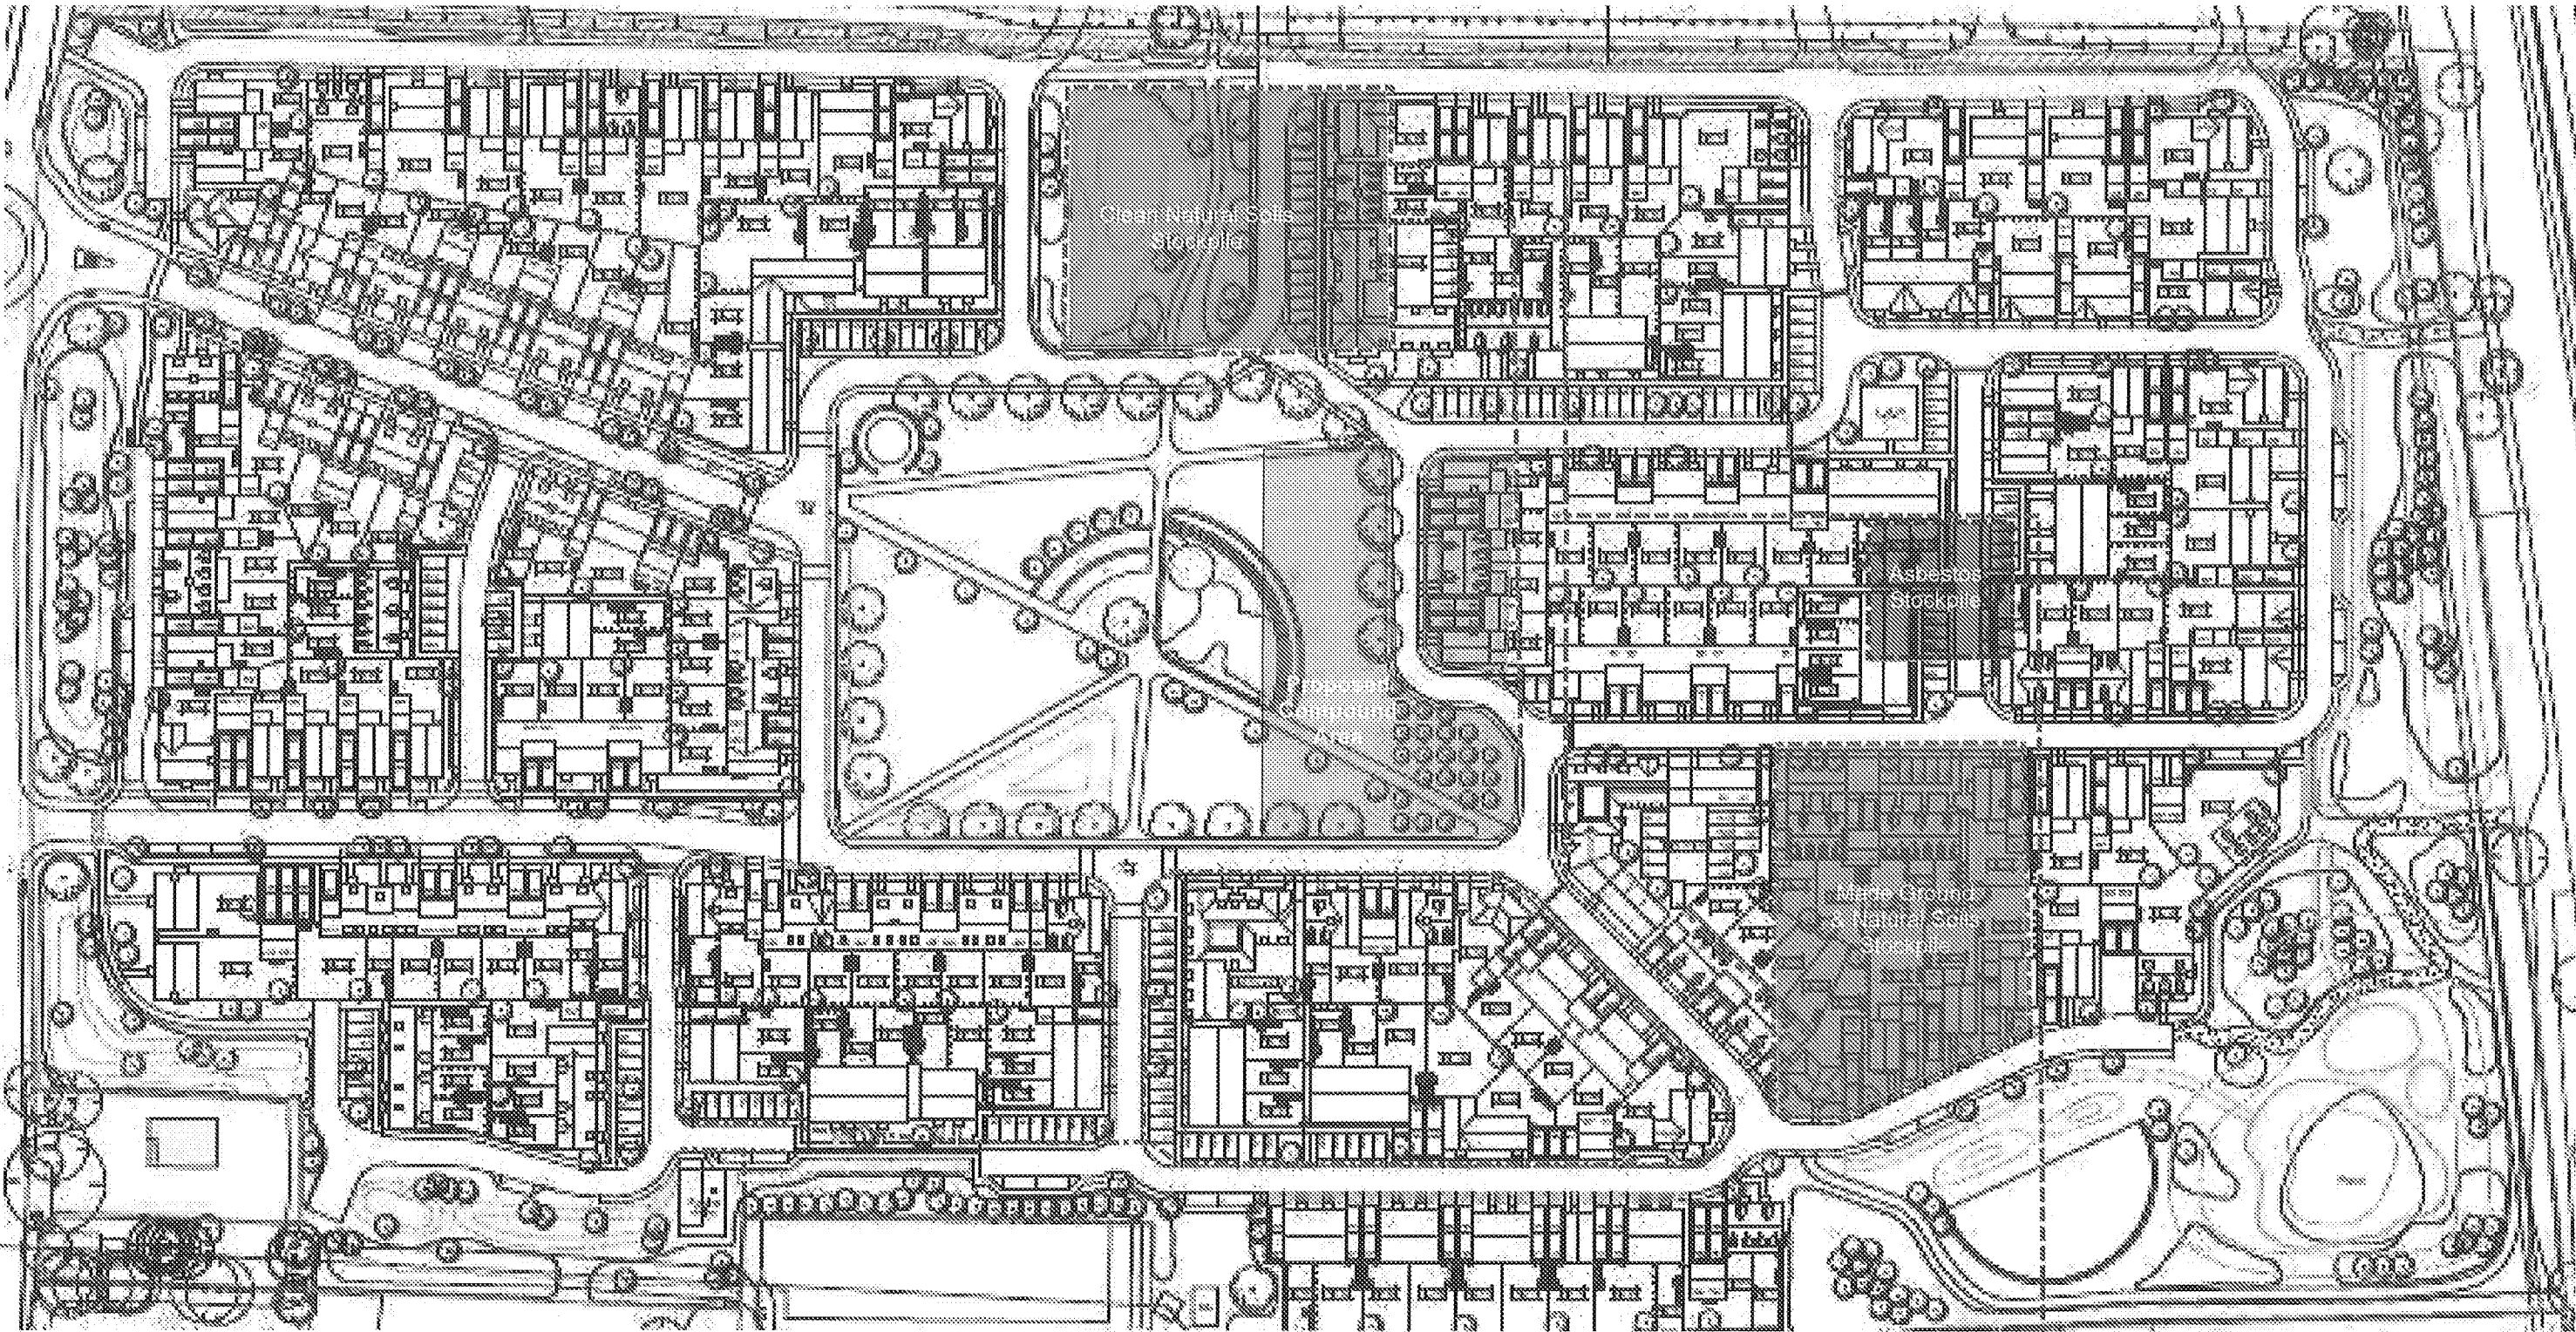

Symbol	Description
	Made Ground Stockpile
	Asbestos Stockpile
	Clean Soil Stockpile
	Herras, with Green debris netting
	Herras, with Green debris netting (fixed to Timber Posts)
	Herras, with Red debris netting
	Herras, with Blue debris netting

Appendix 6


Plans showing changes to layout of fencing & designation of routes prior to Stage 3 works commencing.

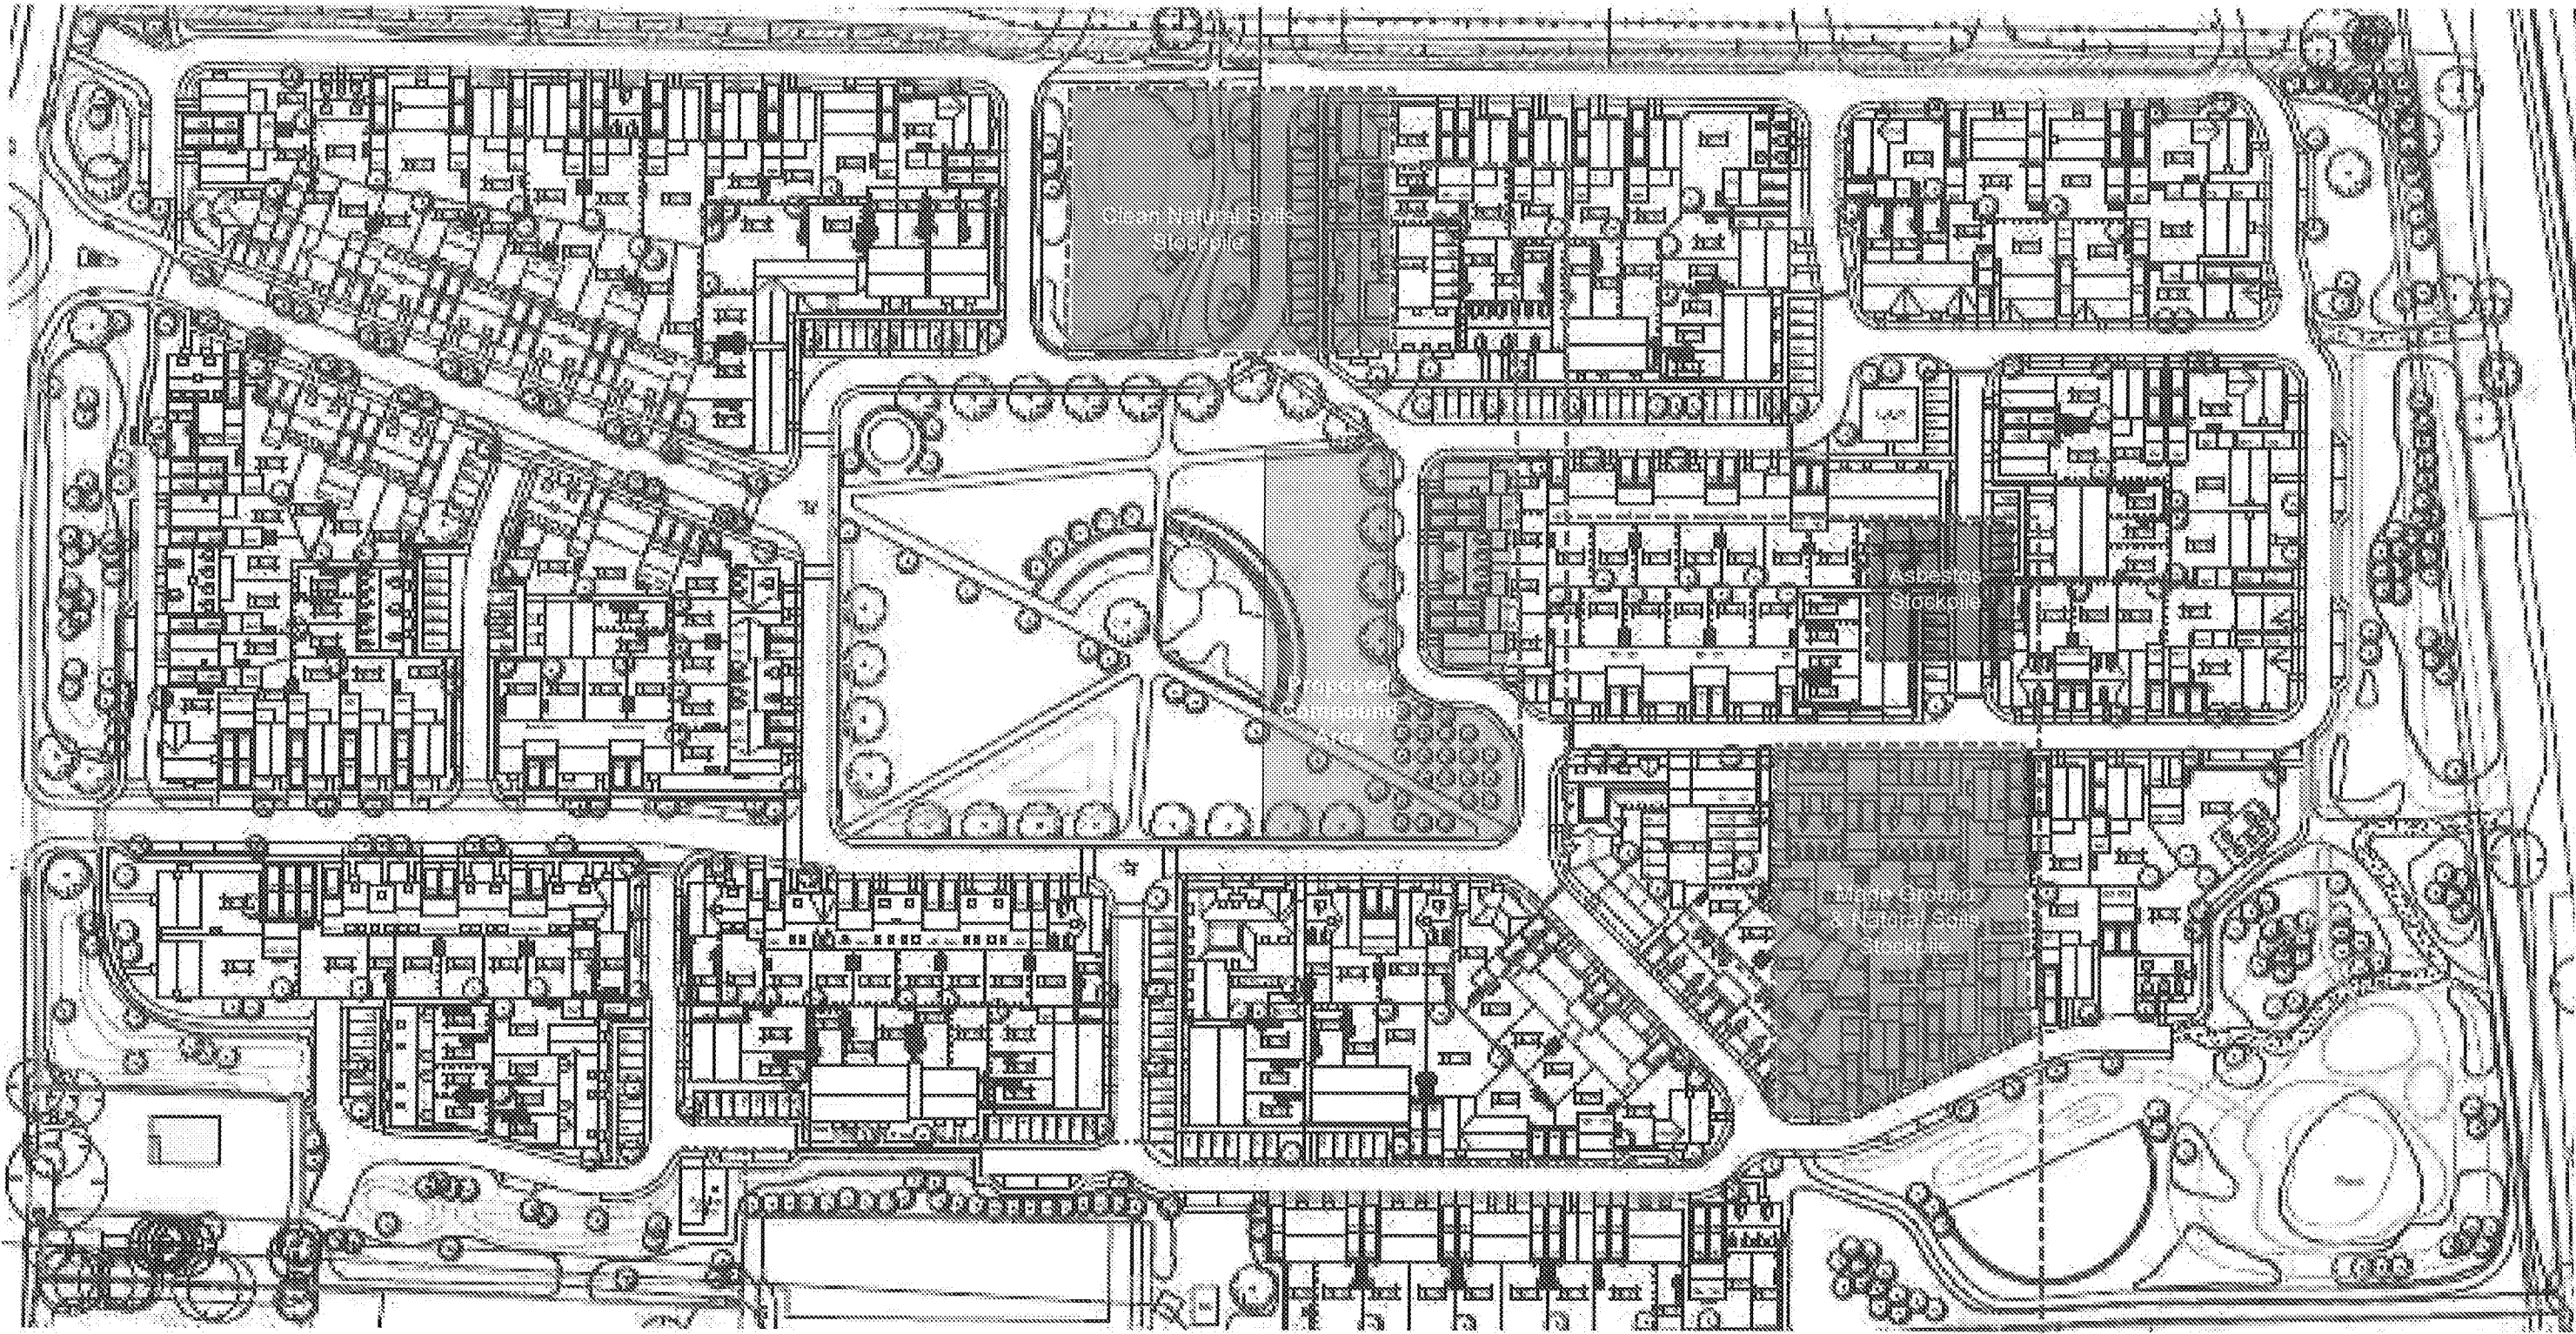

Symbol	Description
	Made Ground Stockpile
	Asbestos Stockpile
	Clean Soil Stockpile
	Herras, with Green debris netting
	Herras, with Green debris netting (fixed to Timber Posts)
	Herras, with Red debris netting
	Herras, with Blue debris netting

Appendix 7


Plans showing changes to layout of fencing & designation of routes prior to Stage 4 works commencing.

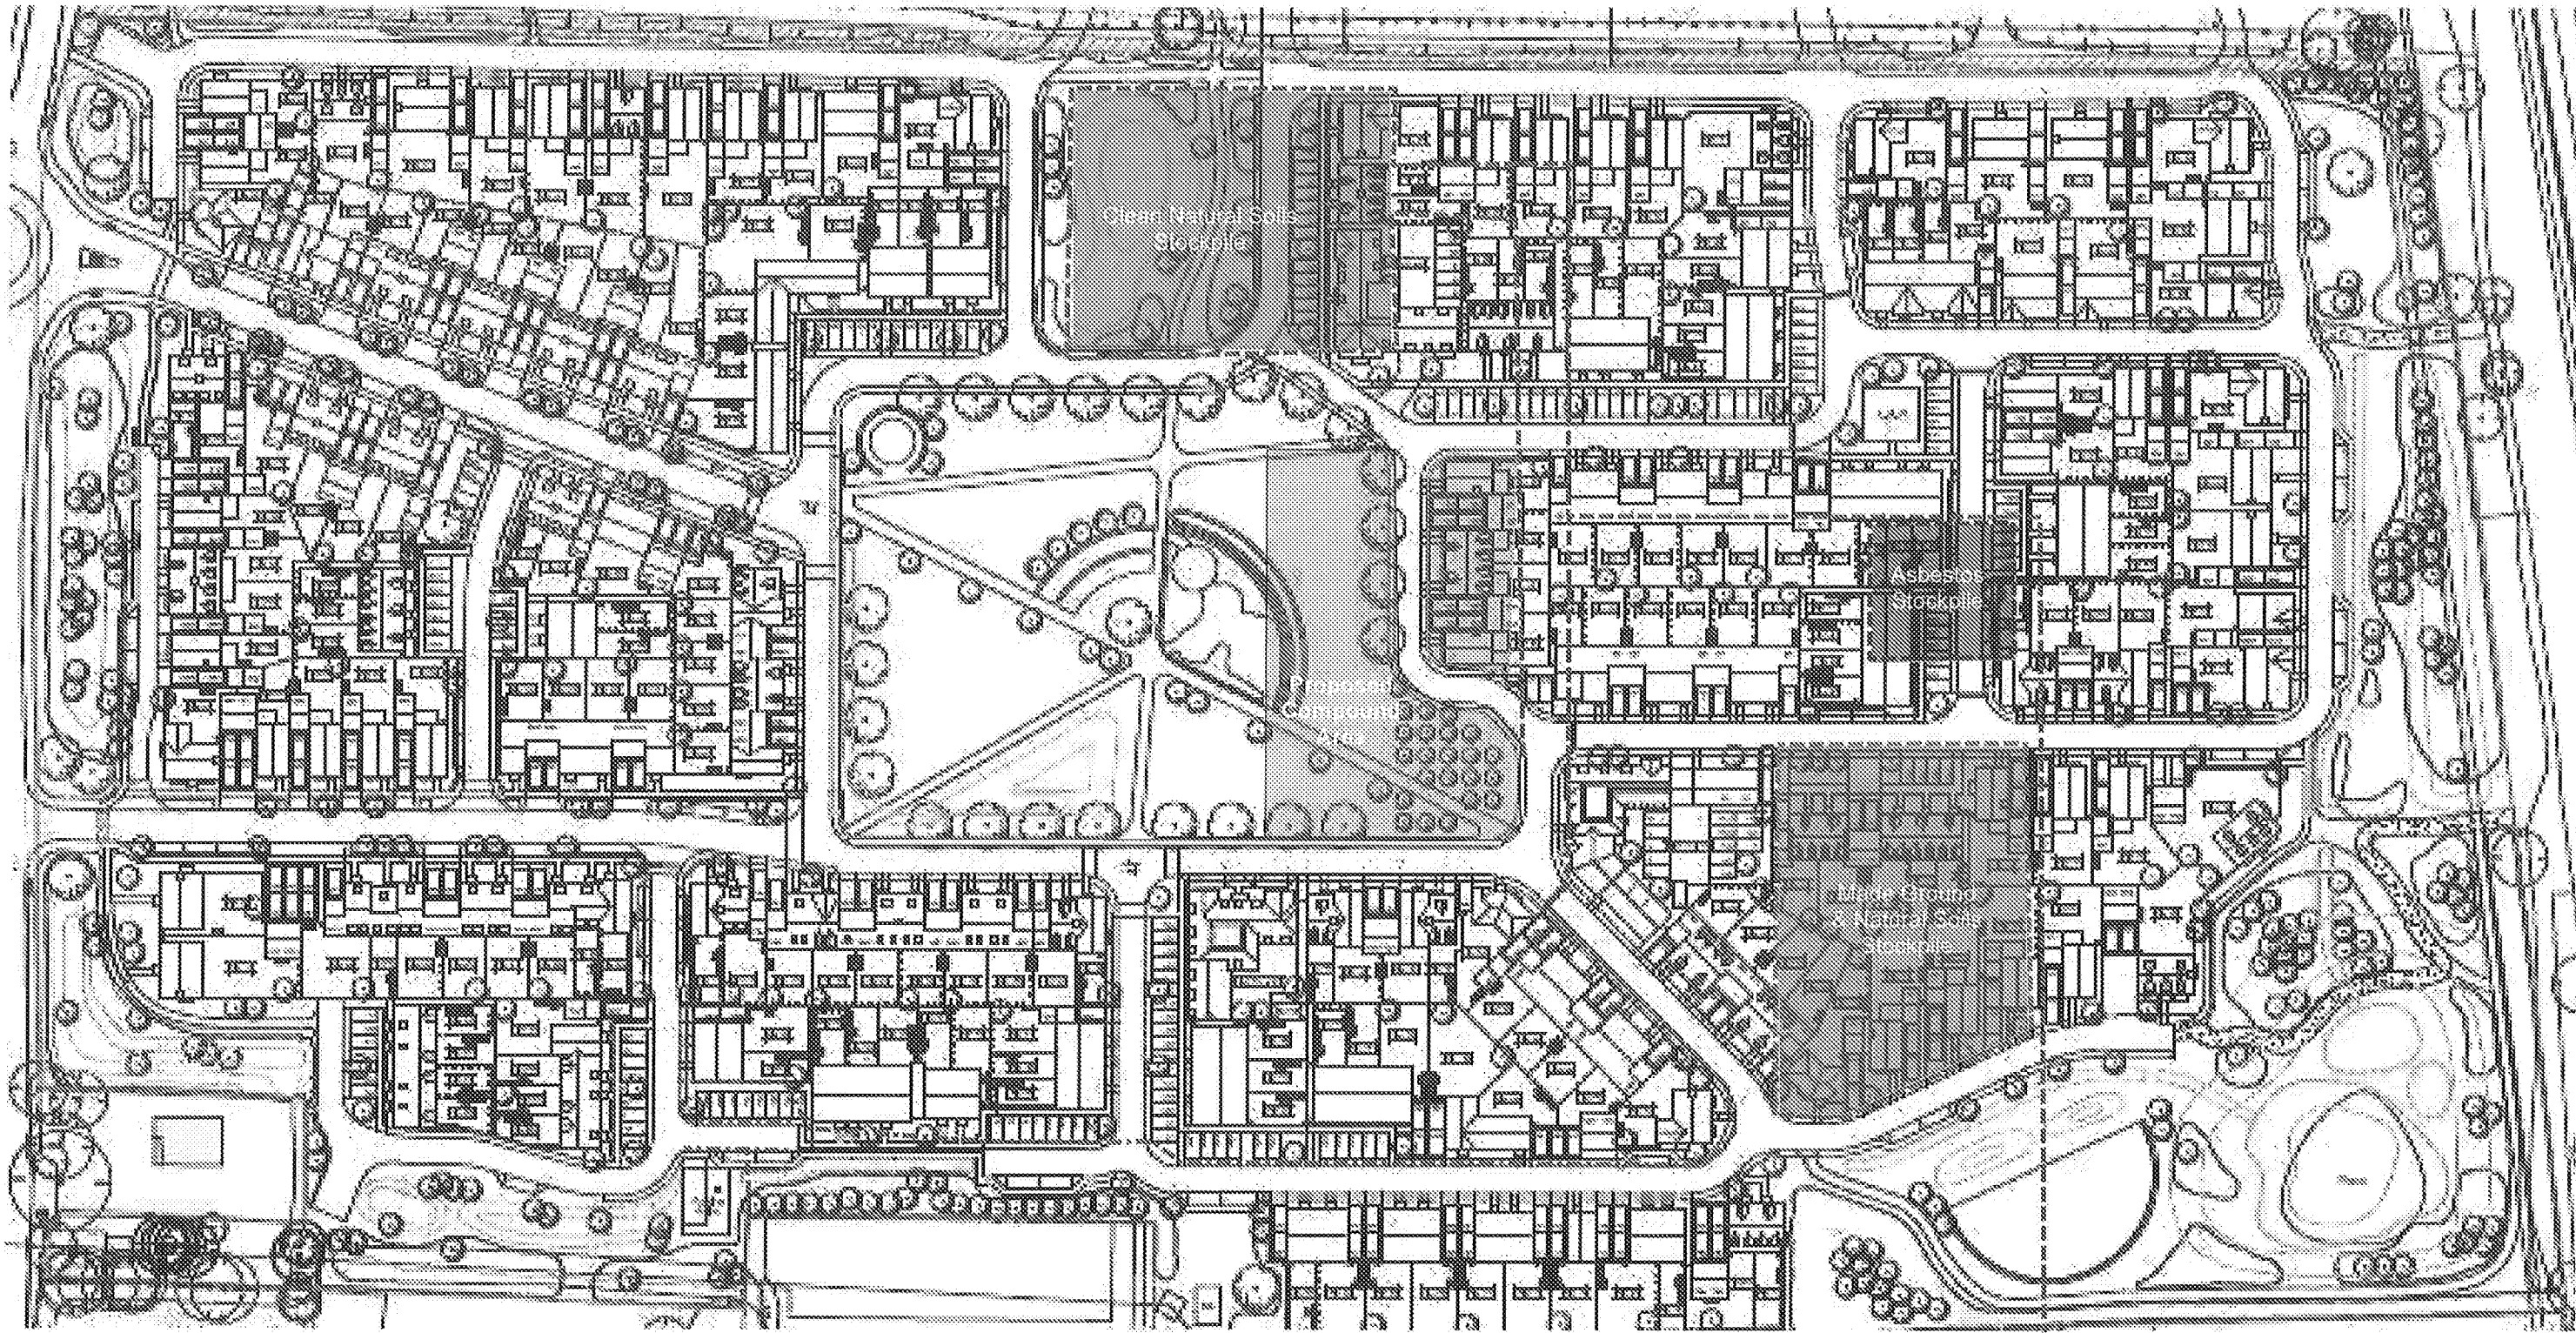

Symbol	Description
	Made Ground Stockpile
	Asbestos Stockpile
	Clean Soil Stockpile
	Herras, with Green debris netting
	Herras, with Green debris netting (fixed to Timber Posts)
	Herras, with Red debris netting
	Herras, with Blue debris netting

Appendix 8

Plans showing changes to layout of fencing upon completion of works (leaving only area of stockpiles fenced off).

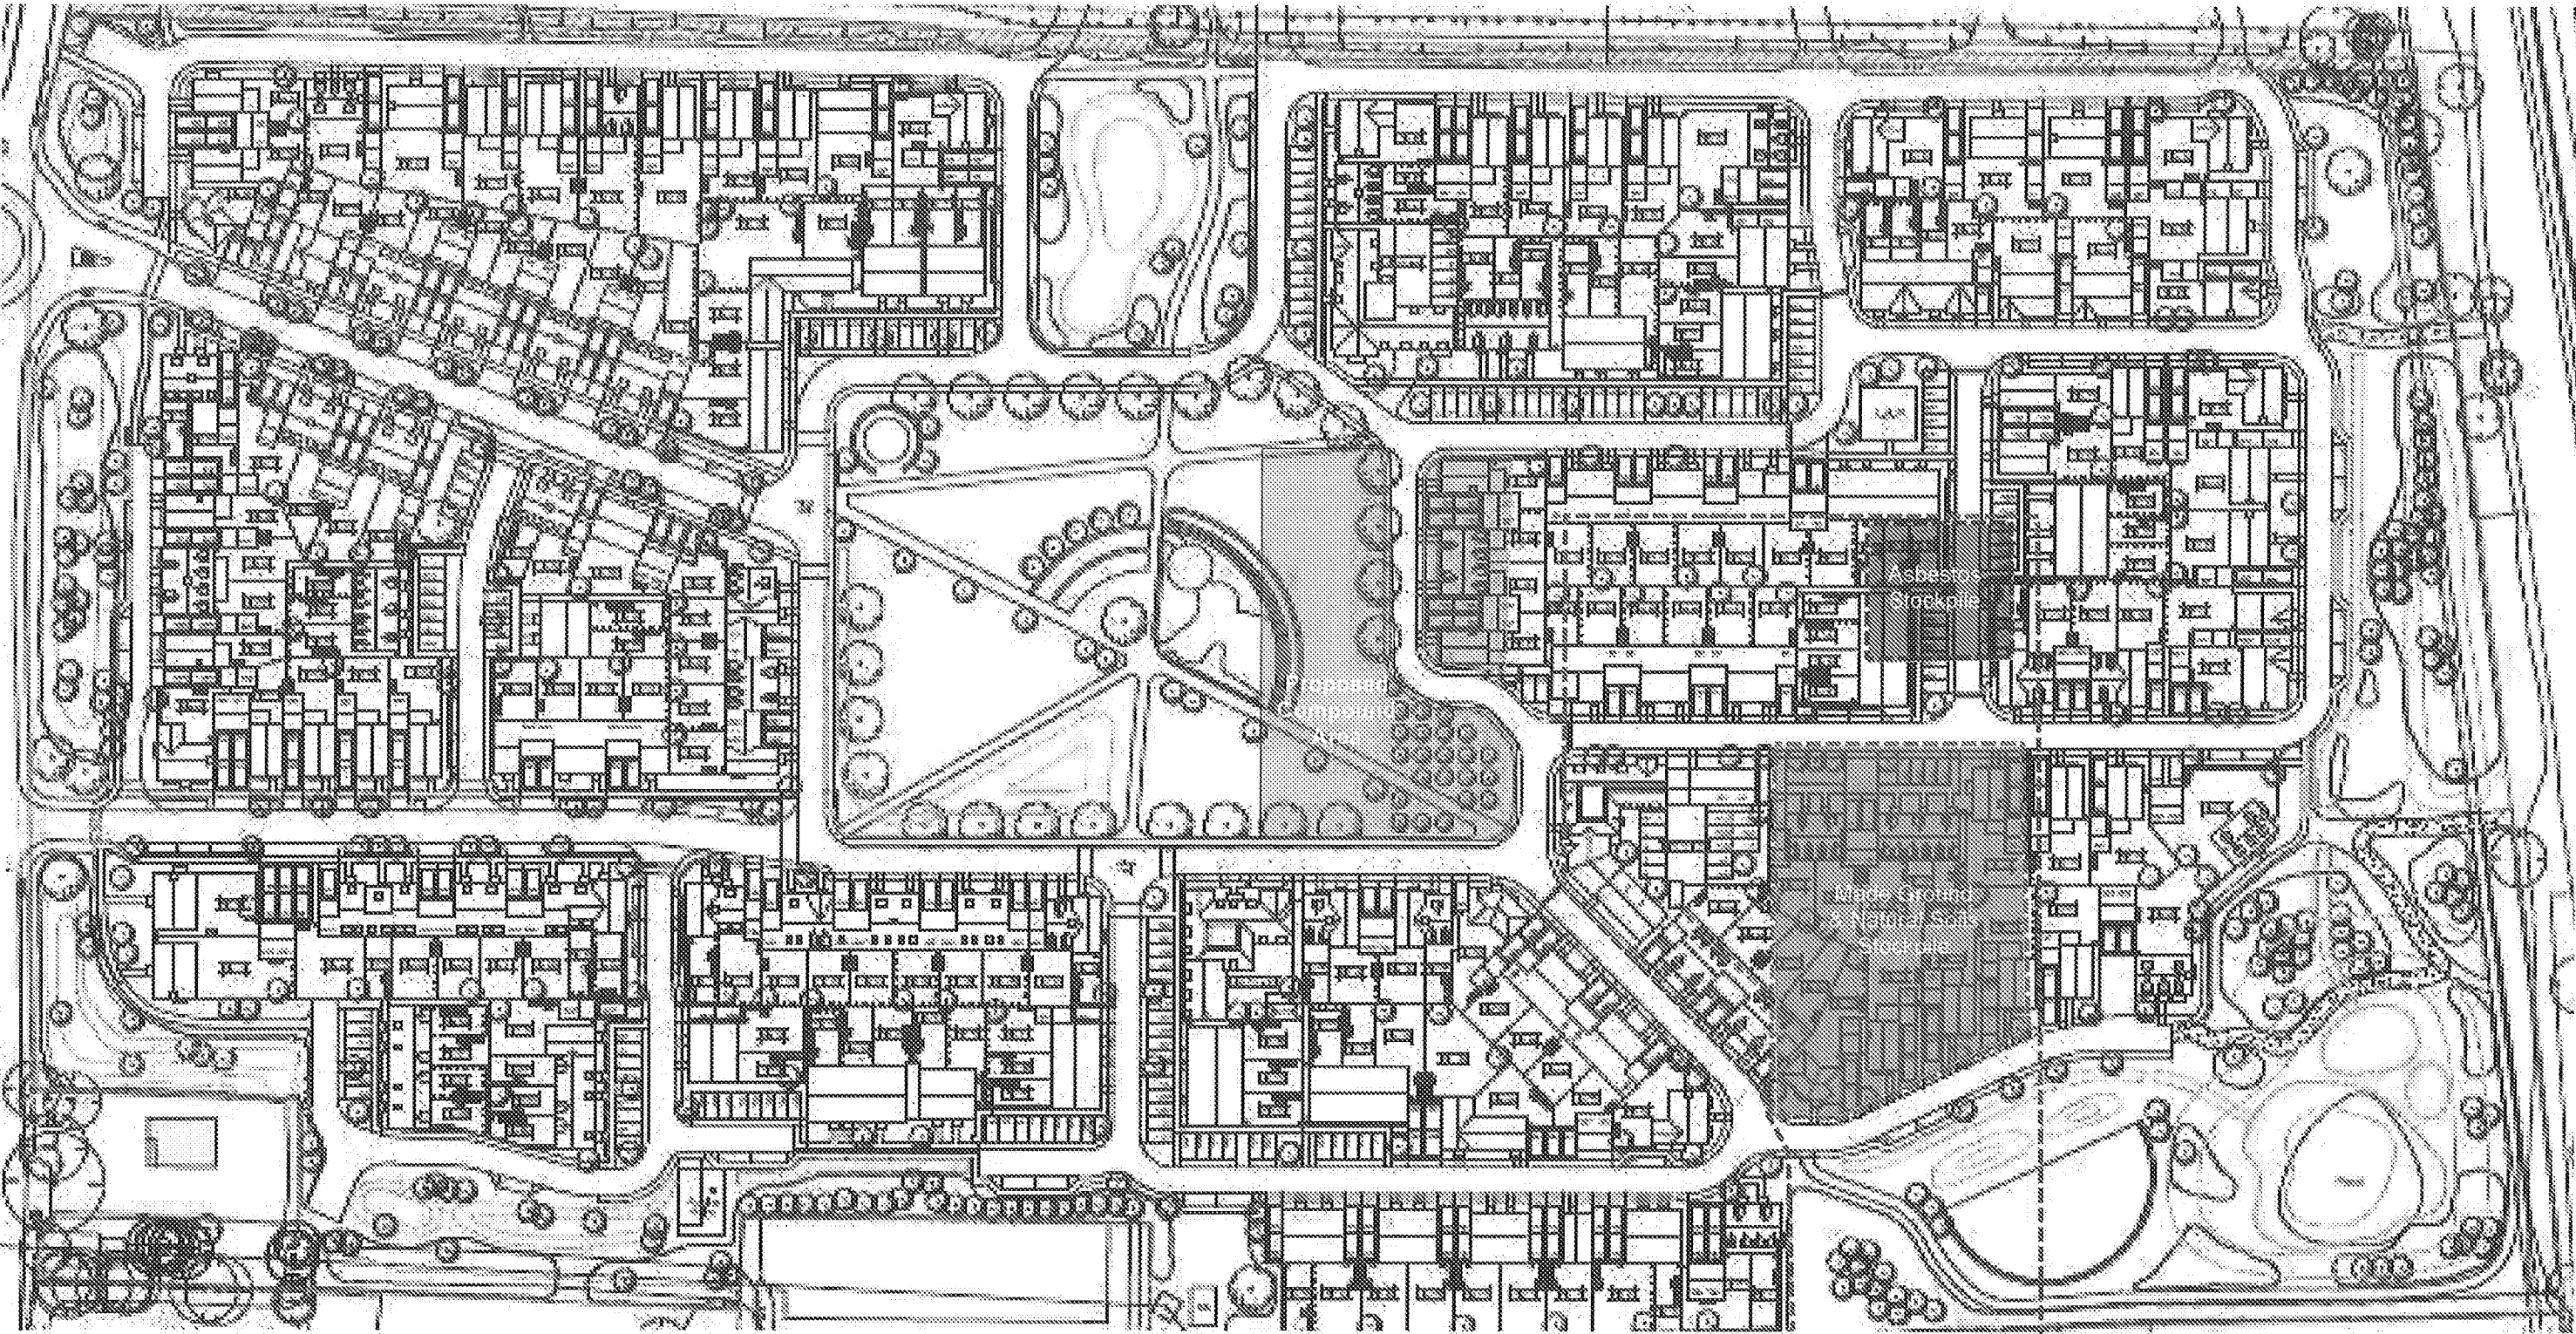

Symbol	Description
	Made Ground Stockpile
	Asbestos Stockpile
	Clean Soil Stockpile
	Herras, with Green debris netting
	Herras, with Green debris netting (fixed to Timber Posts)
	Herras, with Red debris netting
	Herras, with Blue debris netting