


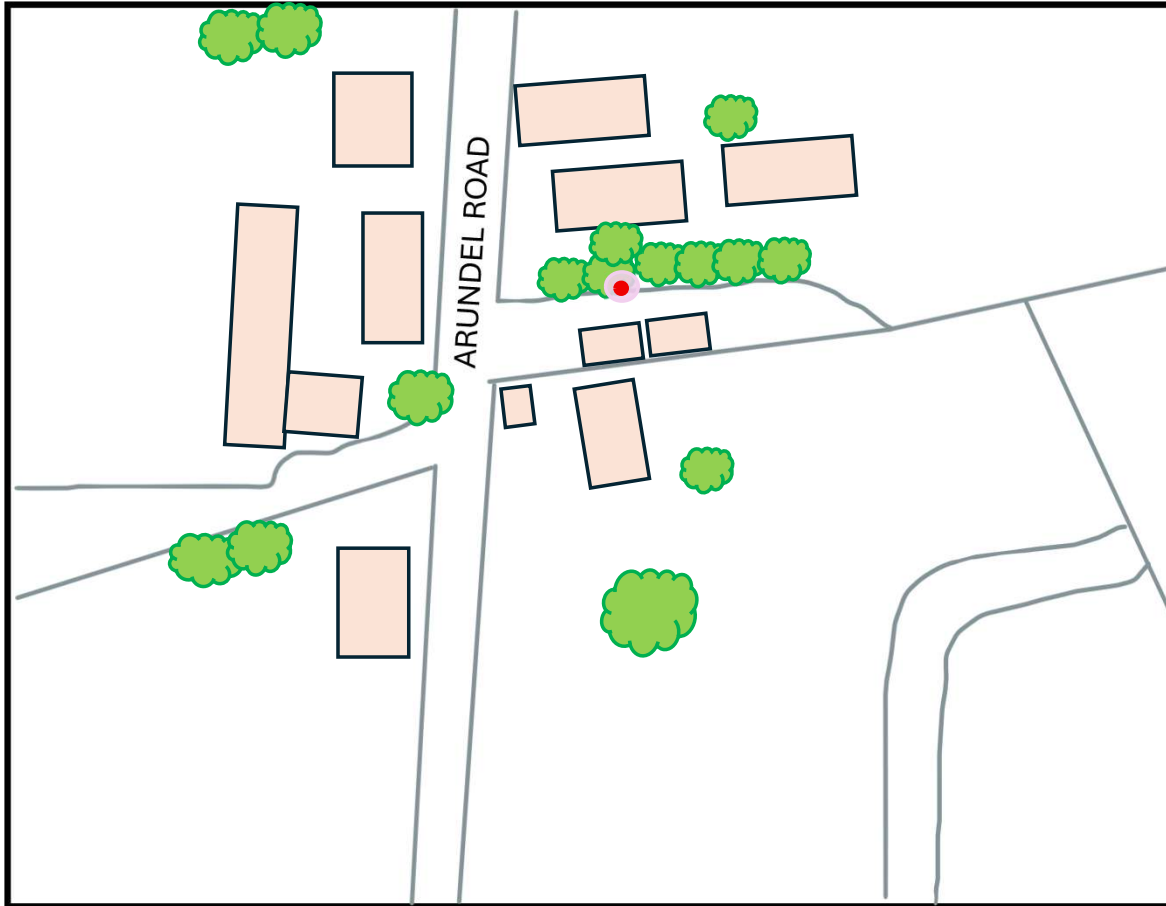

TPO SITE SKETCH



KEY

TREES



LAMP COLUMN LOCATION



CUTTING AREA

