

DO NOT SCALE ALL DIMENSIONS TO BE CONFIRMED ONSITE!!! IF IN DOUBT ASK!!!


NOTES

This drawing and all the information shown is the property of Southmill and shall not be copied whole, or in part, or used for any other purpose without written permission of the Company.

ALL SUBJECT TO STRUCTURAL ENGINEERS CHECKS AND CALCULATIONS.

ALL DIMENSIONS TO BE CHECKED ON SITE

IF ANY VARIATIONS ARE MADE TO SPECIFICATION/DRAWINGS WITHOUT SOUTHMILL KNOWLEDGE, SOUTHMILL WILL NOT BE HELD ACCOUNTABLE FOR NON COMPLIANCE OF PLANNING AND BUILDING REGULATIONS

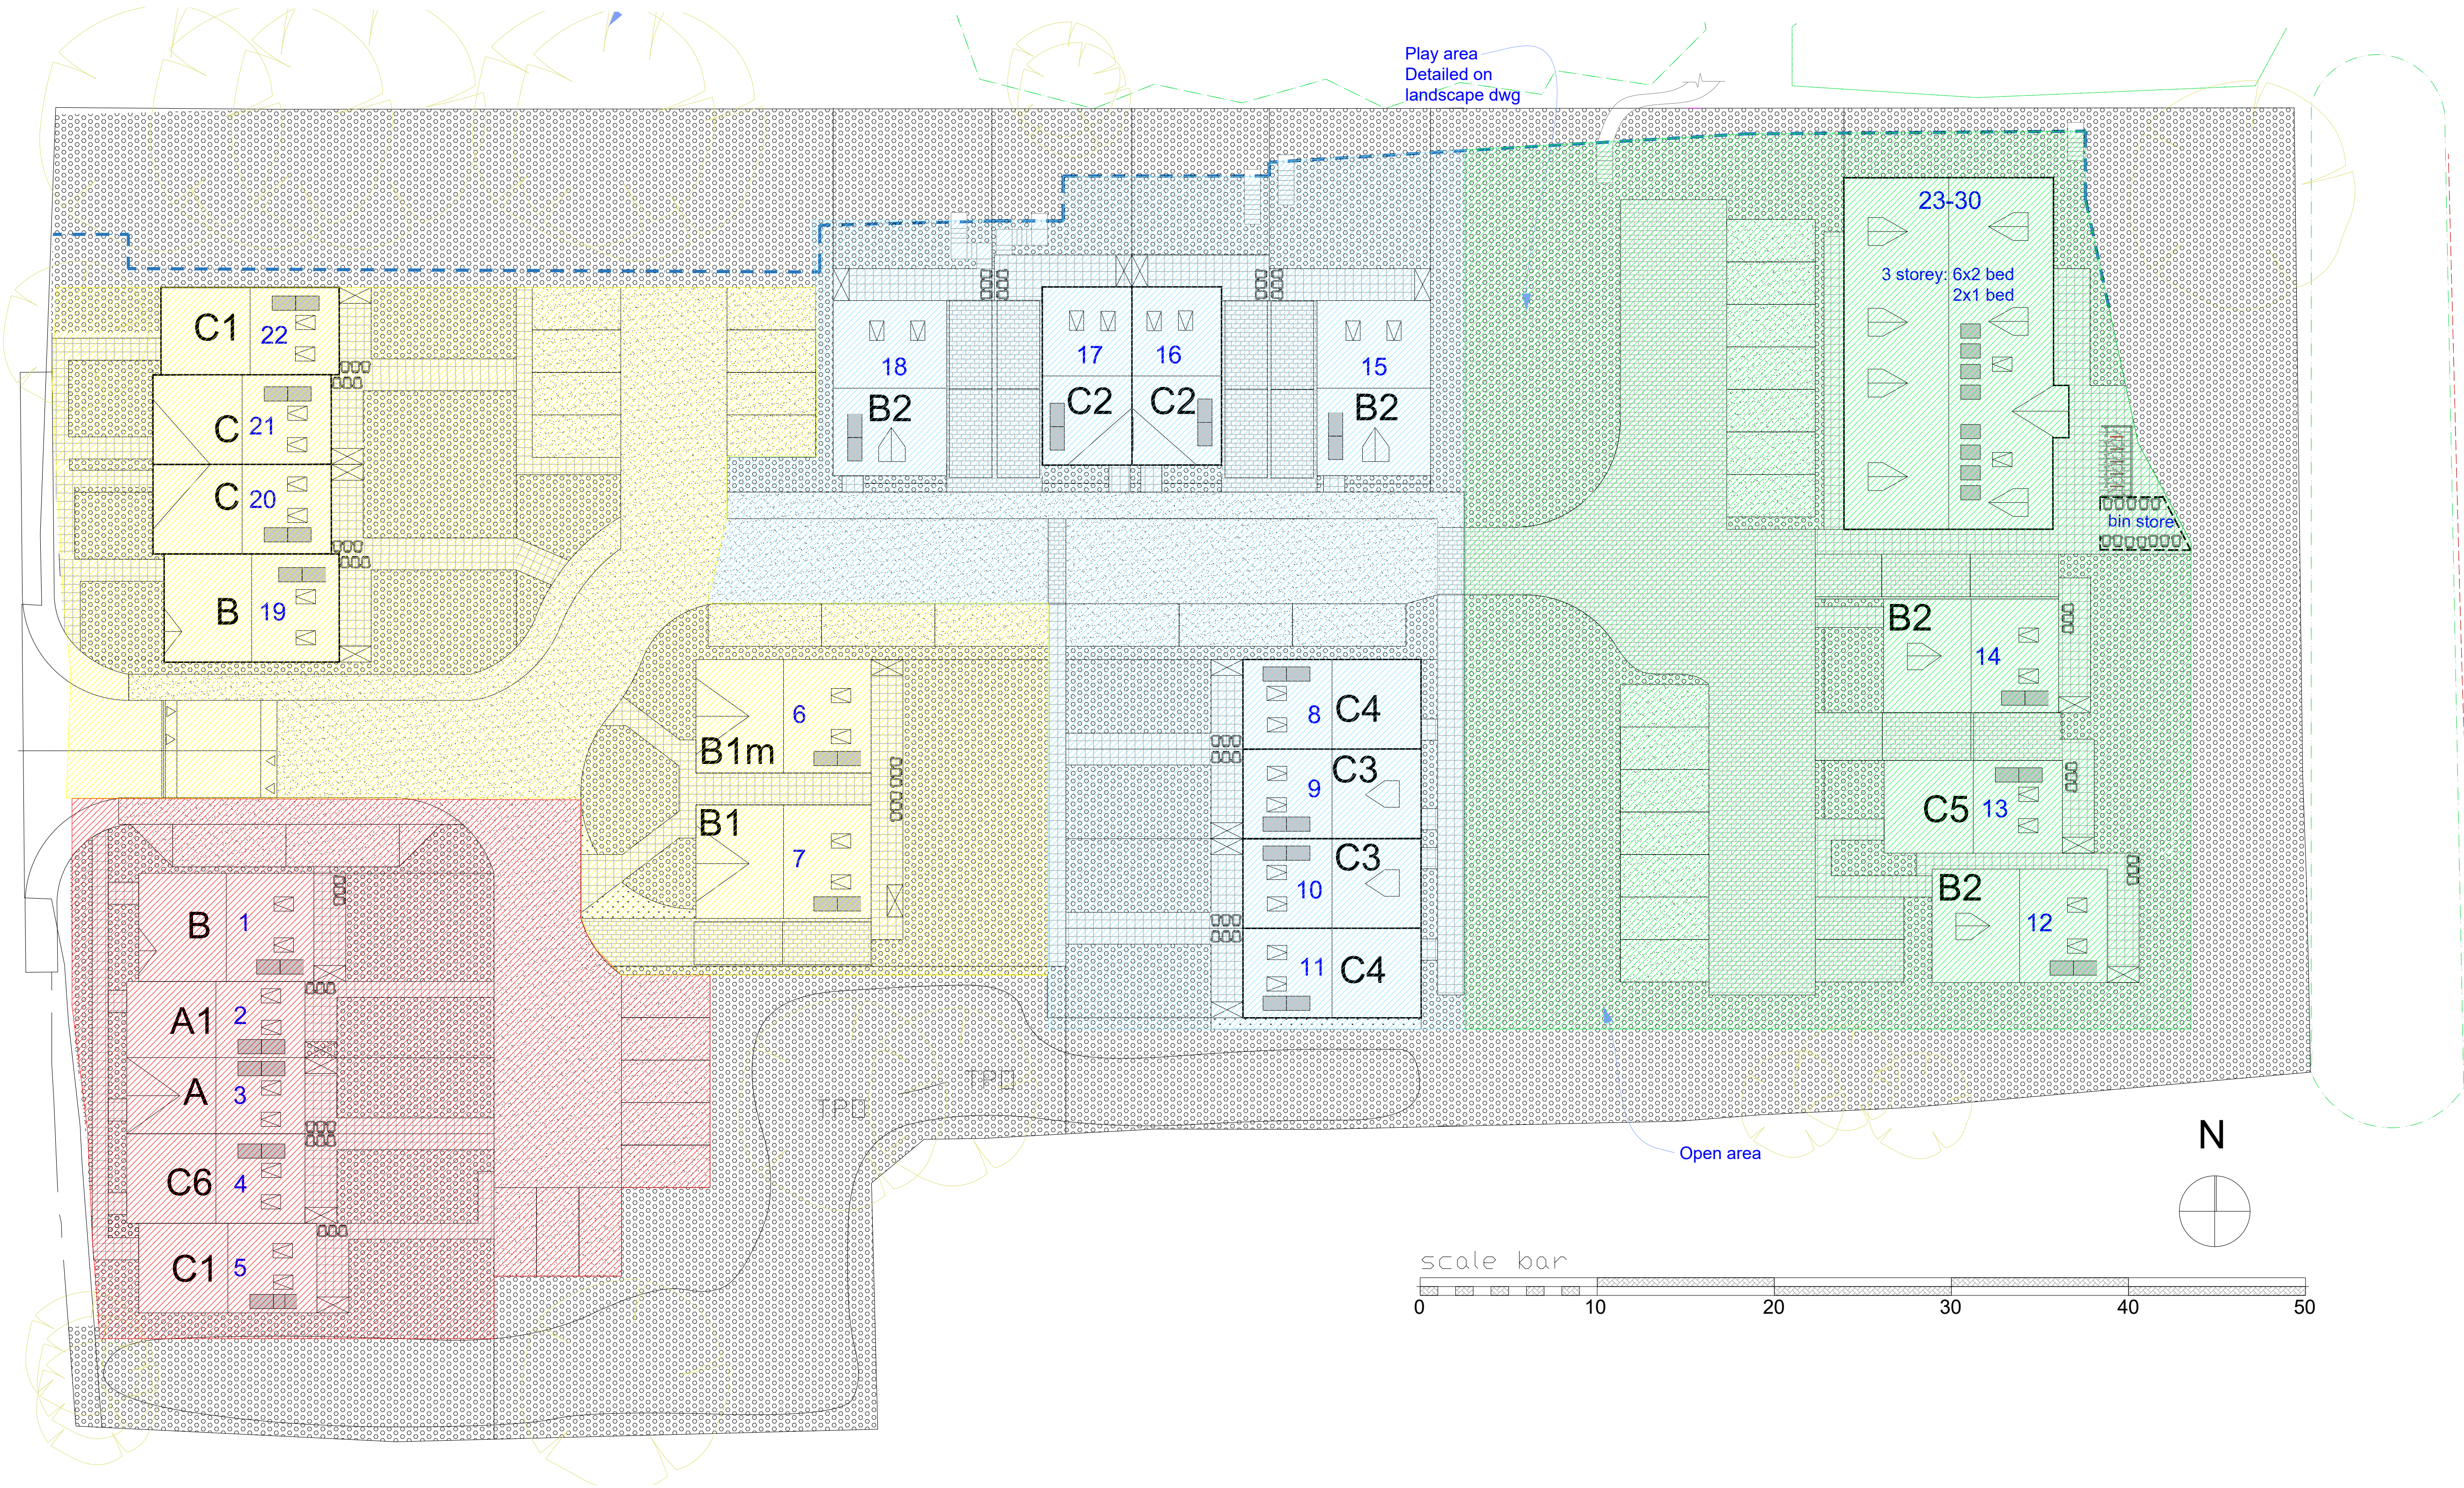

- Phase 1a
- Phase 1b
- Phase 2
- Phase 3

Rev.	Date	Remarks
 Northern Office Ground Floor, Building 3, Olympic Park, Warrington, WA2 0YL T - 01925 851604		
 GOLD PROPERTY DEVELOPMENTS		
Project: Angmering		
Title: Proposed Phasing Plan		
Construction		
Scale:	1:200@A1	Date: Jan 2019
Drawing Number:	1006-Ang-294	Revision: -
Drawn by: PM		Checked by: KB