


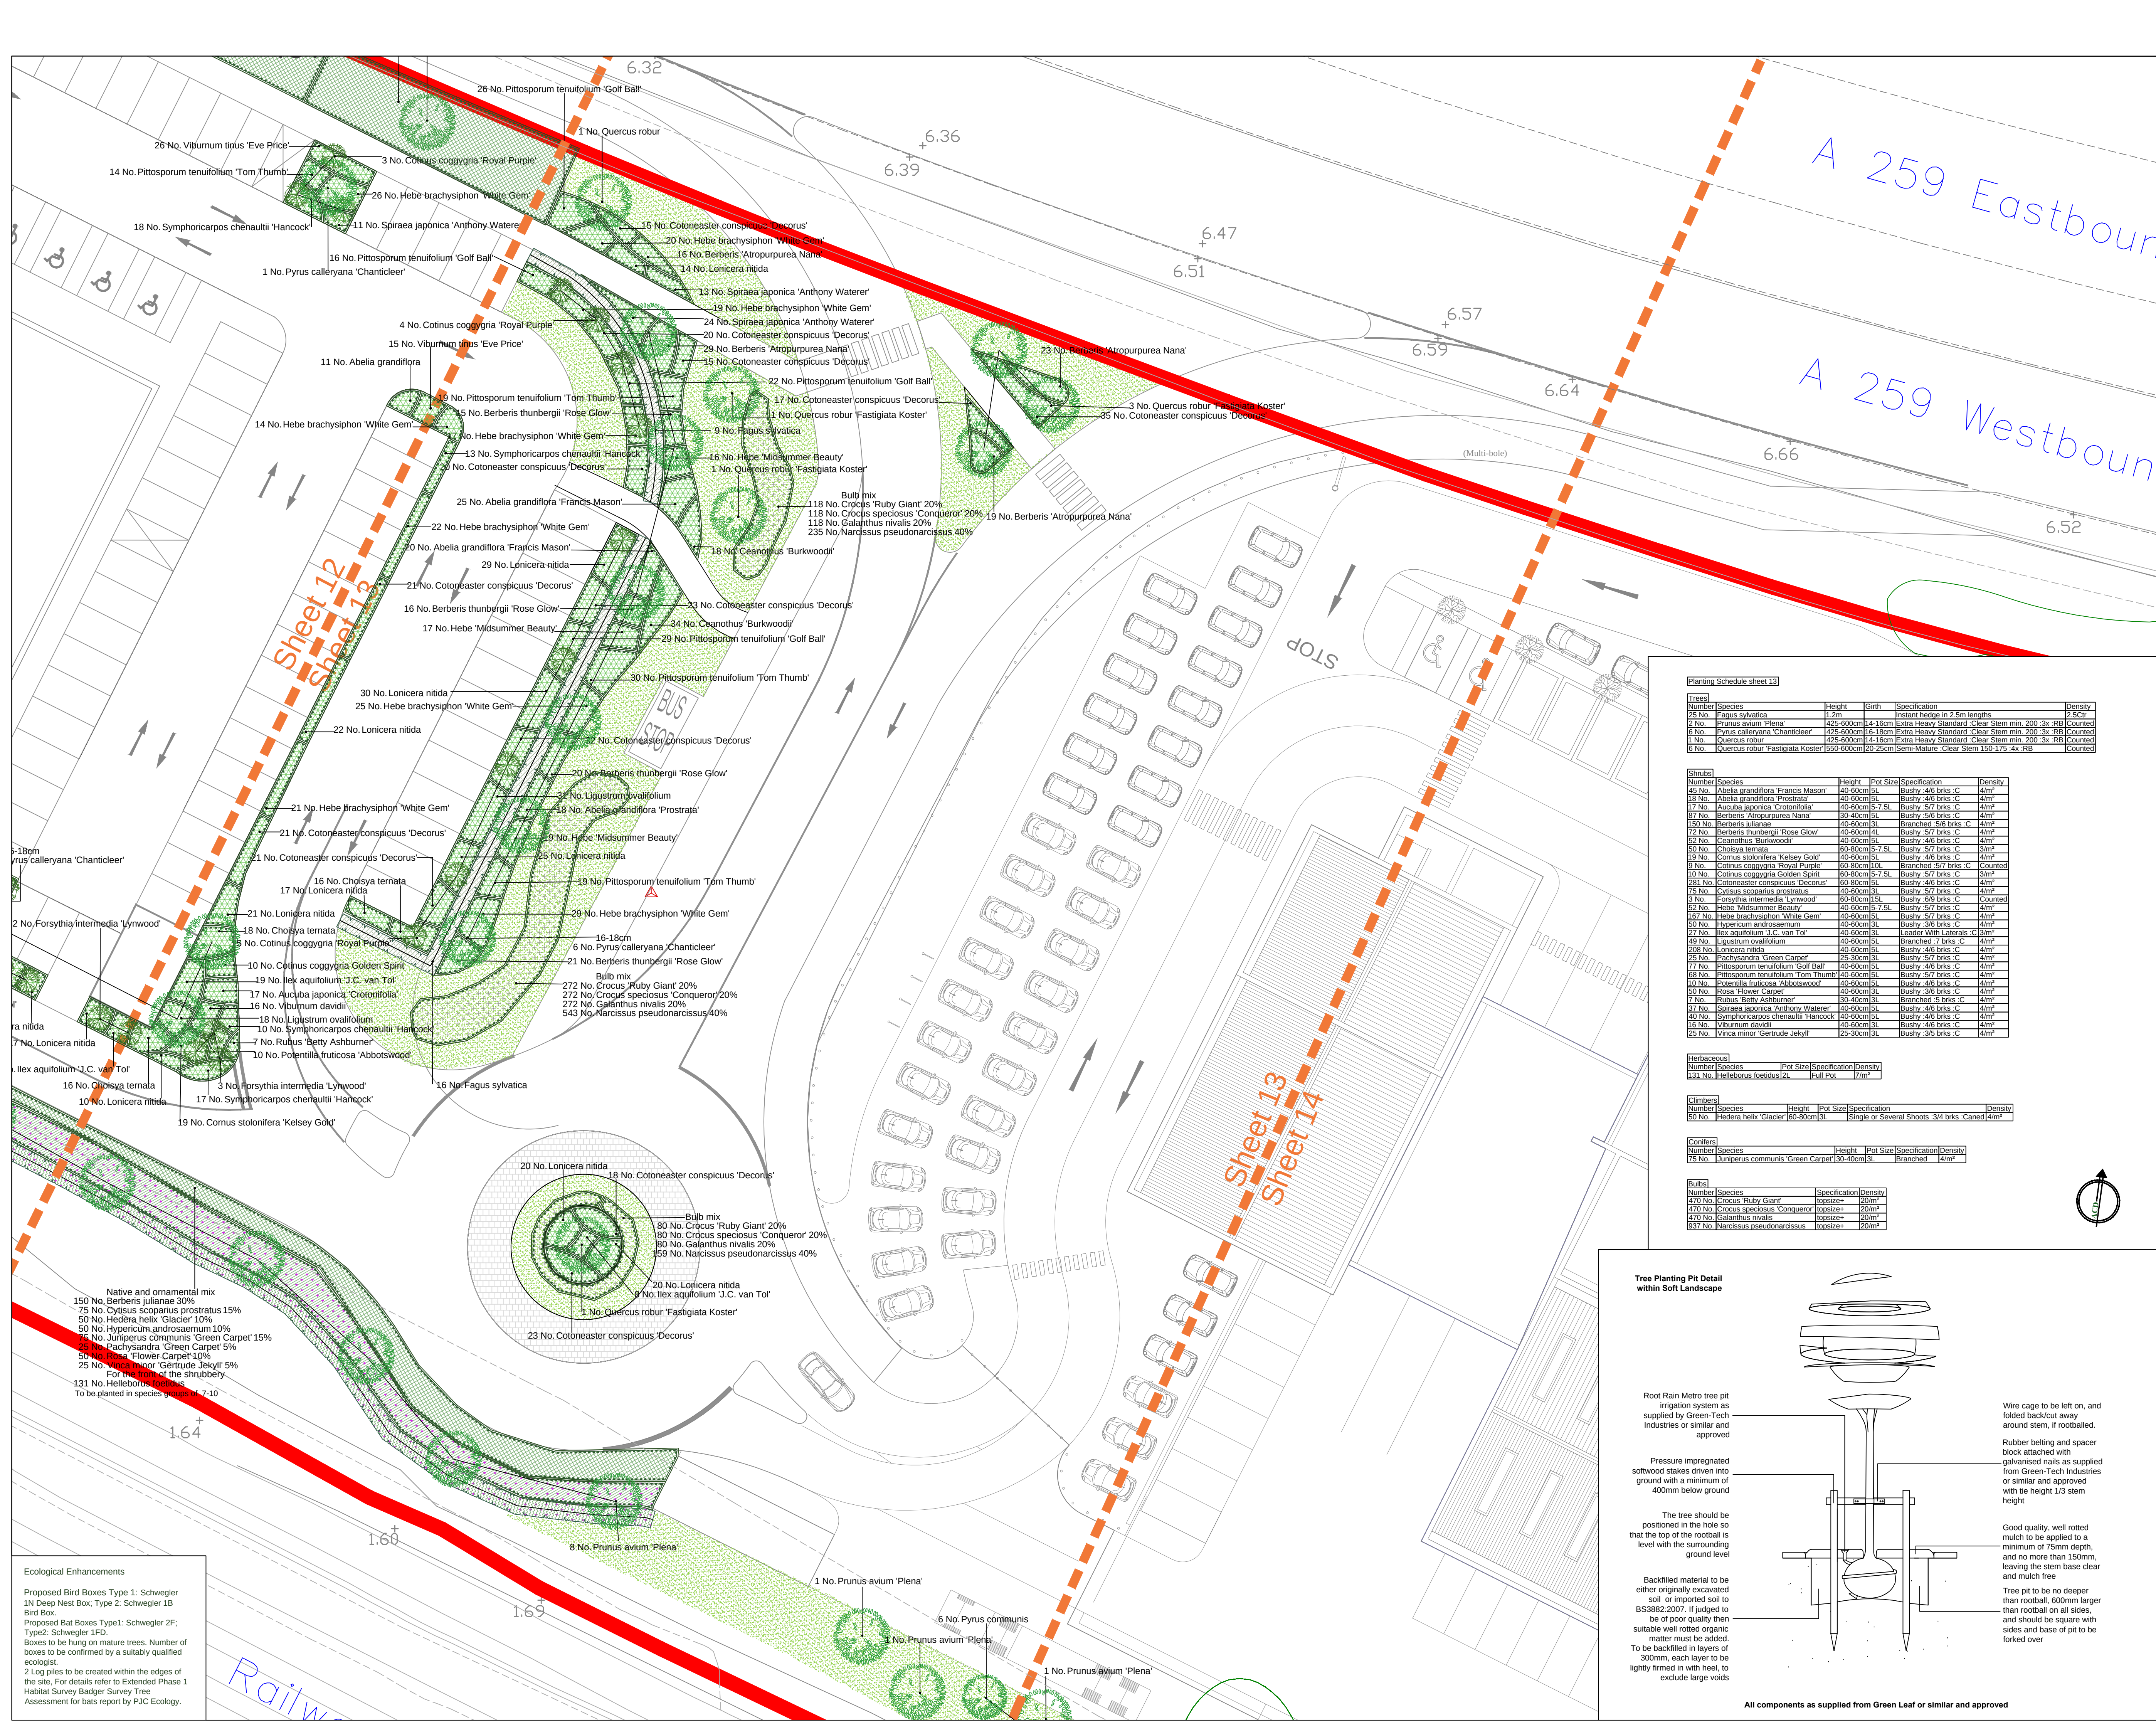

SPECIFICATION
Forestry Commission Practice note 8.
All native species should be of local stock. Native trees and shrubs certified as British Native plant stock.
All planting stock should comply with the Horticultural Trade Association National Plant specification.
All planting preparation, handling, planting & maintenance should be in accordance with CPSE Code for Handling and Establishing plants.
All trees and shrubs to comply with BS 3936 Part 1 1992, planted to BS 4043:1989 and BS 4428:1989.
All works generally, to comply with the written Soft Landscape Specification.
On completion of planting the whole area of the shrub bed shall be mulched with 75mm consolidated thickness of medium textured decorative grade natural pine bark having first been prepared in accordance with the specification.
Free standing hedges shall have a 3 strand galvanised wire and tanalised softwood timber post fence, to BS 1722 Part 3:2000, erected along a line between the two rows of hedge plants.
All existing trees and hedges to be protected in accordance with BS5837:2012 for the duration of the construction period.

NOTE: DO NOT SCALE FROM DRAWING

Legend

- Existing trees to be retained and protected during construction
- Proposed tree planting in soft landscape
- Proposed tree planting in hard landscape
- Proposed specimen shrub planting
- Proposed *Fagus sylvatica* Instant Hedge planted in 2.5m lengths, as supplied from Practically Brown Ltd. or similar and approved, to be maintained at a maximum height of 1.5m and in accordance with suppliers specifications
- Proposed mixed native hedge planting to be planted in a double staggered row 50cm apart and at 50cm centres in each row. To be maintained at 1.8m height
- Proposed shrub planting to receive 75mm bark mulch after planting operations
- Proposed native shrub mix to be planted in species groups of 5-7
- Proposed native and ornamental groundcover mix to be planted in species groups of 7-10
- Proposed bulb planting
- Proposed grass areas to be seeded with a combination of 80% A24 Wear and Tear mix and 20% WFG13 Butterfly and Honey Bee mix on prepared ground in line with specification from British Seed Houses or similar and approved
- Proposed wildflower mix WFG6 Shaded Areas to be sown within hedgerows at a sowing rate of 5g/m² on prepared ground in line with specification from British Seed Houses or similar and approved
- Indicative location of fencing
- Cut lines

Planting Schedule sheet 13

Number	Species	Height	Girth	Specification	Density
25	No. <i>Fagus sylvatica</i>	1.2m		Instant hedge in 2.5m lengths	2.5/cr
2	No. <i>Prunus avium</i> 'Plena'	425-600cm	14-16cm	Extra Heavy Standard Clear Stem min. 200 3x RB	Counted
6	No. <i>Pyrus calleryana</i> 'Chanticleer'	425-600cm	14-18cm	Extra Heavy Standard Clear Stem min. 200 3x RB	Counted
1	No. <i>Quercus robur</i>	425-600cm	14-16cm	Extra Heavy Standard Clear Stem min. 200 3x RB	Counted
6	No. <i>Quercus robur</i> 'Fastigiata Koster'	550-600cm	20-25cm	Semi-Mature Clear Stem 150-175 4x RB	Counted

Number	Species	Height	Pot Size	Specification	Density
45	No. <i>Abelia grandiflora</i> 'Francis Mason'	40-60cm	SL	Bushy 4/6 brks C	4/m ²
18	No. <i>Abelia grandiflora</i> 'Prostrata'	40-60cm	SL	Bushy 4/6 brks C	4/m ²
17	No. <i>Aucuba japonica</i> 'Crotonifolia'	40-60cm	5-7.5L	Bushy 5/7 brks C	4/m ²
87	No. <i>Berberis 'Atropurpurea Nana'</i>	30-40cm	SL	Bushy 5/6 brks C	4/m ²
150	No. <i>Berberis julianae</i>	40-60cm	SL	Branched 2/6 brks C	4/m ²
72	No. <i>Berberis thunbergii</i> 'Rose Glow'	40-60cm	4L	Bushy 5/7 brks C	4/m ²
52	No. <i>Ceanothus 'Burkwoodii'</i>	40-60cm	SL	Bushy 4/6 brks C	4/m ²
50	No. <i>Choisy ternata</i>	60-80cm	5-7.5L	Bushy 5/7 brks C	3/m ²
19	No. <i>Cornus stolonifera</i> 'Kelsey Gold'	40-60cm	SL	Bushy 5/7 brks C	4/m ²
9	No. <i>Cornus stolonifera</i> 'Royal Purple'	60-80cm	10L	Branched 5/7 brks C	Counted
10	No. <i>Cornus stolonifera</i> 'Golden Spirit'	60-80cm	5-7.5L	Bushy 5/7 brks C	3/m ²
281	No. <i>Cotoneaster conspicuus 'Decorus'</i>	60-80cm	SL	Bushy 4/6 brks C	4/m ²
75	No. <i>Cytisus scoparius</i> 'prostratus'	40-60cm	SL	Bushy 5/7 brks C	4/m ²
3	No. <i>Forsythia intermedia</i> 'Lynwood'	60-80cm	15L	Bushy 6/9 brks C	Counted
52	No. <i>Hebe 'Midsummer Beauty'</i>	40-60cm	5-7.5L	Bushy 5/7 brks C	4/m ²
167	No. <i>Hebe 'brachysiphon 'White Gem'</i>	40-60cm	SL	Bushy 5/7 brks C	4/m ²
50	No. <i>Hypericum androsaemum</i>	40-60cm	3L	Bushy 3/6 brks C	4/m ²
27	No. <i>Ilex aquifolium</i> 'J.C. van Tol'	40-60cm	3L	Branched 2 brks C	4/m ²
49	No. <i>Ligustrum ovalifolium</i>	40-60cm	SL	Bushy 5/7 brks C	4/m ²
208	No. <i>Lonicera nitida</i>	40-60cm	SL	Bushy 4/6 brks C	4/m ²
25	No. <i>Pachysandra 'Green Carpet'</i>	25-30cm	SL	Bushy 5/7 brks C	4/m ²
77	No. <i>Pittosporum tenuifolium 'Golf Ball'</i>	40-60cm	SL	Bushy 4/6 brks C	4/m ²
68	No. <i>Pittosporum tenuifolium 'Tom Thumb'</i>	40-60cm	SL	Bushy 5/7 brks C	4/m ²
170	No. <i>Potentilla fruticosa</i> 'Abbotswood'	40-60cm	SL	Bushy 4/6 brks C	4/m ²
50	No. <i>Rosa 'Flower Carpet'</i>	40-60cm	SL	Bushy 3/6 brks C	4/m ²
7	No. <i>Rubus 'Betty Ashburner'</i>	30-40cm	3L	Branched 5 brks C	4/m ²
17	No. <i>Spiraea japonica 'Anthony Waterer'</i>	40-60cm	SL	Bushy 4/6 brks C	4/m ²
40	No. <i>Symphoricarpos chenaultii 'Hancock'</i>	40-60cm	SL	Bushy 4/6 brks C	4/m ²
16	No. <i>Viburnum davidii</i>	40-60cm	SL	Bushy 4/6 brks C	4/m ²
25	No. <i>Vinca minor</i> 'Gertrude Jekyll'	25-30cm	SL	Bushy 3/6 brks C	4/m ²

Herbaceous

Number	Species	Pot Size	Specification	Density
131	No. <i>Helleborus foetidus</i>	2L	Full Pot	7/m ²

Climbers


Number	Species	Height	Pot Size	Specification	Density
50	No. <i>Hedera helix 'Glacier'</i>	60-80cm	3L	Single or Several Shoots 3/4 brks Caned	4/m ²

Coverers

Number	Species	Height	Pot Size	Specification	Density
75	No. <i>Juniperus communis</i> 'Green Carpet'	30-40cm	3L	Branched	4/m ²

Bulbs

Number	Species	Specification	Density
470	No. <i>Crocus 'Ruby Giant'</i>	topsize=	20/m ²
470	No. <i>Crocus speciosus 'Conqueror'</i>	topsize=	20/m ²
470	No. <i>Galanthus nivalis</i>	topsize=	20/m ²
937	No. <i>Narcissus pseudonarcissus</i>	topsize=	20/m ²

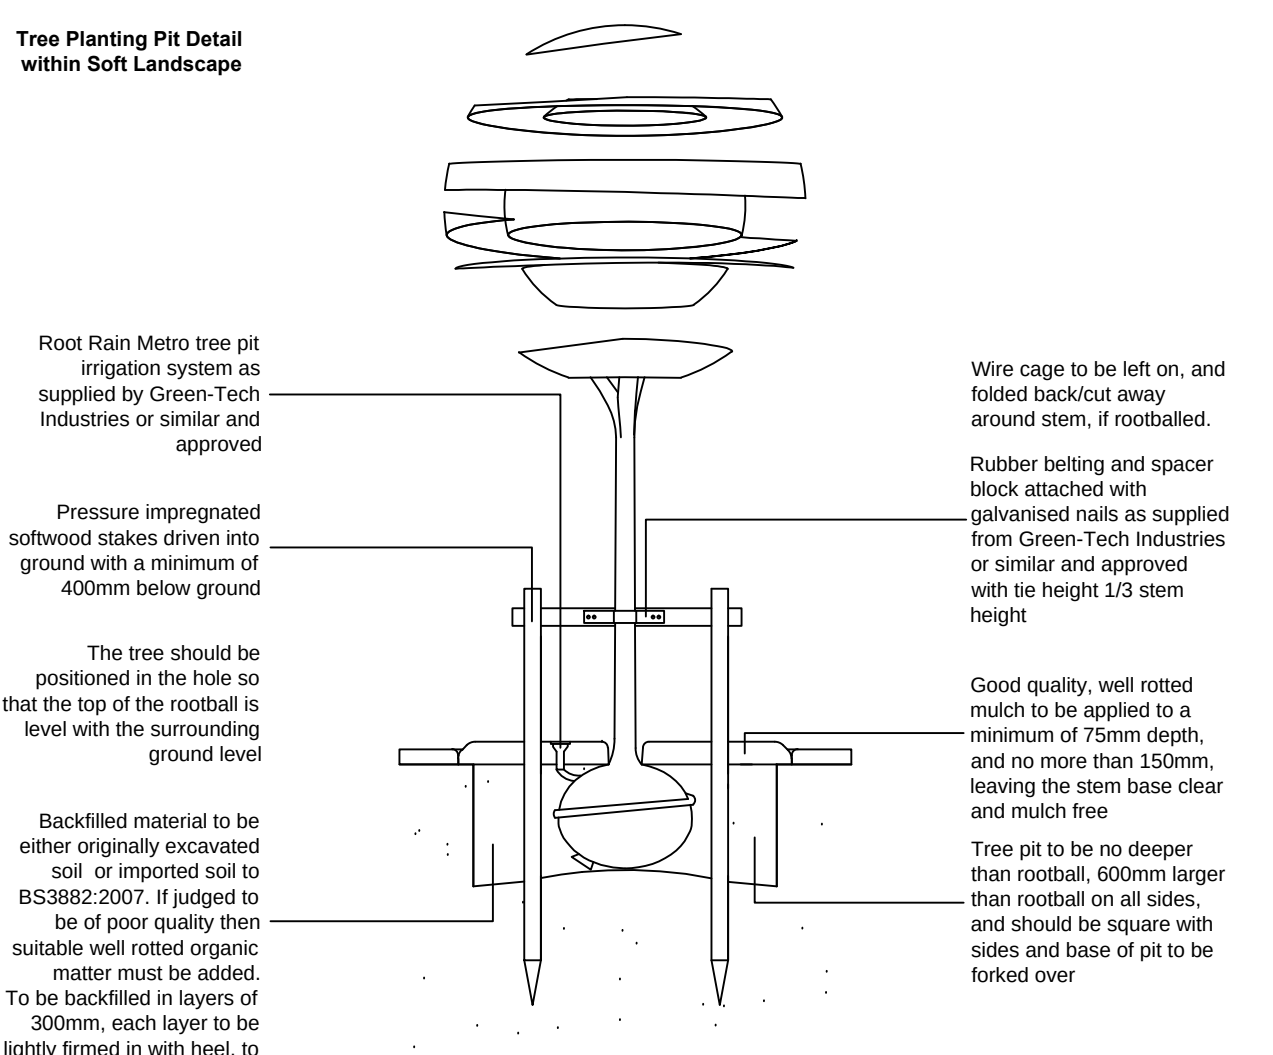

Ecological Enhancements

Proposed Bird Boxes Type 1: Schwegler 1N Deep Nest Box, Type 2: Schwegler 1B Bird Box

Proposed Bat Boxes Type1: Schwegler 2F, Type2: Schwegler 1FD.

Boxes to be hung on mature trees. Number of boxes to be confirmed by a suitably qualified ecologist.

2 Log piles to be created within the edges of the site. For details refer to Extended Phase 1 Habitat Survey Badger Survey Tree Assessment for bats report by PJC Ecology.

ACD
Ecology
Arboriculture
Landscape Architecture

ACD Landscape Architects & ACD Ecology
Rothbury Rail Business Centre, Grange Lane, Malmesbury,
Wiltshire, SN16 0ES
Tel: 01666 825646 Fax: 01666 824654

ACD Arboriculture
Courtney House, Mill Lane, Godalming, Surrey,
GU7 1EY
Tel: 01483 425714 Fax: 01428 641090

ACD (Landscape Architects) Southampton
12 Southgate Street, Winchester, Hampshire, SO23 9EF
Tel: 01962 855604
www.acdlandscape.co.uk

scheme: Mill Lane Site
client: Store Property
drawing: Landscape Proposals
date: Sep '13
scale: 1:200@A1
drawing no: STORE18832 13A
drawn: DKM checked: AW

Copyright of ACD Landscape Architects Ltd. All rights described in Chapter IV of the Copyright, Designs and Patents Act 1988 have been generally asserted: 2013. Copyright of this plan remains with ACD until all fees have been paid in full.