

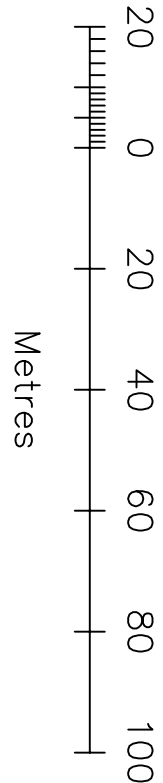
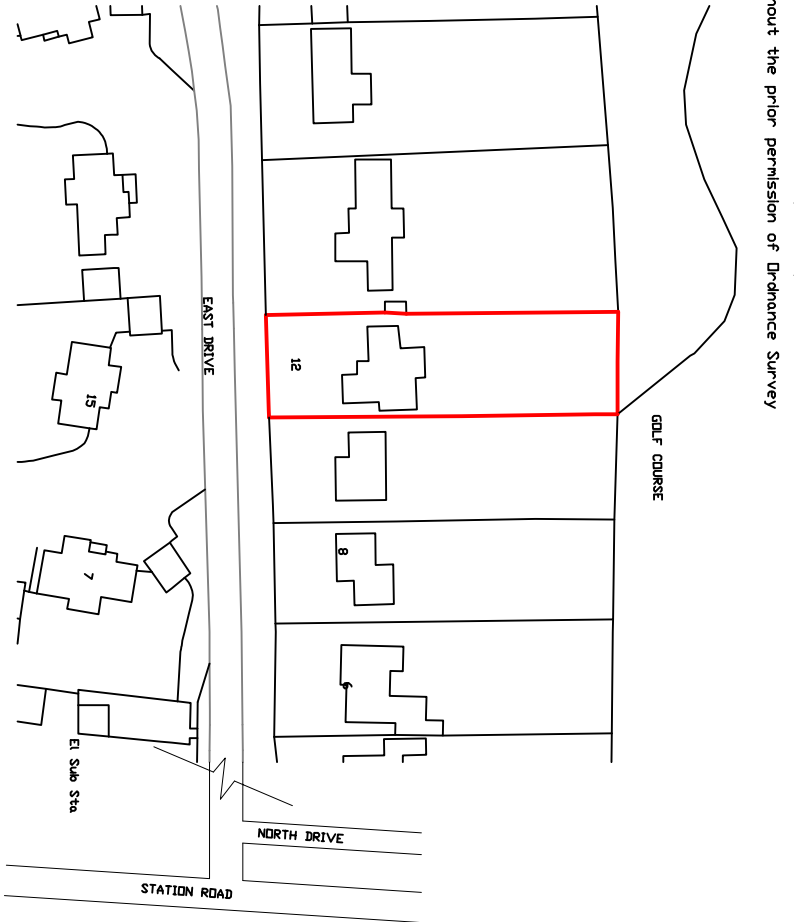
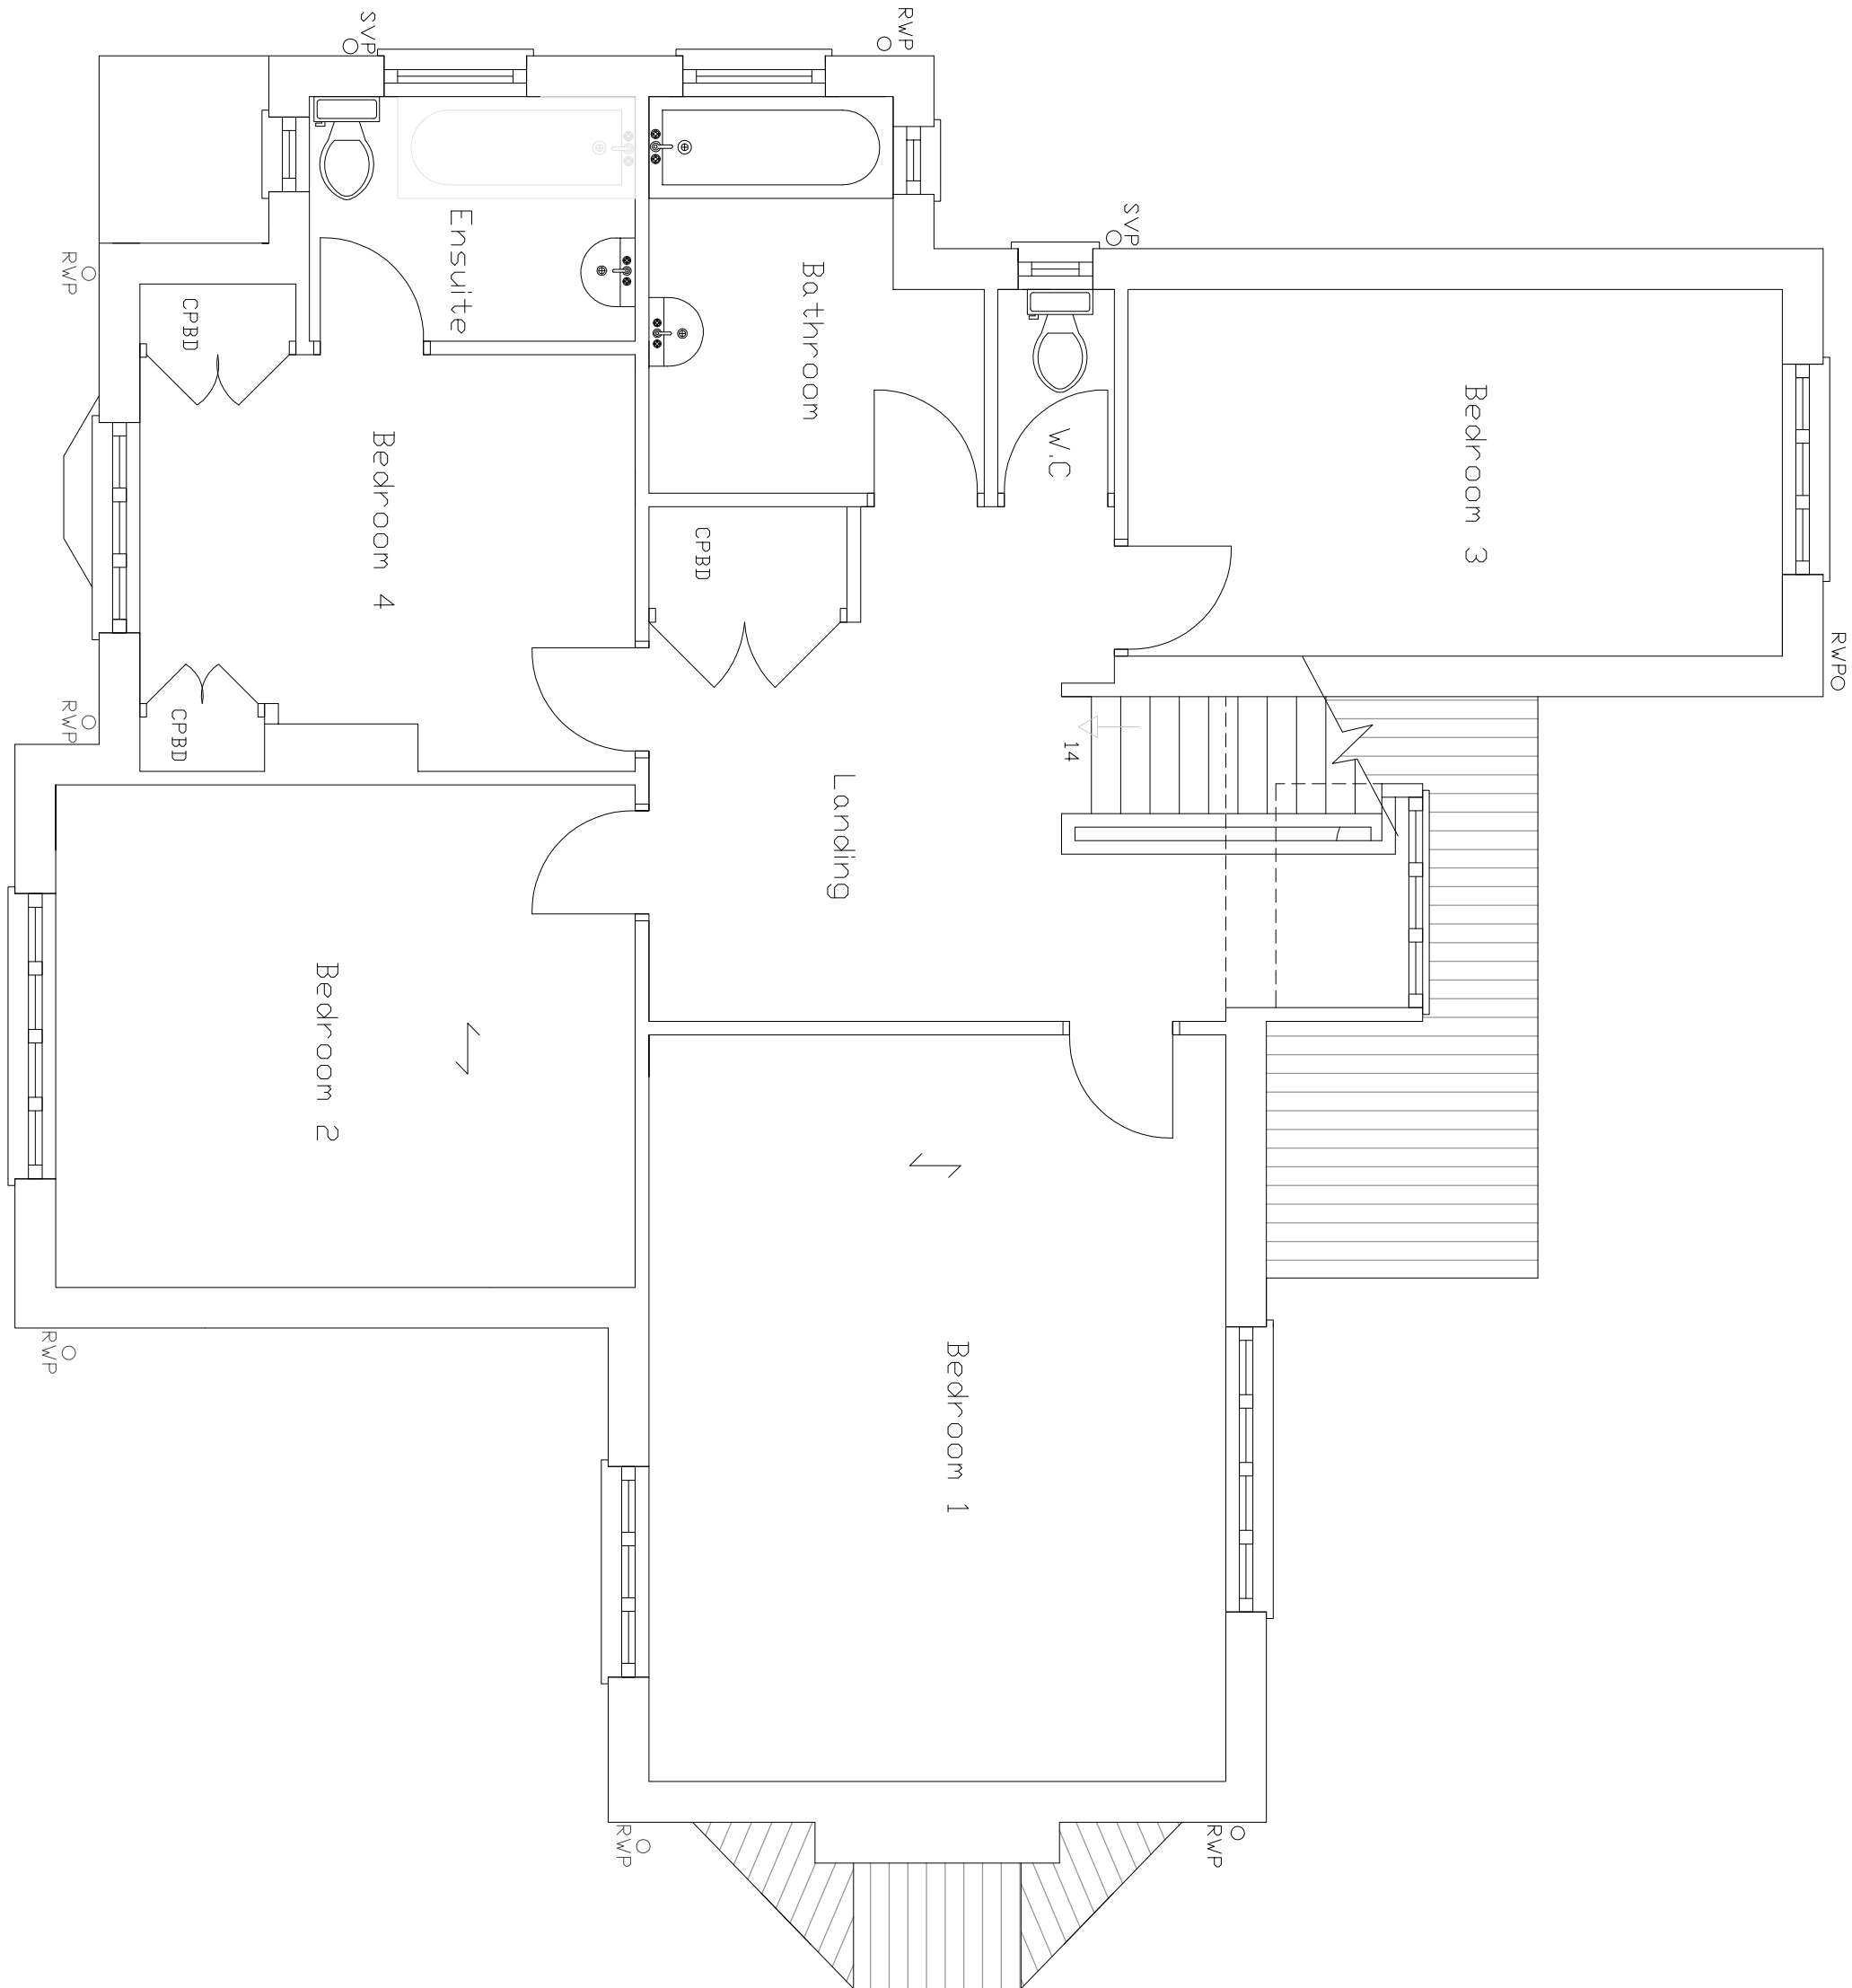


Notion Copyright and database right 2014
Distance Survey License 10084957
Reproduction in whole or part is prohibited
without the prior permission of Distance Survey

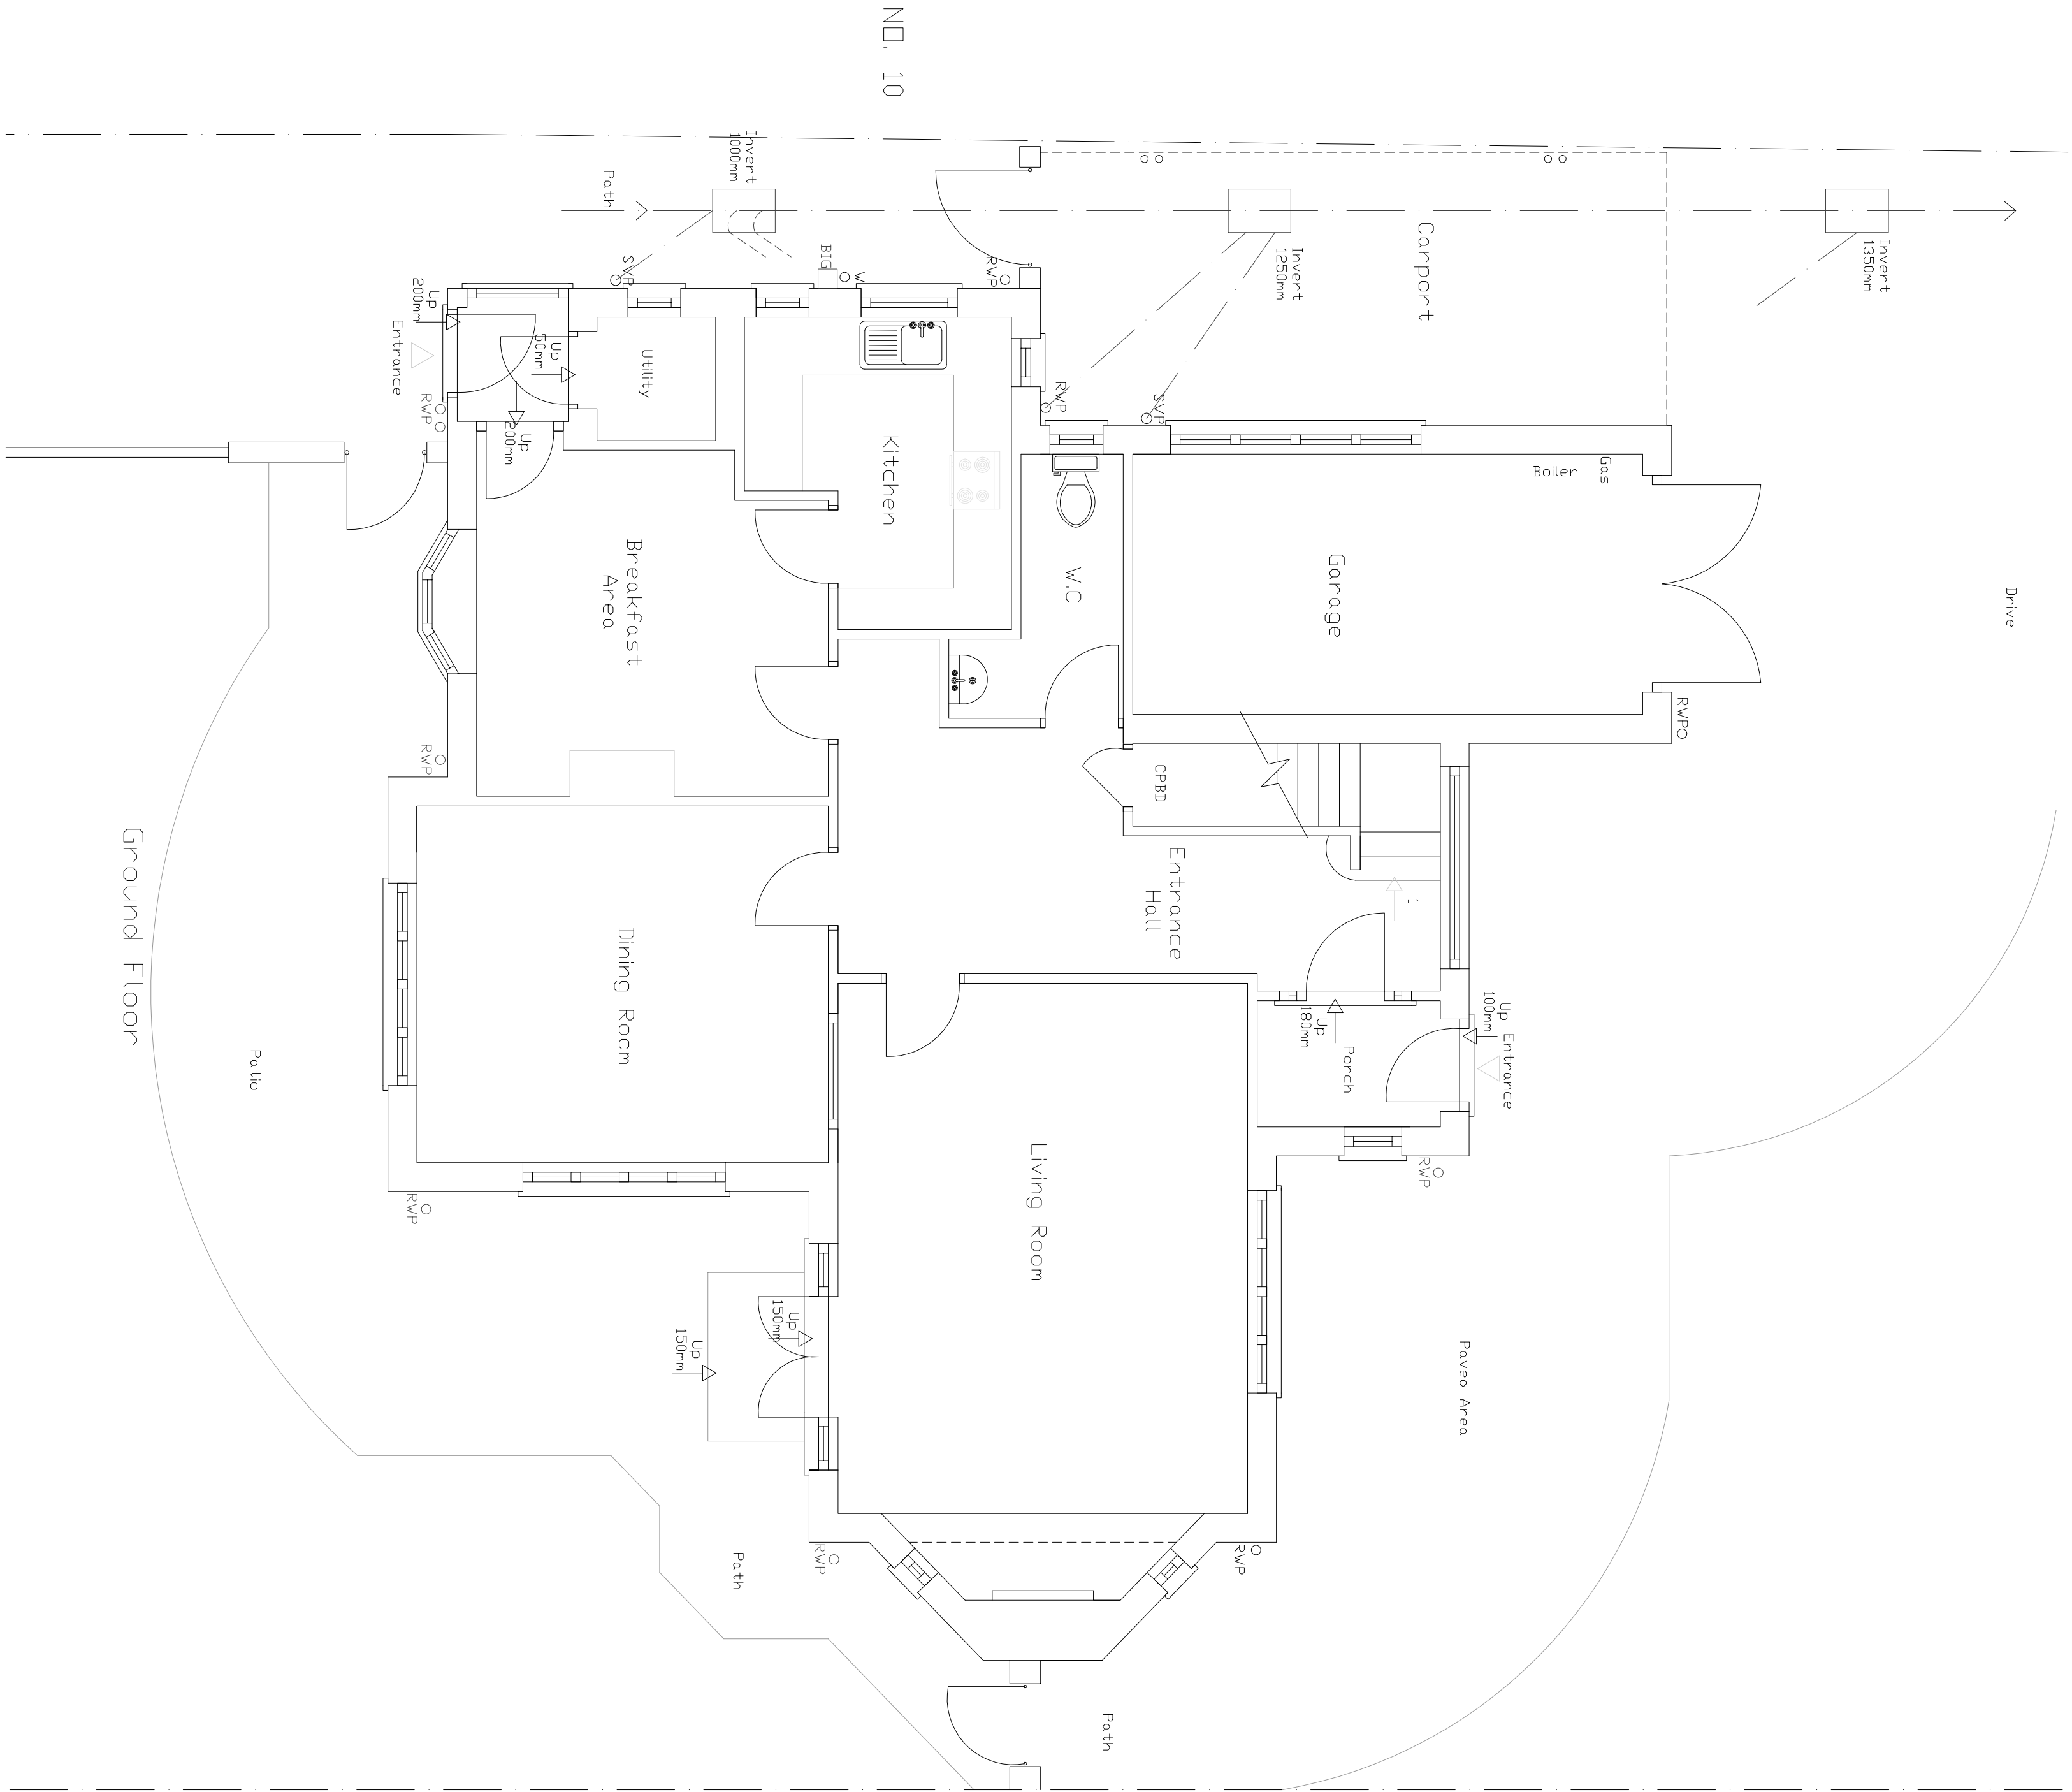

Location Plan 1:1250

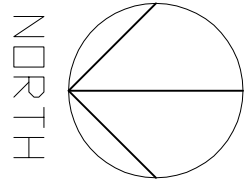

First Floor

COLIN JESSEY ASSOCIATES									
47 Sullington Gardens, Fildon Valley, Worthing, BN14 0HS Tel: 07802 507016									
Client:	Mr D Tippet & Mrs J Brunschweiler								Paper Size A1
Contract:	Two Storey Side Extension								
At:	Broad Acres, 12 East Drive Road, Angmering, BN16 4JH								
Title:	Survey Ground, First Floor & Location Plans								
DWG. No.:	339.14.01	Scale:	1:50 & 1:1250	Date:	20.10.14	Drawn By:	S.D		
Rev.:	A							Date:	19.11.14
Details:	Planning								
Details:									

Copyright of drawings, Colin Jessey Associates.