


Rev	Date	Drawn	Check
-----	------	-------	-------

2/05/2021 MJW

A FIRST ISSUE PH
DRAWING TITLE AMENDED
B 25/06/21 MJW
PRELIMINARY DRAW REVOKED
C 03/01/23 MR/LD
LOT 101/102 AMENDED ON HASSETTITE
D 01/01/23 MR/LD
E 09/01/23 MR/LD
F LOT 101/102 AMENDED ON HASSETTITE
G 20/01/23 MR/LD
H 20/01/23 MR/LD
I COURT HOUSE 102 AC AC
J 14/01/23 MR/LD Barn
K 25/11/23 LB
L UPDATED IN LINE WITH SITE LAYOUT REV. U
M — LB
N UPDATED IN LINE WITH SITE LAYOUT REV. U
O — LB
P 08/06/24 LB
Q UPDATED IN LINE WITH SITE LAYOUT REV. U
R 18/09/24 LB
S UPDATED IN LINE WITH SITE LAYOUT REV. Y
T 04/10/24 LB
U UPDATED IN LINE WITH SITE LAYOUT REV. Y
V 12/11/2024 LB
W UPDATED IN LINE WITH SITE LAYOUT REV. AA
X 30/04/25 LB
Y UPDATED IN LINE WITH SITE LAYOUT REV. AB
Z 10/05/25 LB
AA UPDATED IN LINE WITH SITE LAYOUT REV. AC
AB 27/05/25 LD
AC PLAN UPDATED - 18/09/19 CORRECTED TO 1
AD 30/04/25 AS PER REVIEWS
AE 30/05/25 LB
AF UPDATED IN LINE WITH SITE LAYOUT REV. AD
AG 10/05/25 LB
AH UPDATED IN LINE WITH SITE LAYOUT REV. AD.

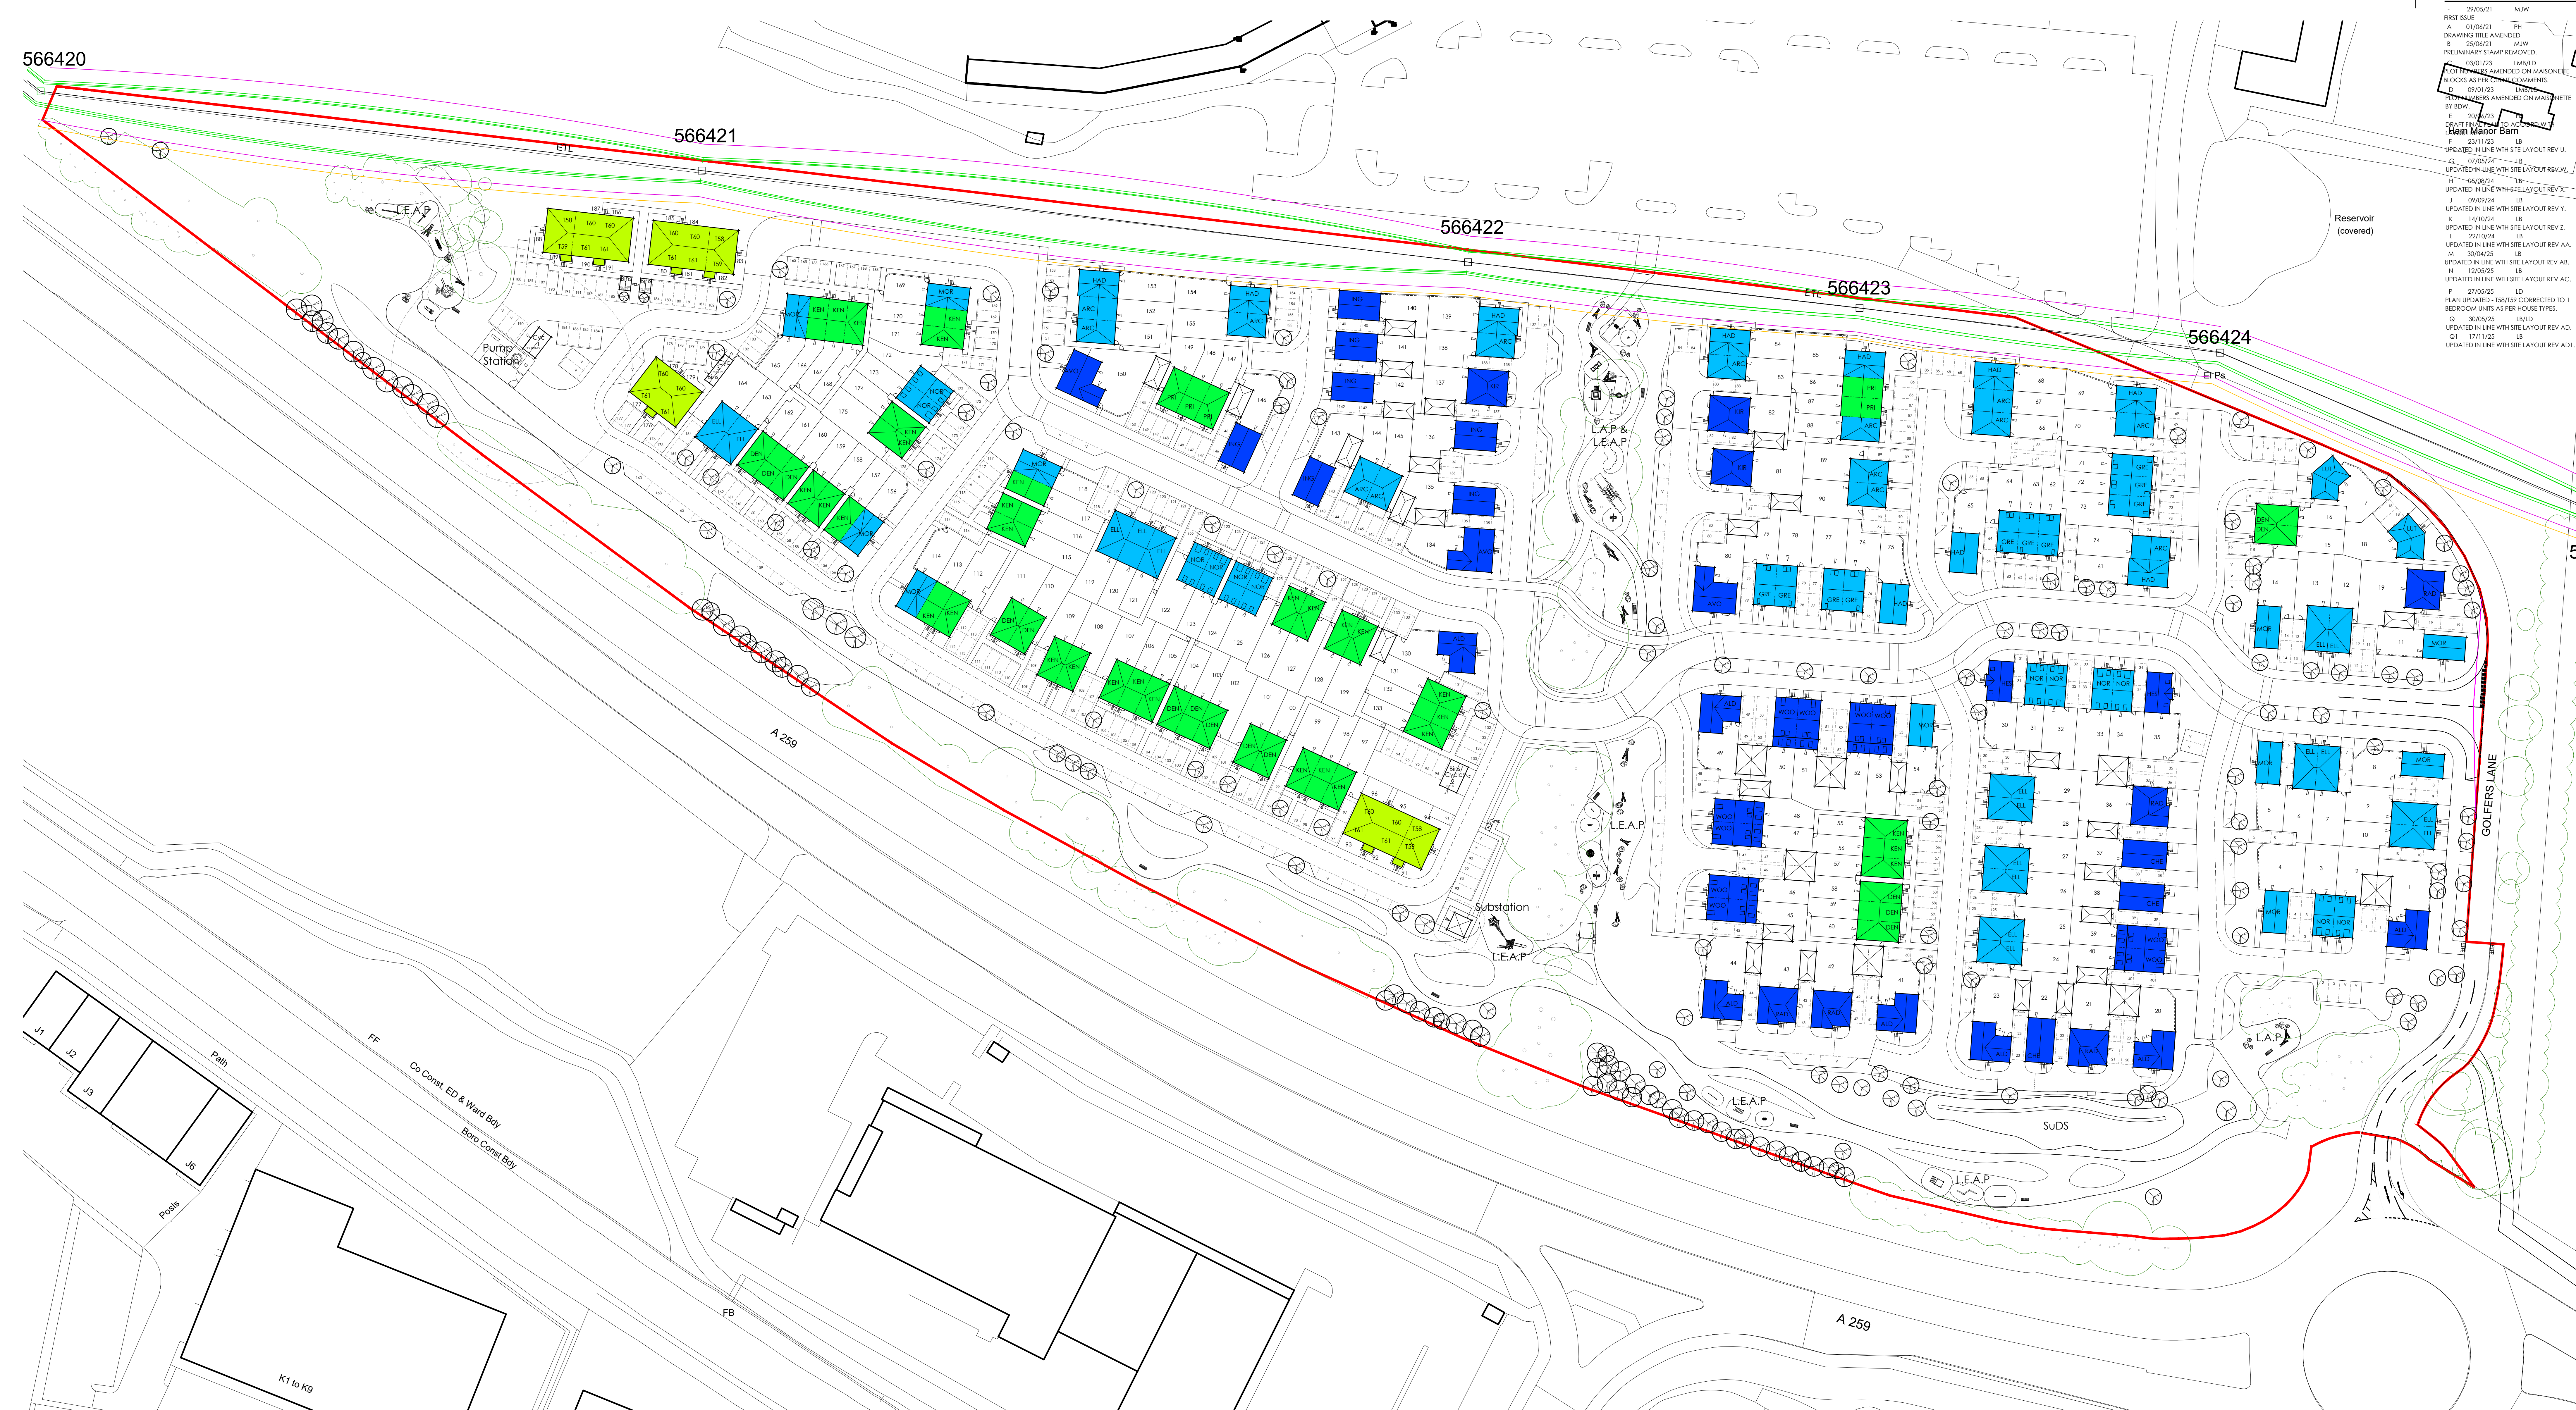

Legend

-

Project:
LAND AT GOLFERS LANE
RUSTINGTON GOLF CENTRE
RUSTINGTON

Drawing Title:
DWELLING TYPES



Drg No: PLN-3-1104 Rev: