


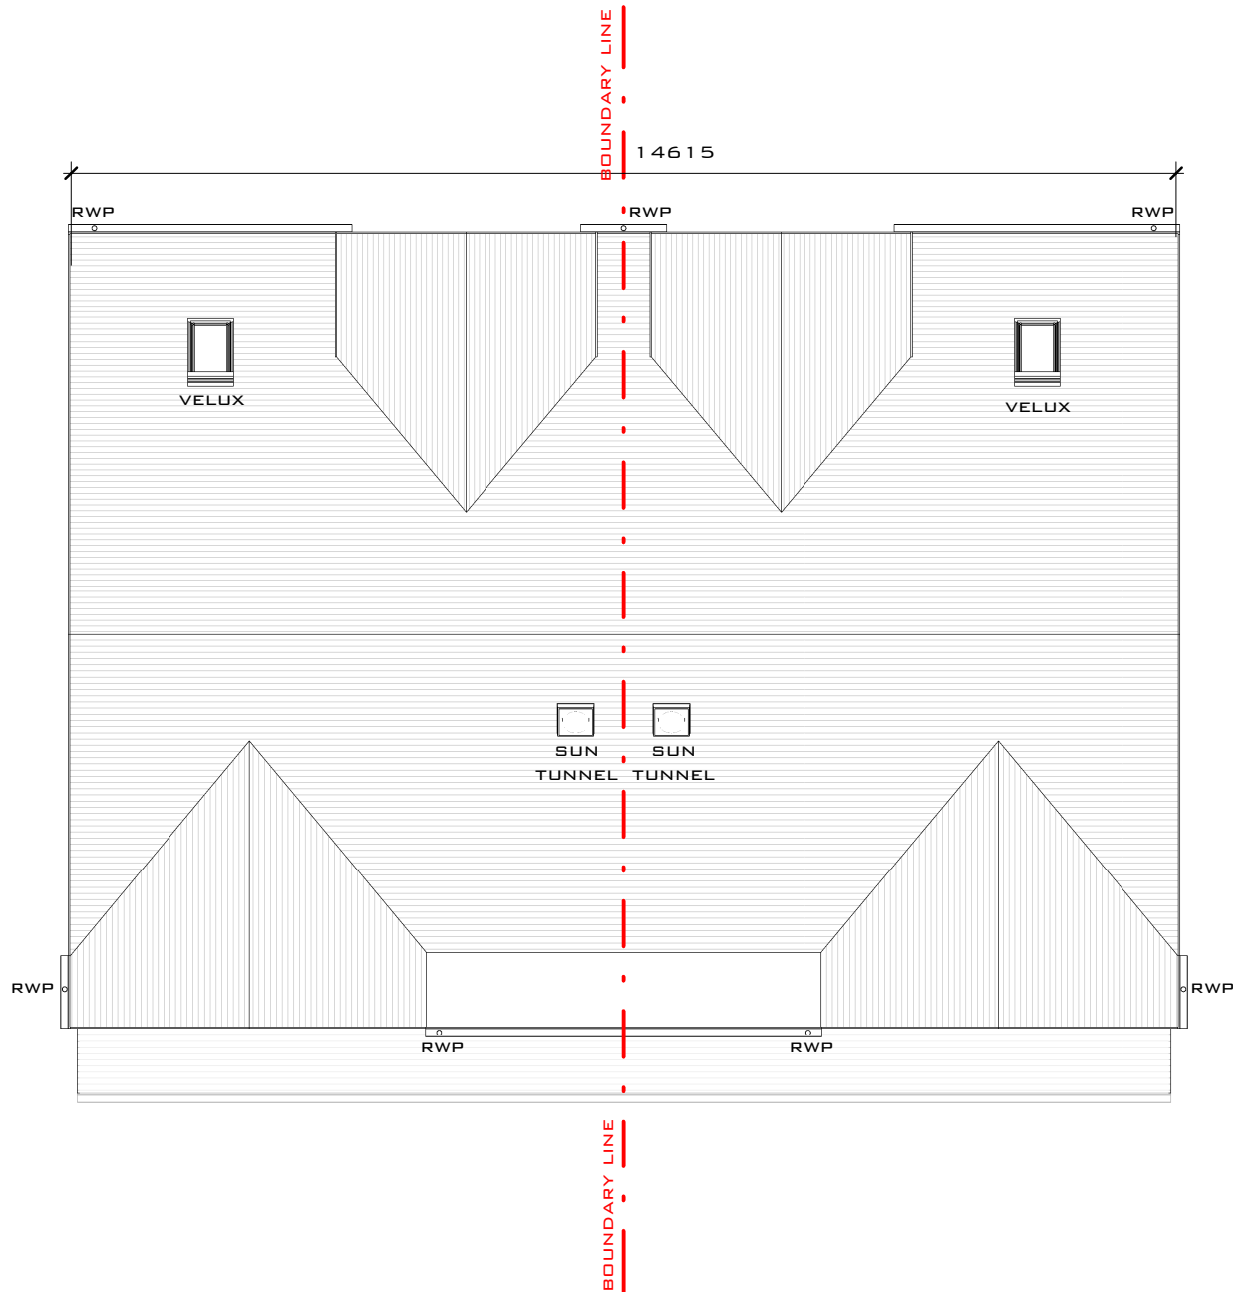

PROPOSED ROOF PLAN  
1 : 100 @ A3

NOTES:

- ALL DIMENSIONS ARE IN MM, UNLESS STATED OTHERWISE
- ANY ERRORS OR OMISSIONS TO BE NOTIFIED TO CITYZEN IMMEDIATELY
- CITYZEN IS NOT RESPONSIBLE FOR ANY BUILDING WORK THAT IS CARRIED OUT ON SITE

DRAWINGS SHOULD ONLY BE SCALED FOR PLANNING PURPOSES, DO NOT SCALE FROM THIS DRAWING FOR CONSTRUCTION PURPOSES


3 BED / 4 PERSON SEMI-DETACHED DWELLINGS 123M<sup>2</sup> GIA

LAYOUT, FOOTPRINT, SCALE, RIDGE HEIGHT & GENERAL DESIGN AS PER OUTLINE PLANNING APPROVAL A/31/18/OUT

MINOR REVISIONS TO INTERNAL LAYOUT MADE & CLARIFICATION OF MATERIALS/APPEARANCE, LANDSCAPING & ACCESS PROVIDED

|     |          |                              |       |         |          |
|-----|----------|------------------------------|-------|---------|----------|
| B   | 16.11.18 | APPROVAL OF RESERVED MATTERS | RS    | RS      | RS       |
| A   | 08.06.18 | FOOTPRINT REDUCED            | AG    | RS      | RS       |
| REV | DATE     | REVISION                     | DRAWN | CHECKED | APPROVED |

PLANNING

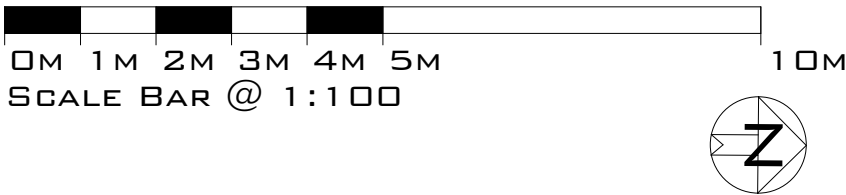

SCALE:  
1 : 100 @ A3

CLIENT:  
CHESTERMAN HOMES

DESIGNER:  
ROMAN SCHNECKER

PROJECT:  
LAND TO THE NORTH OF  
68 ARUNDEL ROAD  
ANGMERING  
BN16 4LL

©COPYRIGHT CITYZEN LIMITED

TITLE:  
PROPOSED ROOF PLAN

**CITYZEN**  
ARCHITECTURE | ENVIRONMENT  
MARITIME HOUSE  
BASIN ROAD NORTH  
HOVE  
EAST SUSSEX  
BN41 1WR  
CONTACT@CITYZENDESIGN.CO.UK  
WWW.CITYZENDESIGN.CO.UK  
01273 915010



DATE:  
06.03.18  
DRAWING: PROJECT REF - DRG NO. (REVISION)  
1802 -PL - 252 - (B)