


Redrow Homes

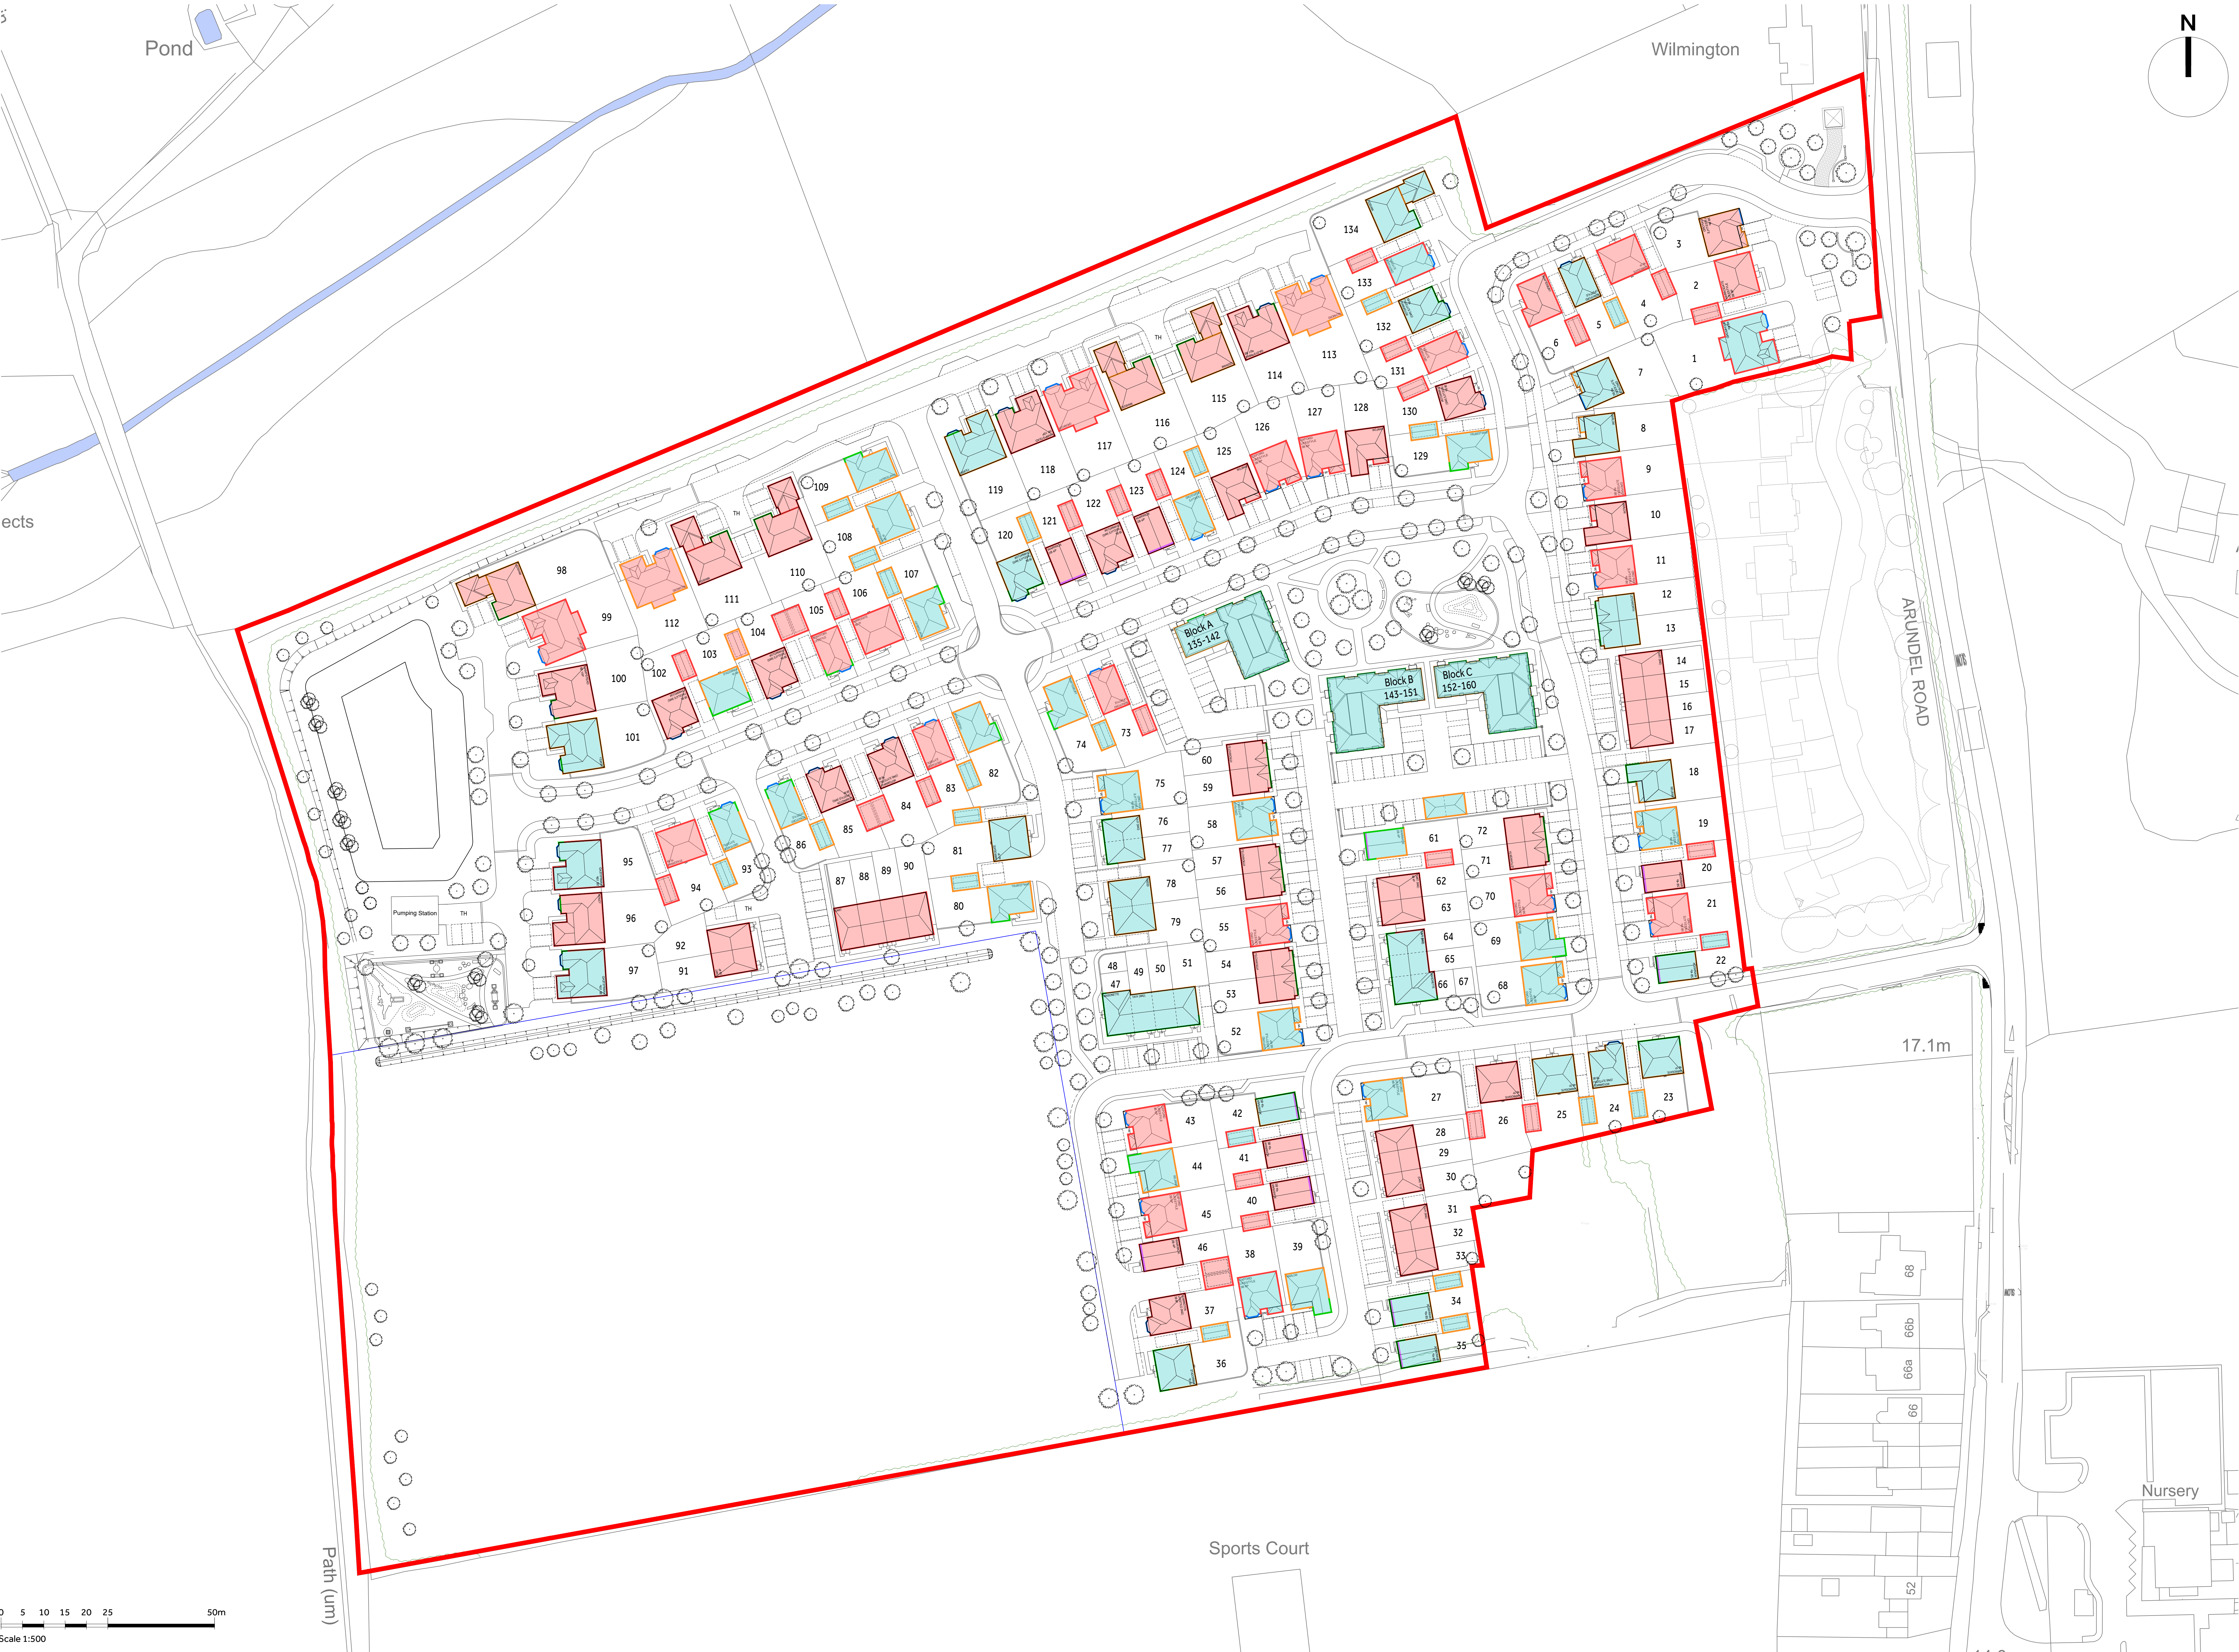

Proposed Residential Development, Land at Arundel Road, Angmering

NOTES:
Report all discrepancies, errors and omissions.
Verify all dimensions on site before commencing any work on site or preparing shop drawings.
All materials, components and workmanship are to comply with the relevant British Standards, Codes of Practice, and appropriate manufacturers recommendations that from time to time shall apply.
For all specialist work, see relevant drawings.
This drawing and design are copyright of Clague LLP
Registration number OC335948.

Rev	Date	Description
P3	24.07.2024	Material Updates
P4	10.10.2025	105 - tile hanging to render

- Key:
- Render
 - Red Brick
 - Brown Brick
 - Tile Hanging
 - Weatherboarding
 - Red Tiled Roof
 - Grey Tiled Roof

Project Title
Redrow Homes
Proposed Residential Development
Land at Arundel Road
Angmering

Drawing Description
Proposed Primary Material Plan

Scale 1:500 @ A0	Drawn by JJH
Date November 2022	Checked by SW

CLAGUE ARCHITECTS

62 Burgate, Canterbury Kent CT1 2BH	01227 762060
2 Kinsbourne Court, Luton Road, Harpenden, Hertfordshire AL5 2BL	01582 765102
8, Disney Street London SE1 1JF	0203 597 6112
CANTERBURY	LONDON
HARPENDEN	

Drawing Number	Revision
30598D/16	P4