





Front Elevation



Side Elevation

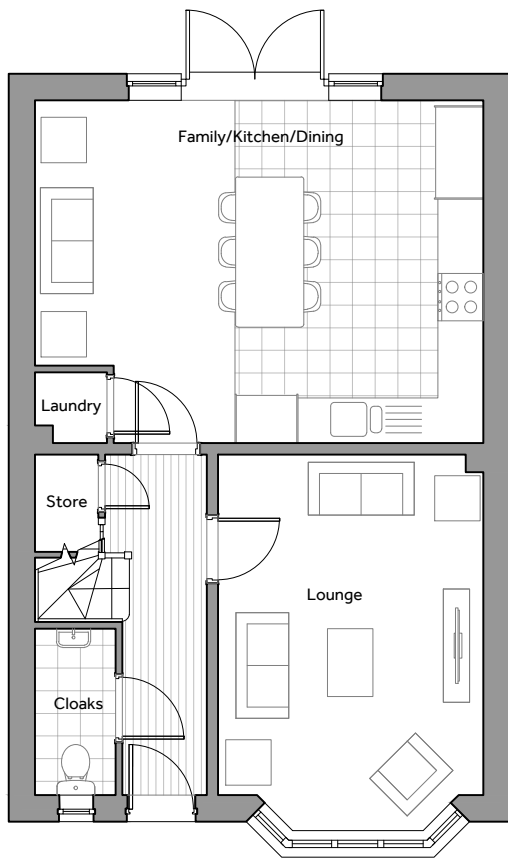


Ground Floor Plan

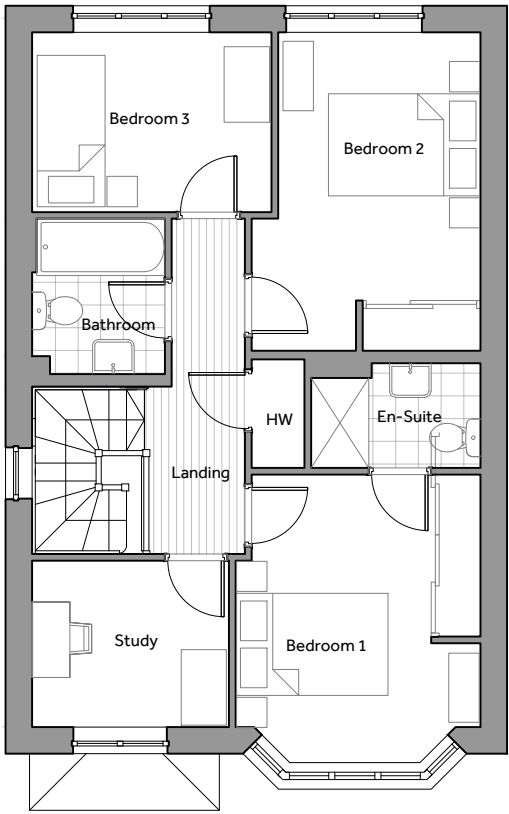

First Floor Plan



Rear Elevation

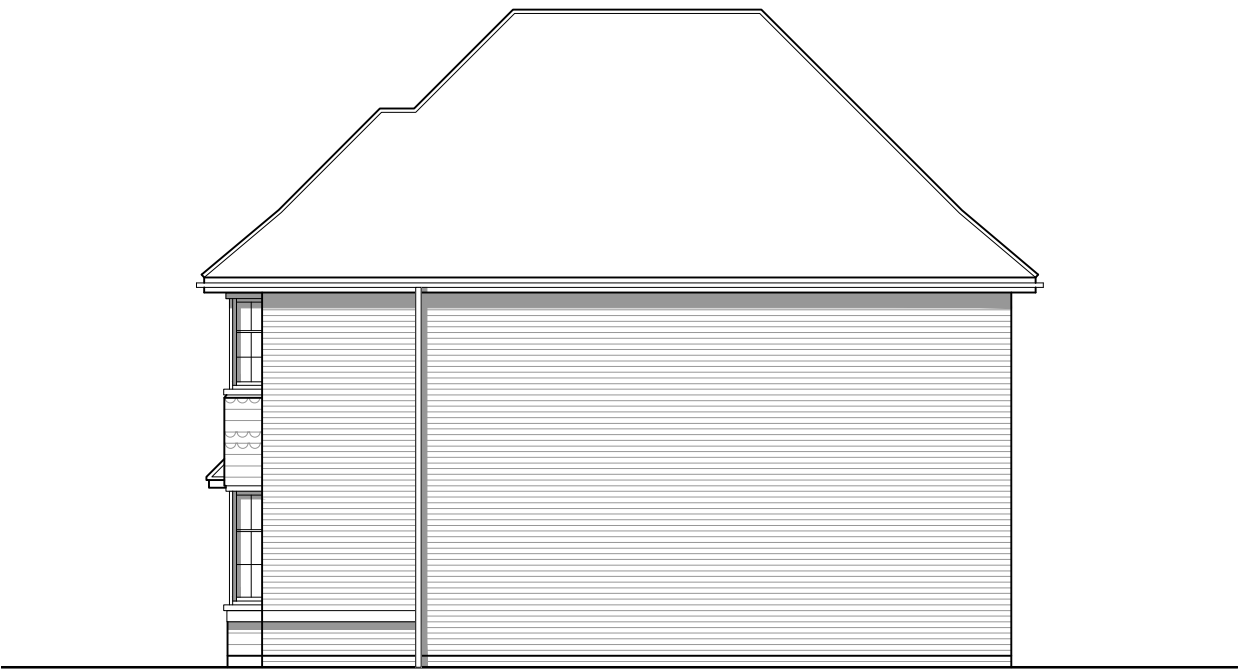

Side Elevation

NOTES:

Report all discrepancies, errors and omissions.

Verify all dimensions on site before commencing any work on site or preparing shop drawings.

All materials, components and workmanship are to comply with the relevant British Standards, Codes of Practice, and appropriate manufacturers recommendations that from time to time shall apply.

For all specialist work, see relevant drawings.

This drawing and design are copyright of Clague LLP
Registration number OC335948.

Rev	Date	Description
P1	22/01/2024	Minor Adjustments Made
P2	10/10/2025	Plot 105 removed

Plot Number(s): 5
Handed Plot(s): 83, 124, 131, 133

Project Title

Redrow Homes
Proposed Residential Development
Arundel Road, Angmering

Drawing Description

Proposed Floor Plans & Elevations
Stratford Lifestyle I House Type
DM.2

Scale	Drawn by
1:100 @ A1	HP
Date	Checked by
January 2024	TWM

CLAGUE ARCHITECTS

62 Burgate, Canterbury
Kent CT1 2BH
01227 762060

2 Kinsbourne Court, Luton Road,
Harpenden, Hertfordshire AL5 3BL
01582 765102

8, Disney Street
London SE1 1JF
0203 597 6112

CANTERBURY LONDON HARPENDEN

Drawing Number	Revision
30598D/360	P2

