
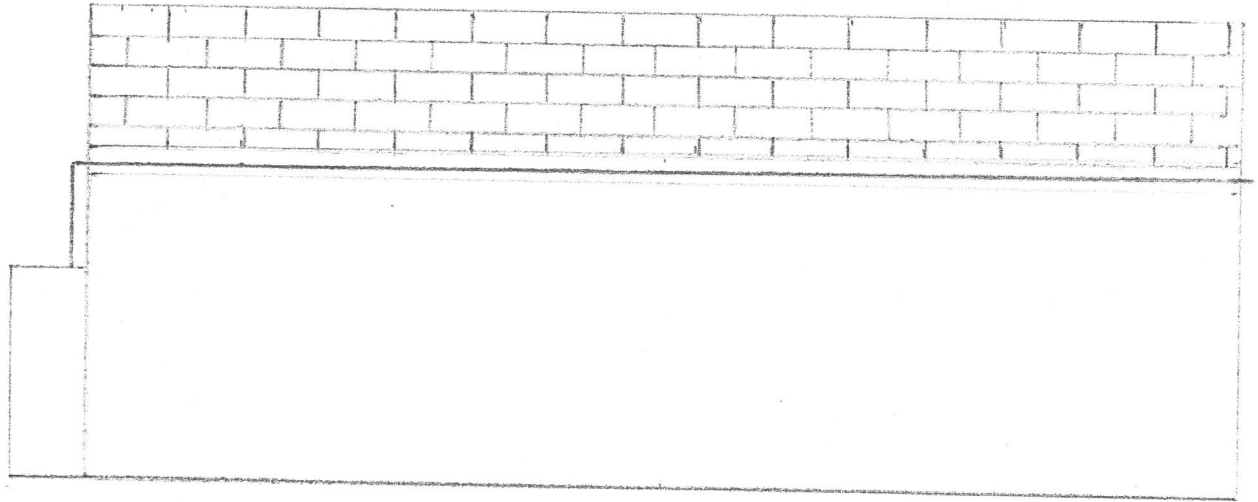


REAR ELEVATION

SCALE 1:50

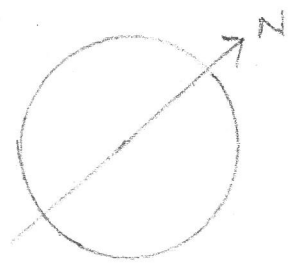

FRONT ELEVATION

SCALE 1:50

