
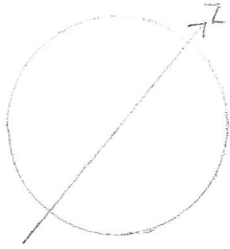


NORTH SIDE ELEVATION

SCALE 1:50

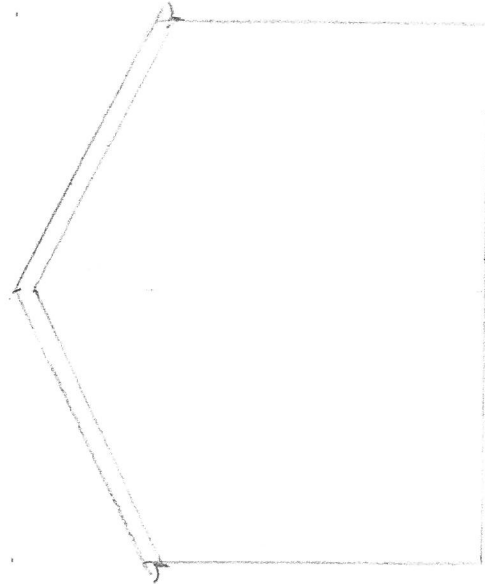

SOUTH SIDE ELEVATION

SCALE 1:50

